





Plot 20 402
FRONT ELEVATION
Note : Wall areas left clear to elevations are in facing brickwork

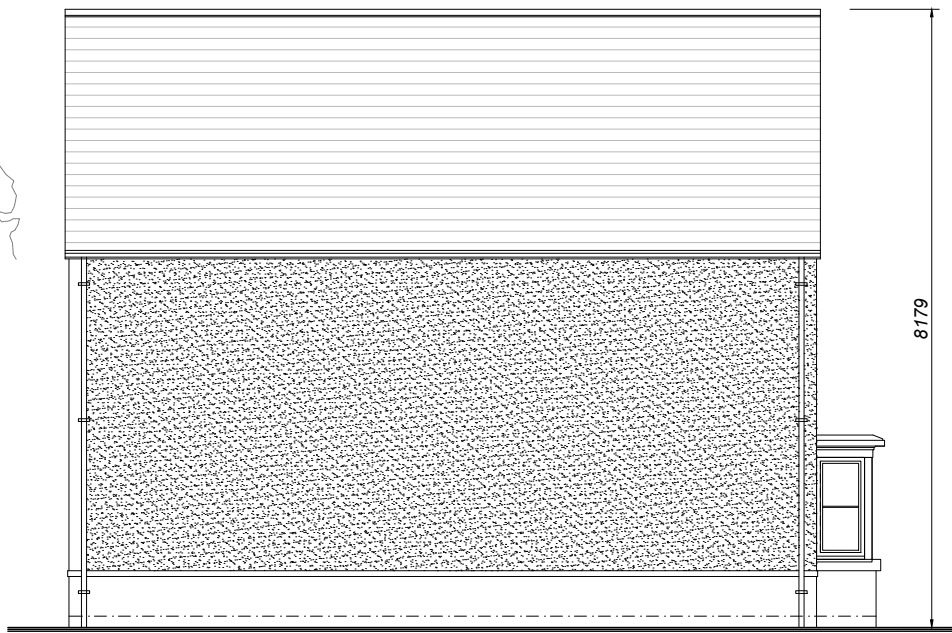


SIDE ELEVATION




REAR ELEVATION

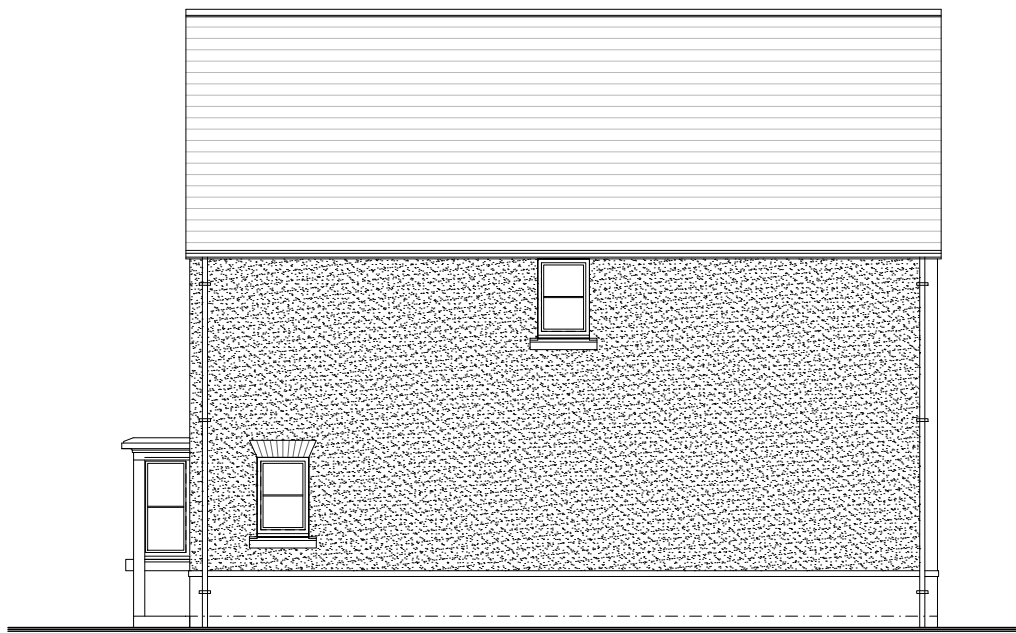


SIDE ELEVATION

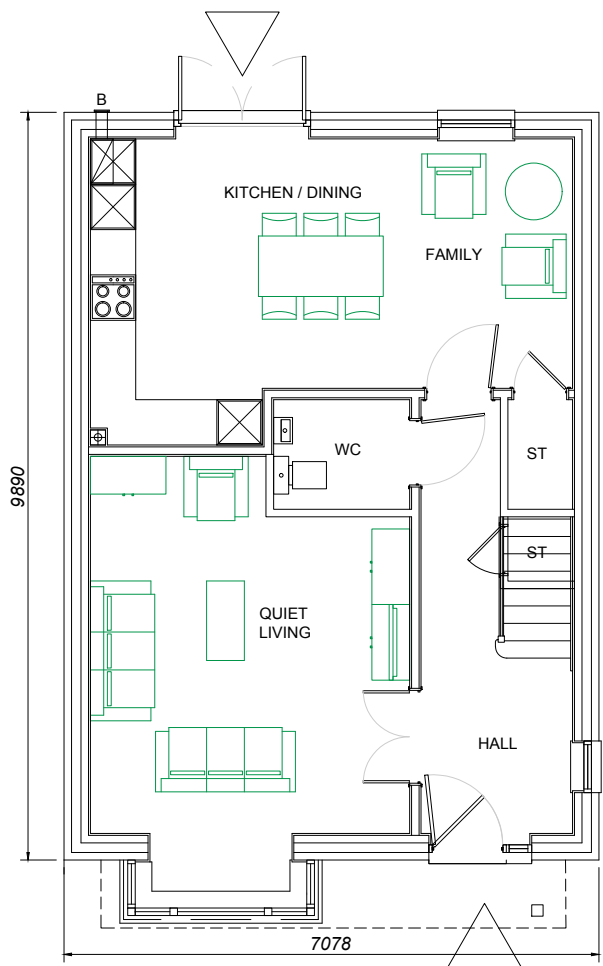


Plot 20 402
GROUND FLOOR PLAN

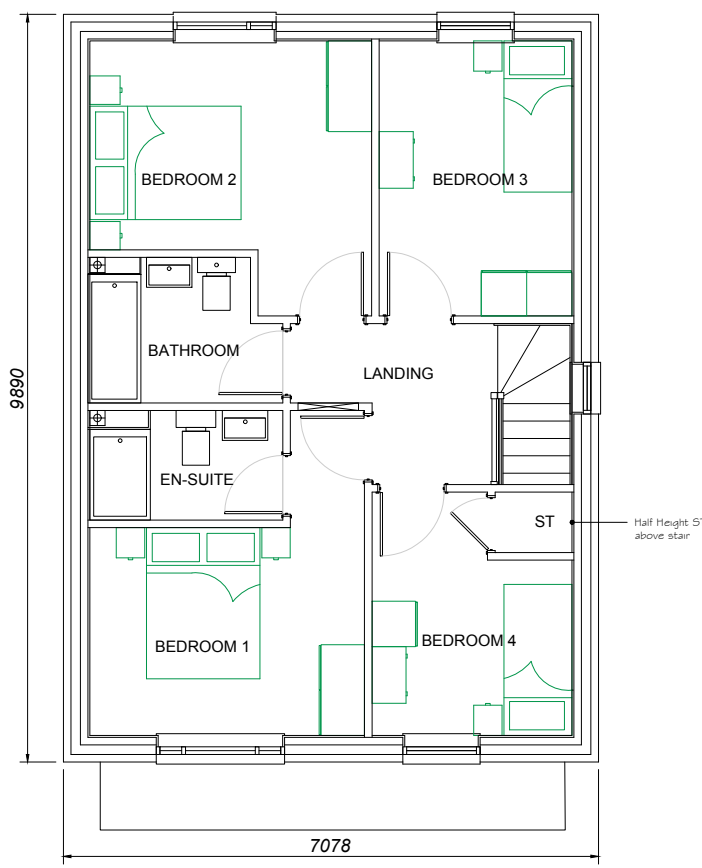

FIRST FLOOR PLAN

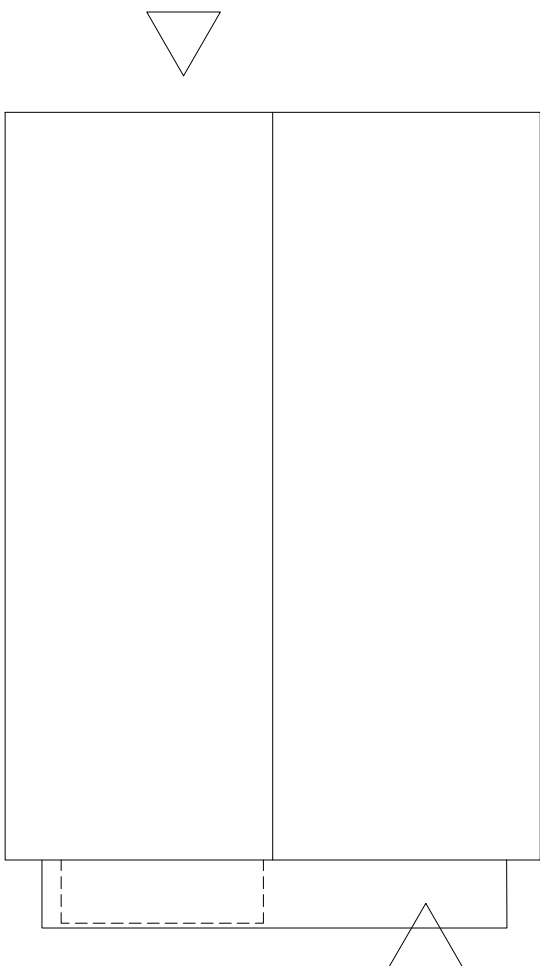

ROOF PLAN

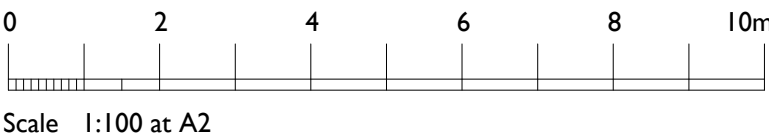

House Type 402
Plot 20.
Private.
402 : 118.76sq.m. / 1277sq.ft.
4 bed 6 person unit

urban pulse

design

The Studio, Unit 17, Vicarage Farm, Winchester Road,
Fair Oak, Hampshire, SO50 7HD
023 8069 7010
enquiries@urbanpulsedesign.co.uk www.urbanpulsedesign.co.uk

PROJECT
Land West of New Barn Lane
North Bersted, Bognor Regis

Linden Homes South

Project type	Drawing classification	Work stage
--------------	------------------------	------------

DRAWING TITLE
Plot 20
House Type 402
Floor Plans & Elevations

SCALE 1:100	SHEET SIZE A2	SHEET No. 1 of 1	DRAWN	CHKD	DATE 04/12/2018	CAD FILE
----------------	------------------	---------------------	-------	------	--------------------	----------

Detail Planning

18-1128-022-1st