

A Plot 49 reference removed. Block redesigned for 5 units. ML 14|01|19



Main Entrance

Front Elevation - Main Entrance

Wall areas left clear to elevations are in facing brickwork



Side Elevation




Carport access

Binstore access




Access from parking area


Rear Elevation

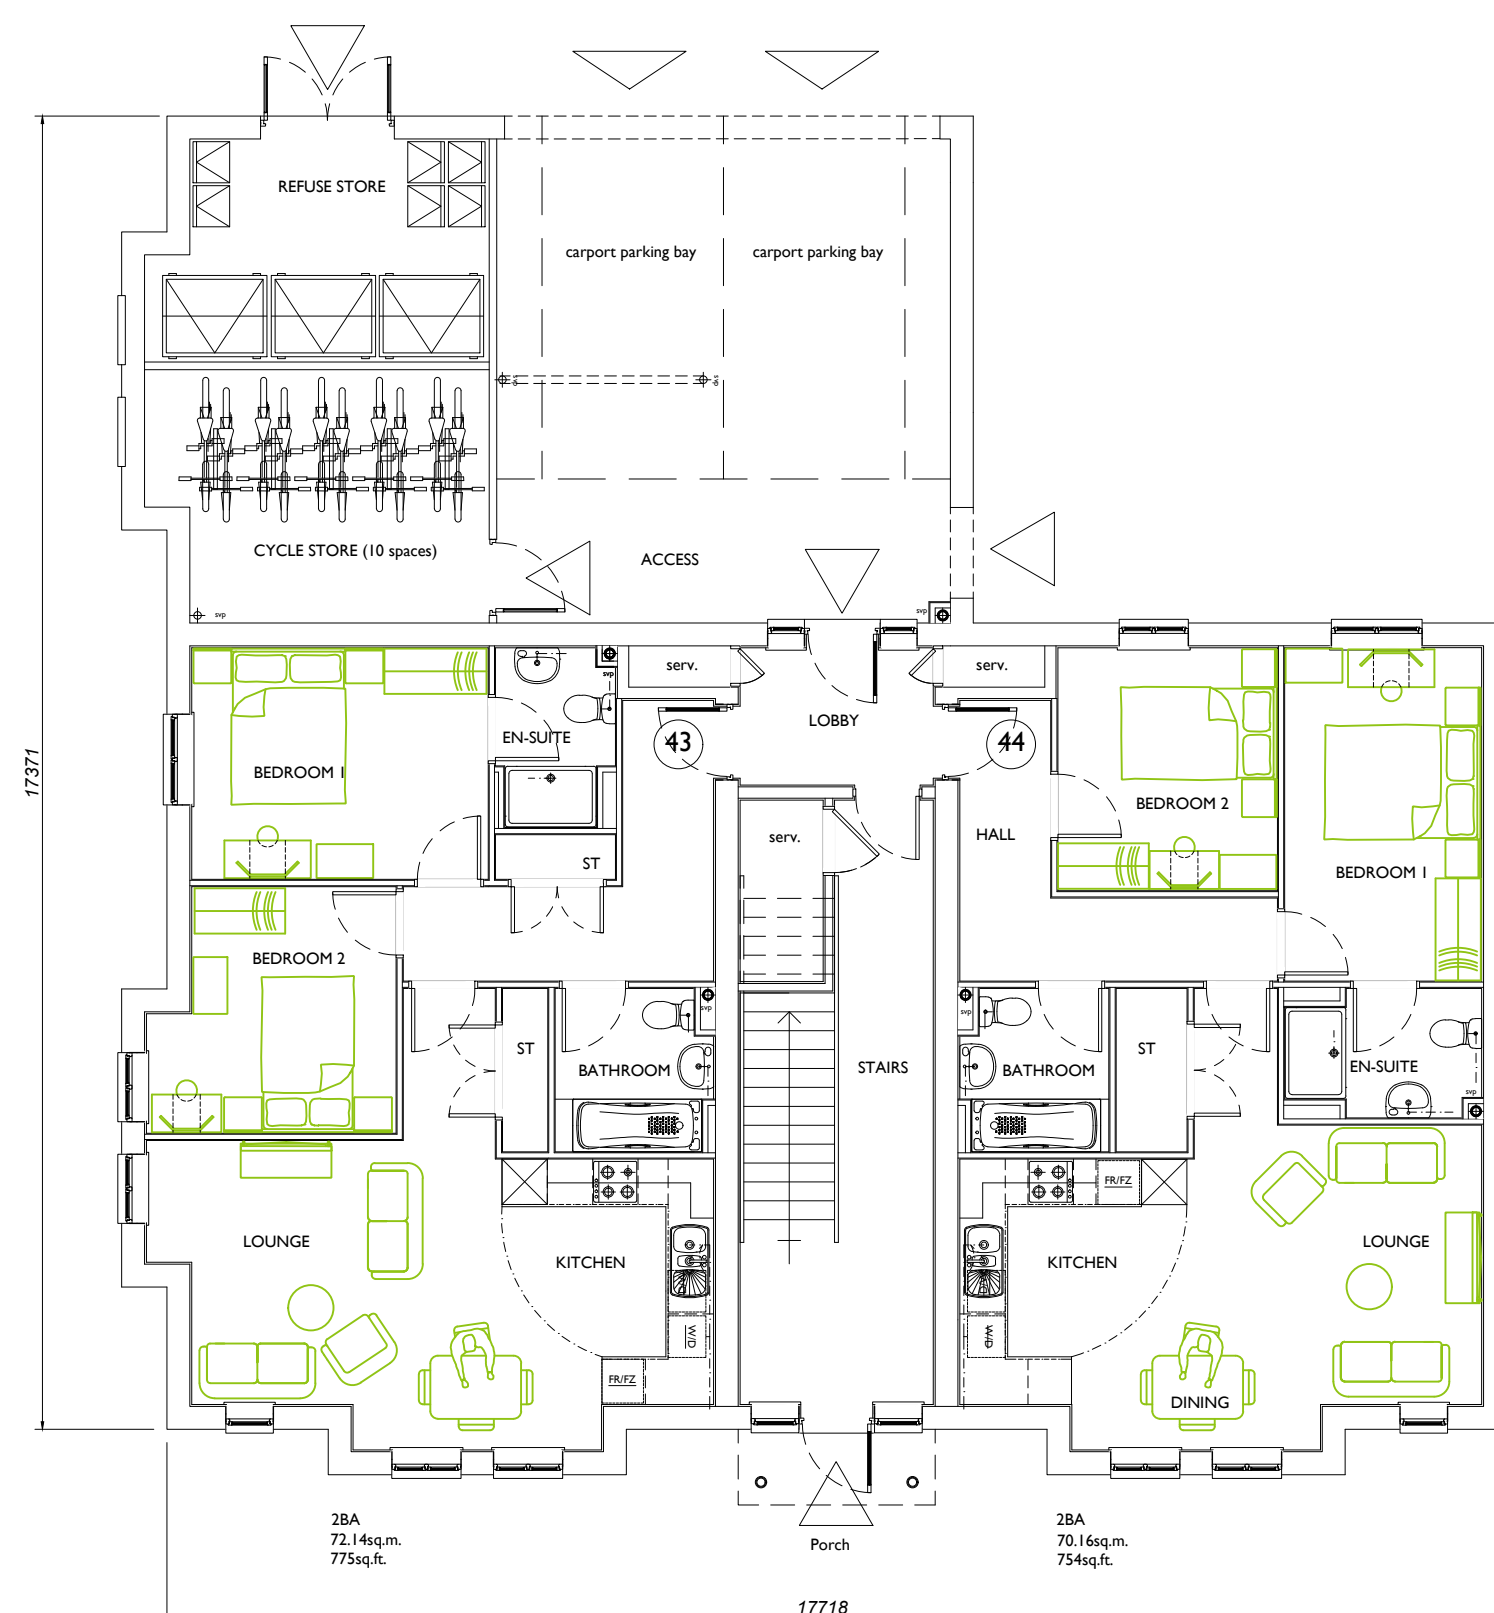

Ground Floor Plan

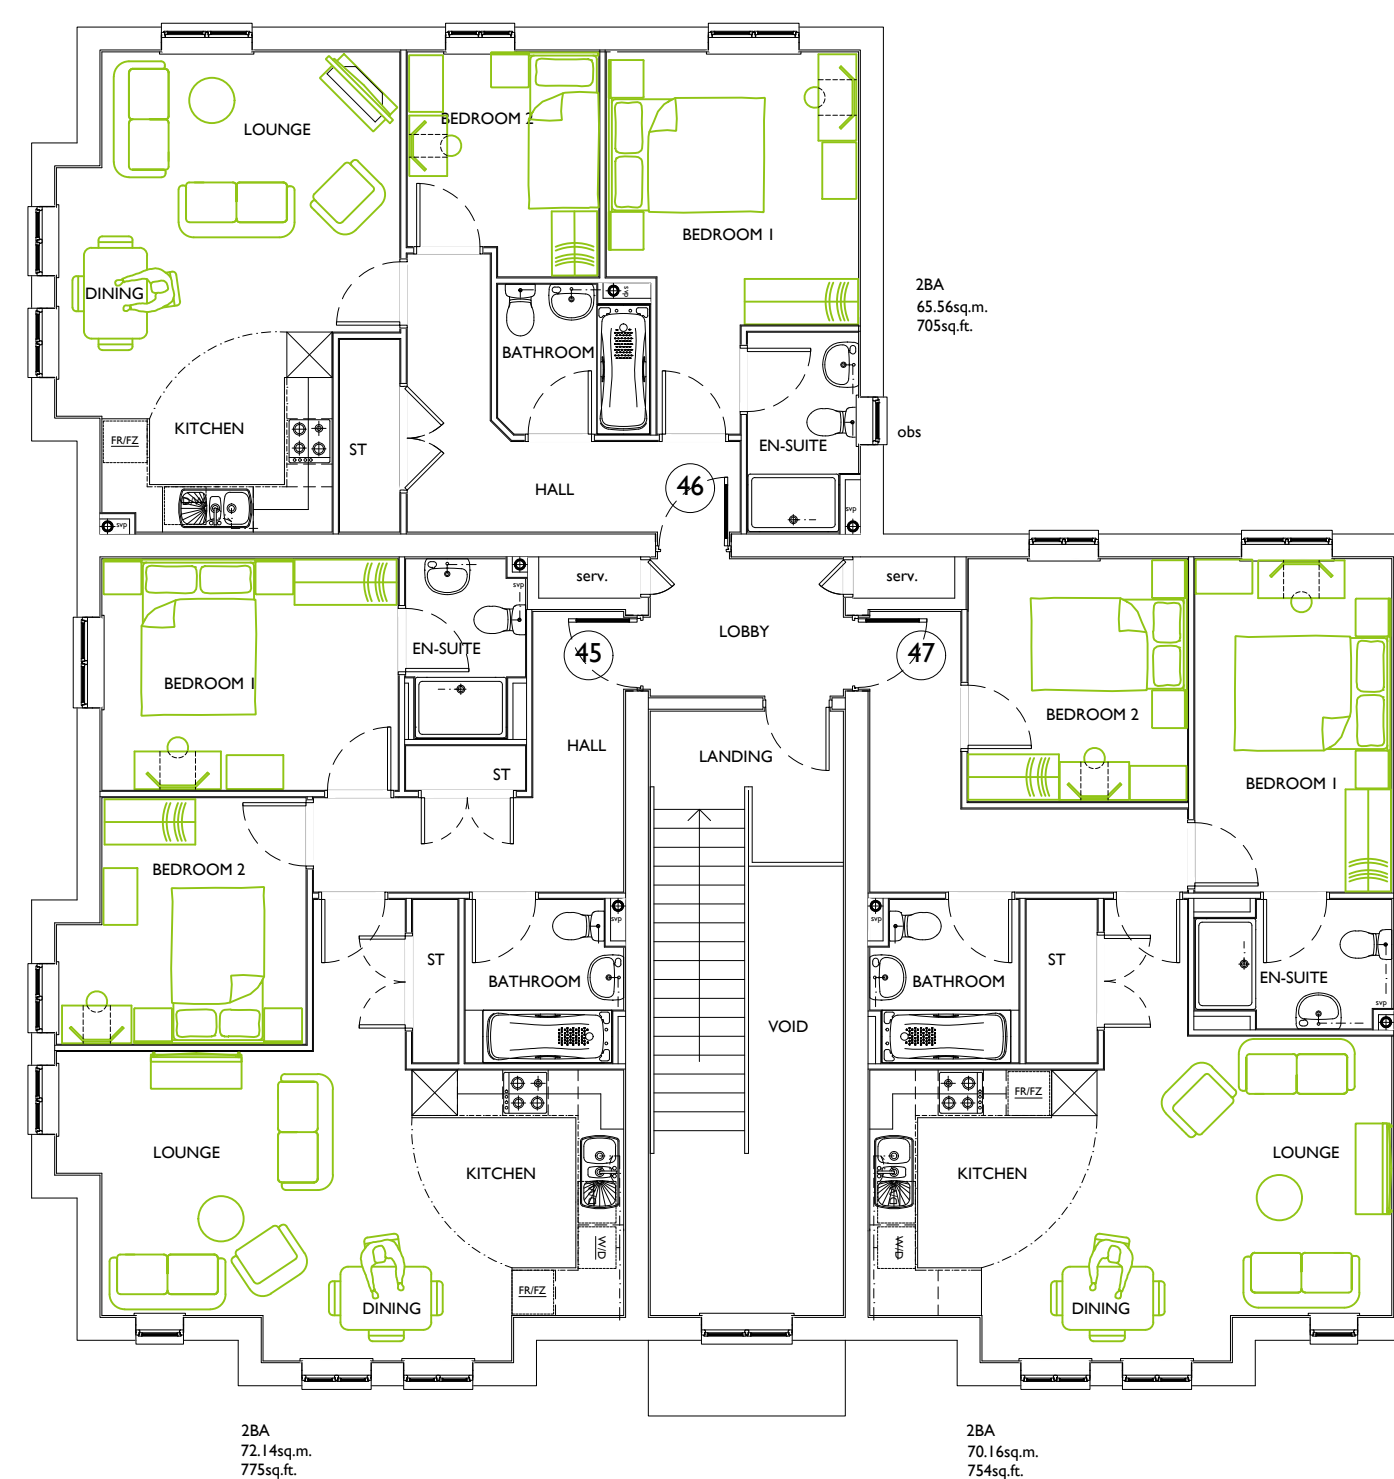


First Floor Plan

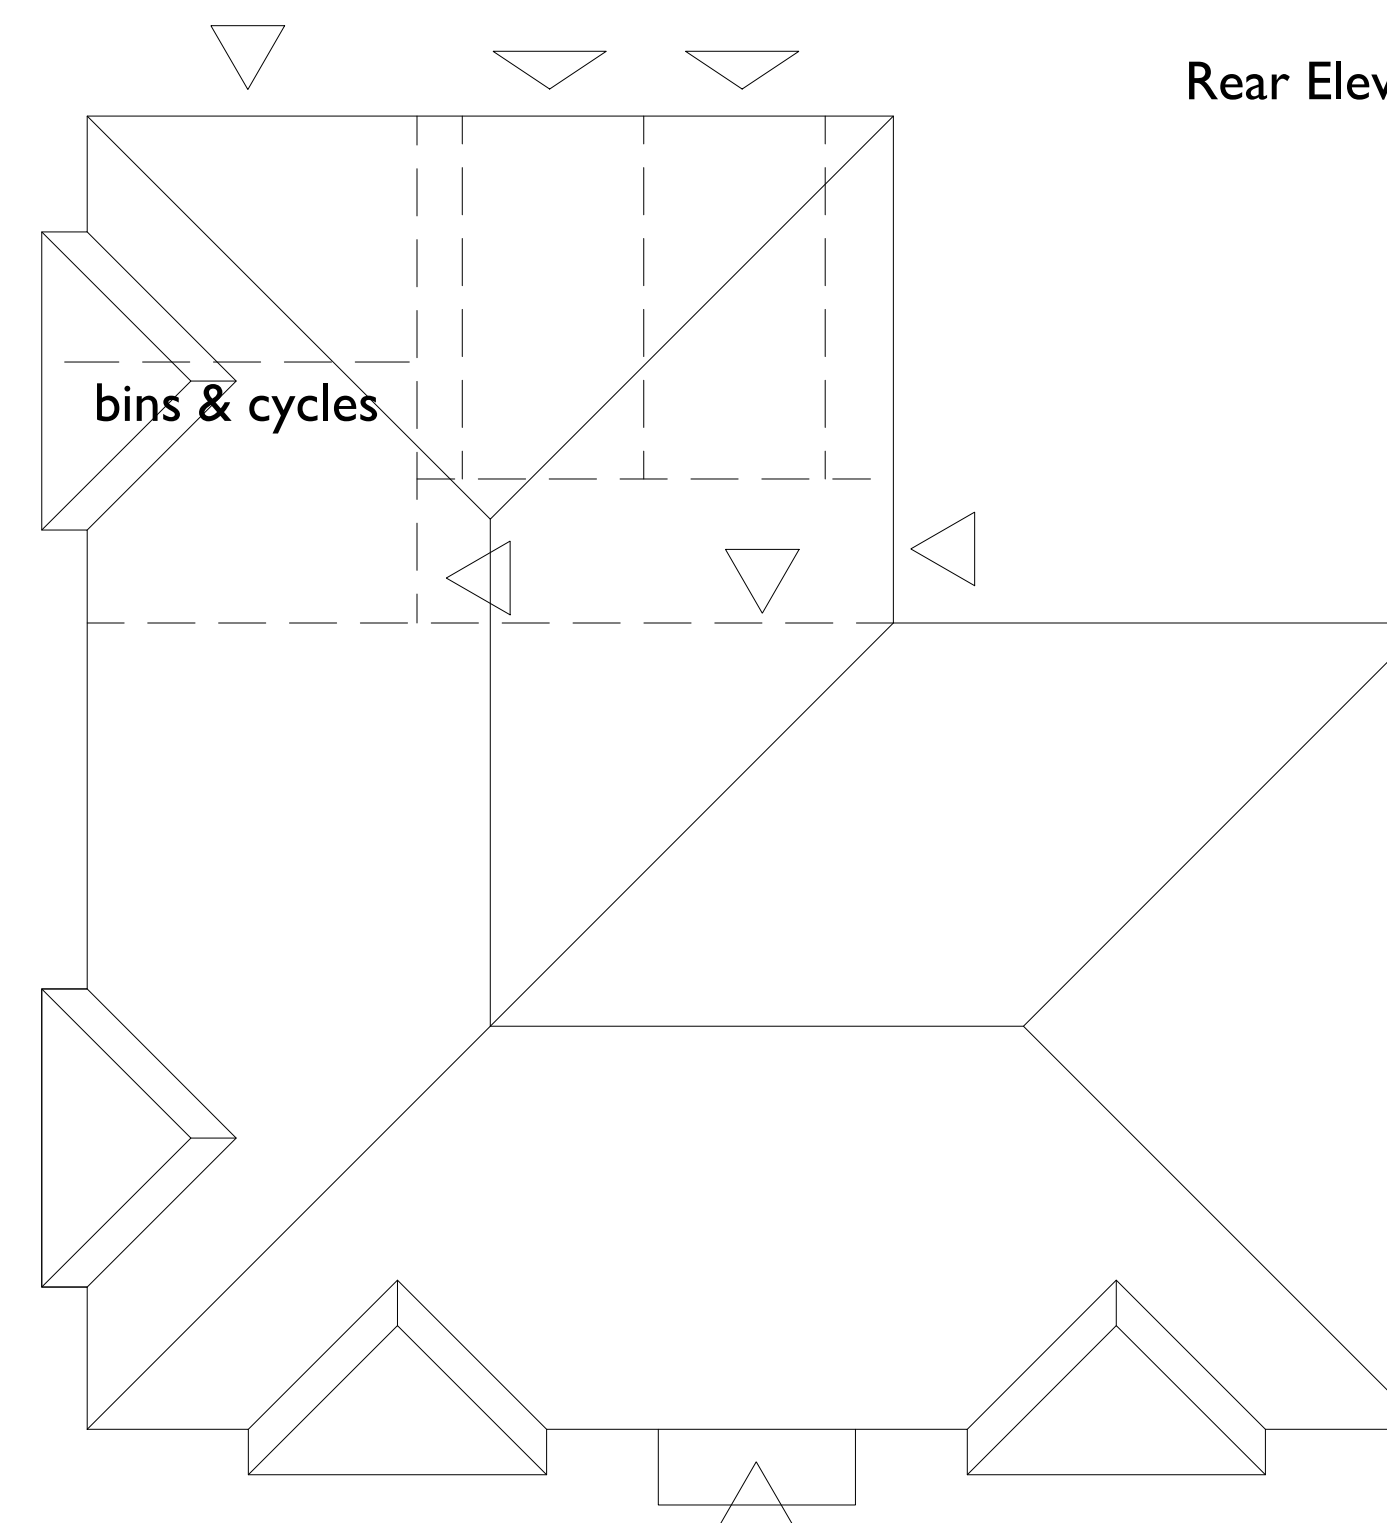

Second Floor Plan

5x2BA - Private
2 storey
43-47

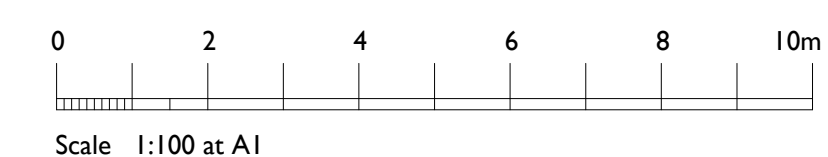

Land West of New Barn Lane
North Bersted, Bognor Regis

Linden Homes South

Project type	Drawing classification	Work stage
--------------	------------------------	------------

DRAWING TITLE
Plots 43-47
2BA Apartments
Floor Plans & Elevations

SCALE	SHEET SIZE	SHEET No.	DRAWN	CHKD	DATE	CAD FILE
-------	------------	-----------	-------	------	------	----------

Detail Planning

18-1128-031-A