




Plot 53 202L Plot 52 202L Plot 51 202L Plot 50 202L

FRONT ELEVATION

Note : Wall areas left clear to elevations are in facing brickwork

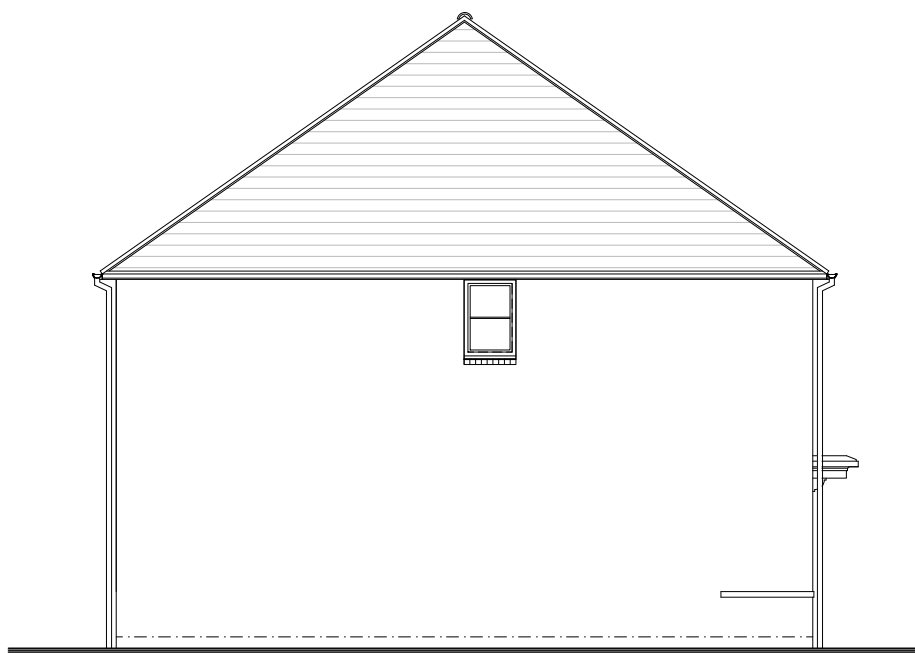


Plot 53 202L
SIDE ELEVATION




Plot 50 202L Plot 51 202L Plot 52 202L Plot 53 202L

REAR ELEVATION

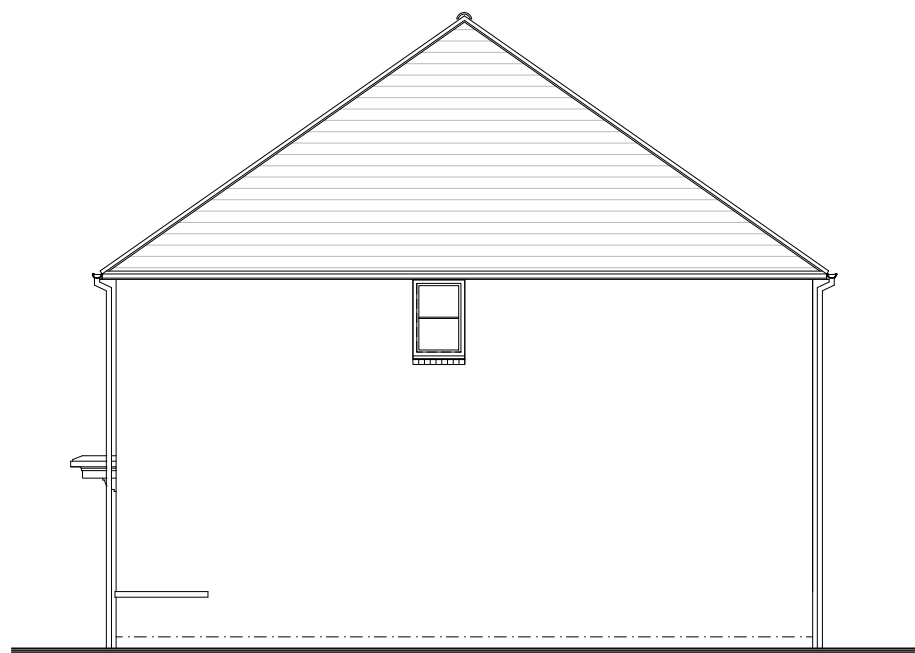


Plot 50 202L
SIDE ELEVATION

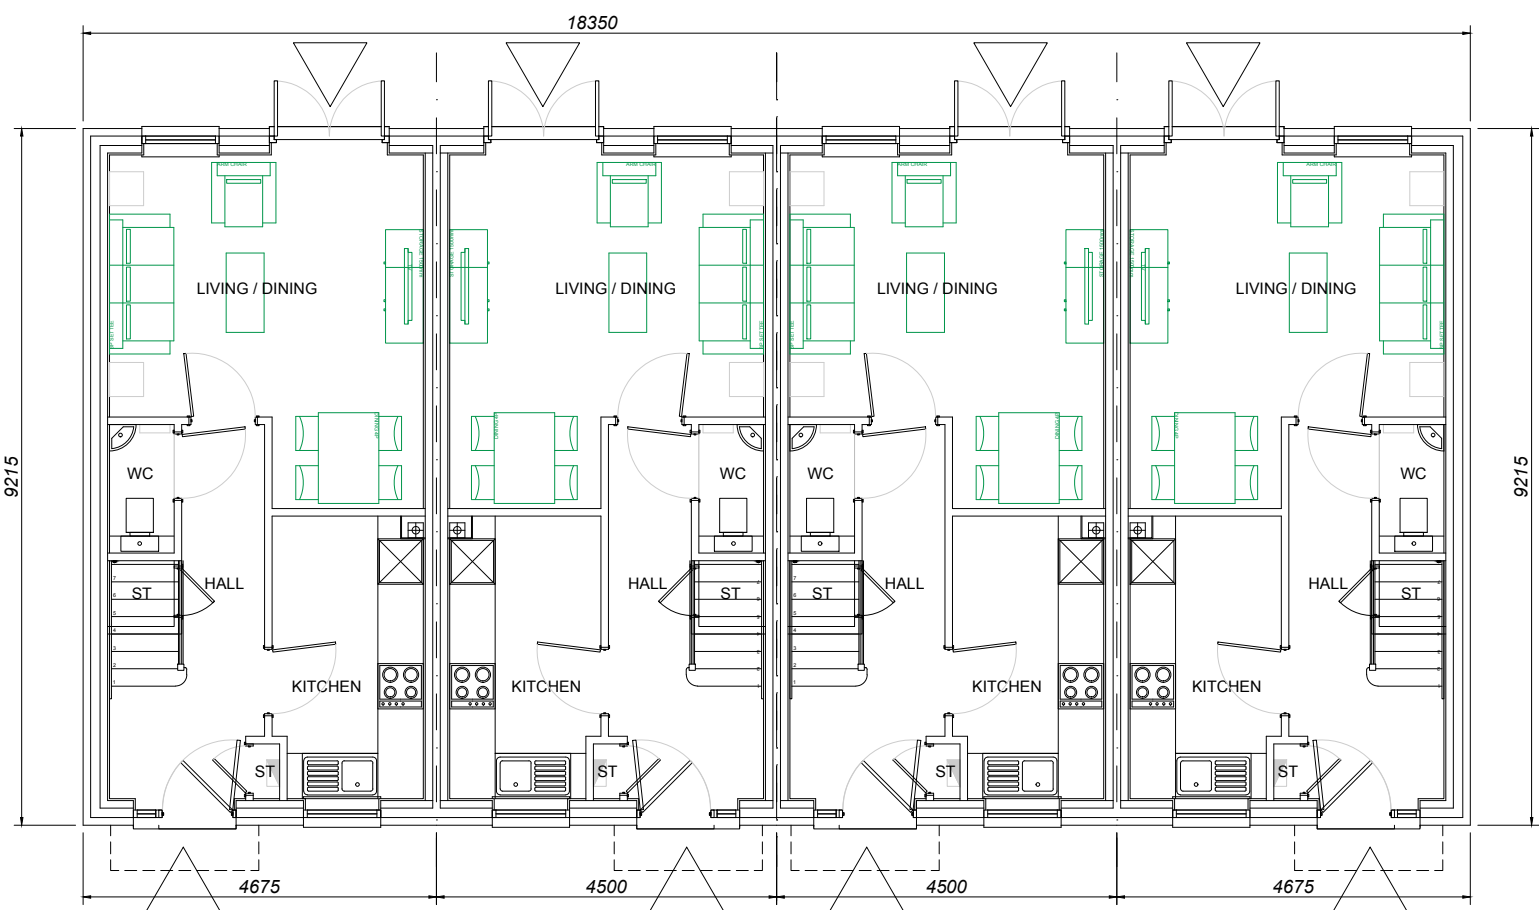


Plot 53 202L Plot 52 202L Plot 51 202L Plot 50 202L

GROUND FLOOR PLAN

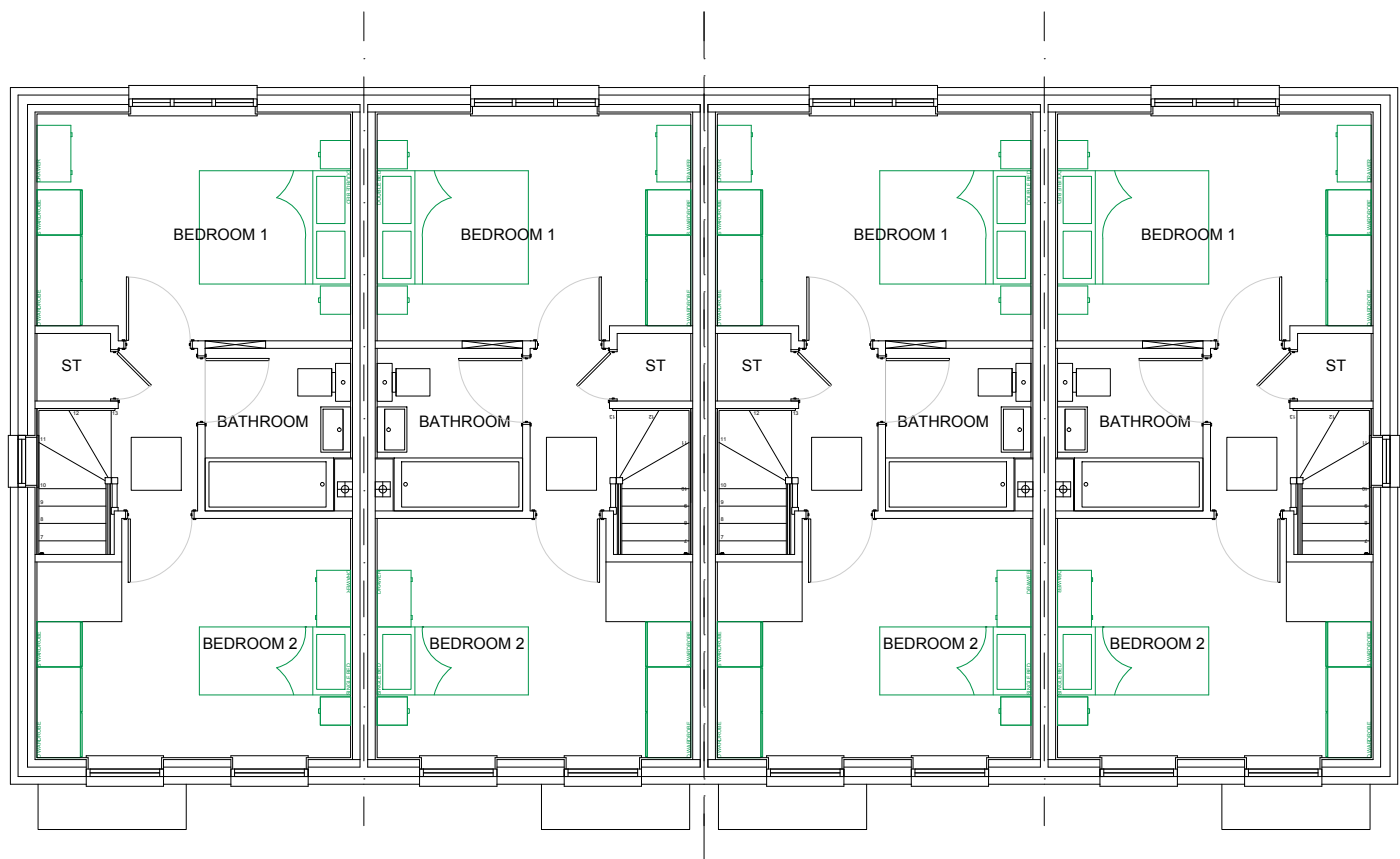

FIRST FLOOR PLAN

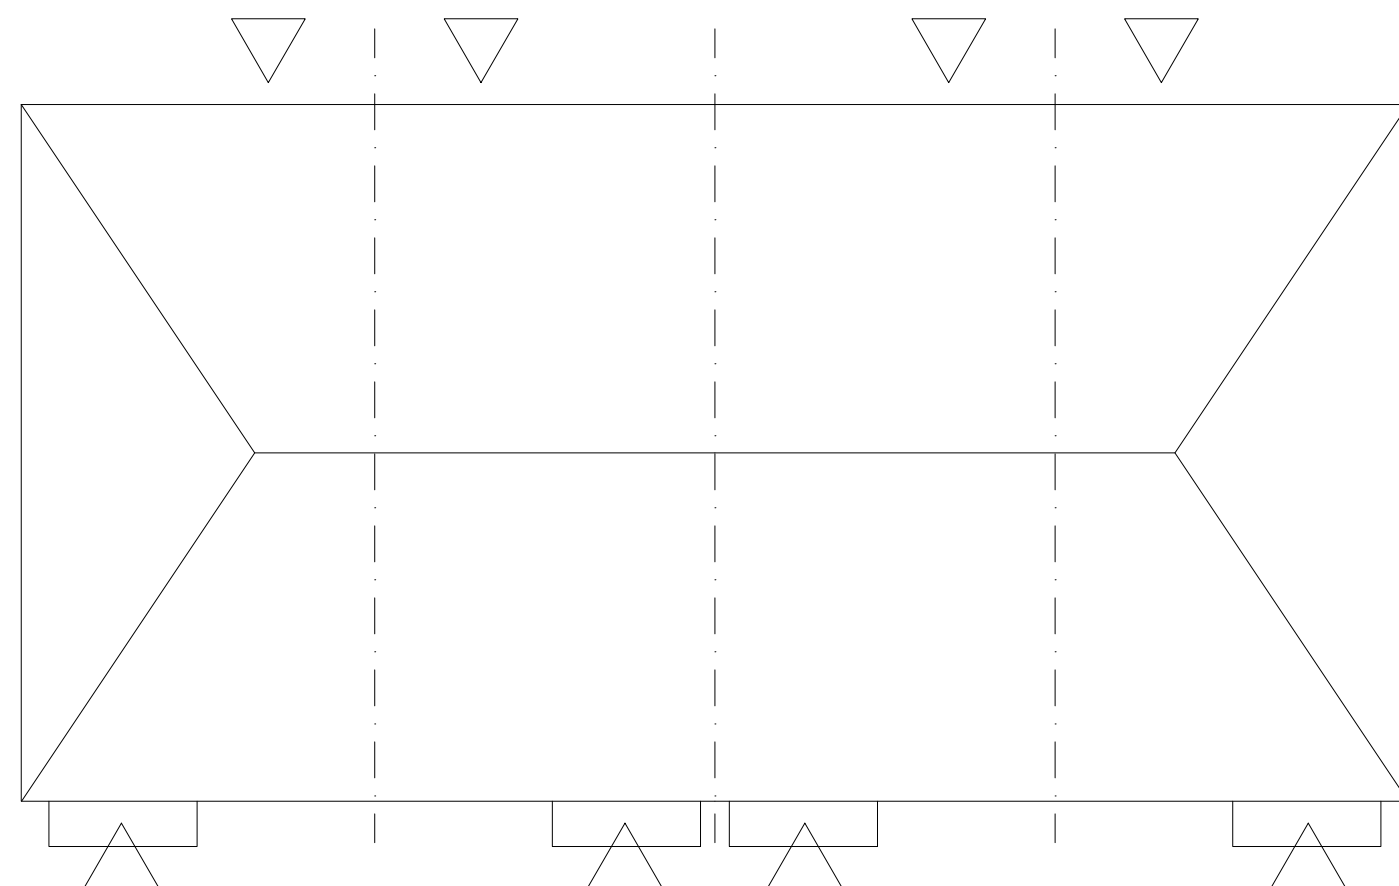

ROOF PLAN


House Type 2 Type 202L

Plots 50, 51, 52 & 53.

Private.

202L : 70.68sq.m. / 760sq.ft.

2 bed 3 person unit

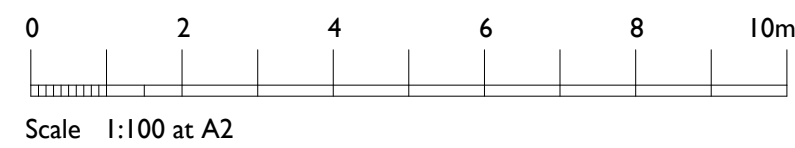

The Studio , Unit 17, Vicarage Farm Business Park, Winchester Road,
Fair Oak, Hampshire, SO50 7HD
023 8069 7010
enquiries@urbanpulsedesign.co.uk www.urbanpulsedesign.co.uk

Land West of New Barn Lane
North Bersted, Bognor Regis

Linden Homes South

DRAWING TITLE
Plots 50-53
House Type 202L
Floor Plans & Elevations

SCALE	SHEET SIZE	SHEET No.	DRAWN	CHKD	DATE	CAD FILE
1:100	A2	of			04/12/2018	

Detail Planning

18-1128-032-1st