



Main Entrance

Front Elevation - Main Entrance

Wall areas left clear to elevations are in facing brickwork

Accommodation:	Area
Plot 61 1BF/2p WC	50.57sq.m. / 543sq.ft.
Plot 62 1BF/2p WC	50.00sq.m. / 538sq.ft.
Plot 63 1BF/2p WC	50.57sq.m. / 543sq.ft.
Plot 64 1BF/2p	50.57sq.m. / 543sq.ft.
Plot 65 1BF/2p	50.00sq.m. / 538sq.ft.
Plot 66 1BF/2p	50.57sq.m. / 543sq.ft.



Car park entrance


Side Elevation - facing parking access



Rear Elevation




Side Elevation

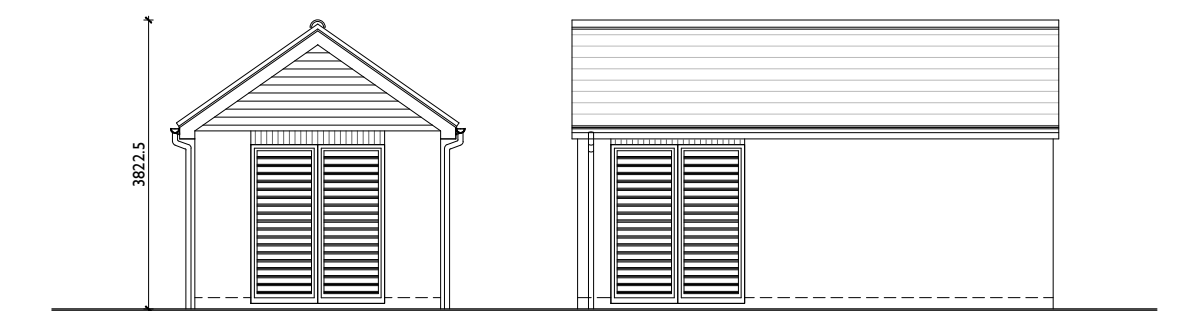


Front Elevation

Side Elevation

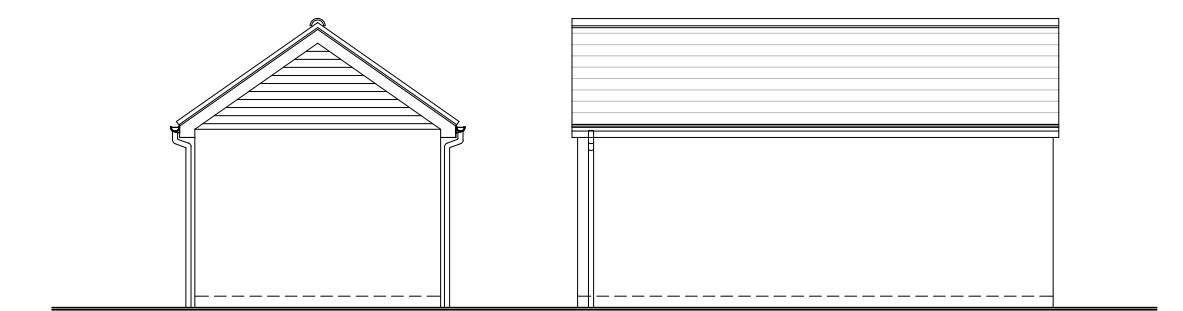

Rear Elevation

Side Elevation

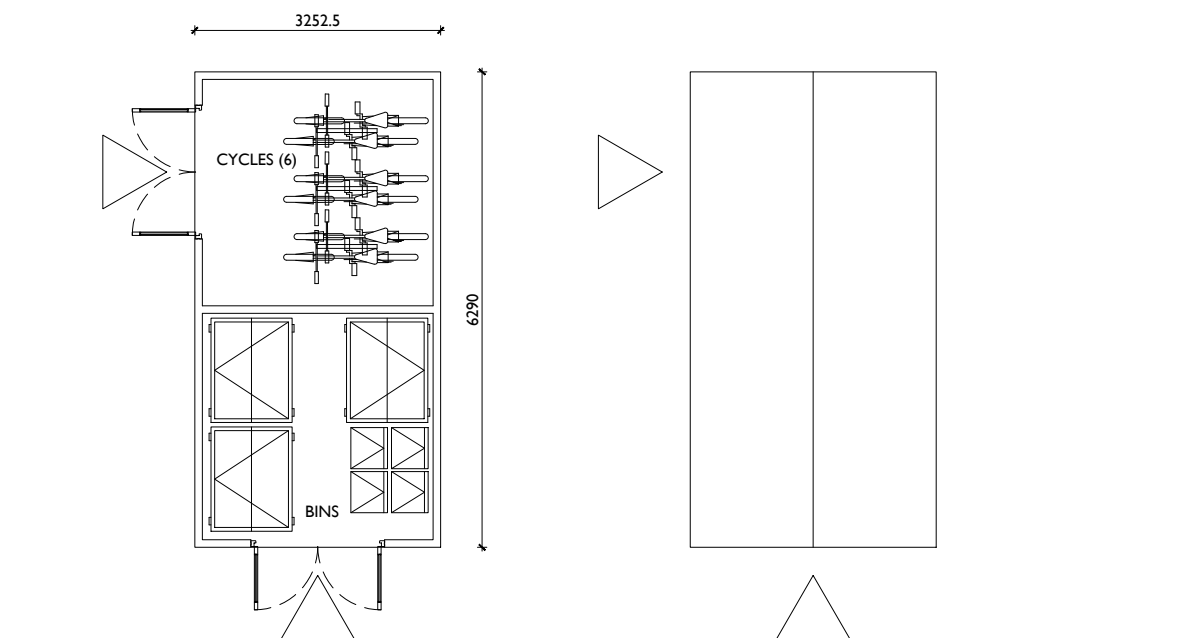


Ground Floor plan


Roof plan

Bin & Cycle Store Details


Wall areas left clear to elevations are in facing brickwork

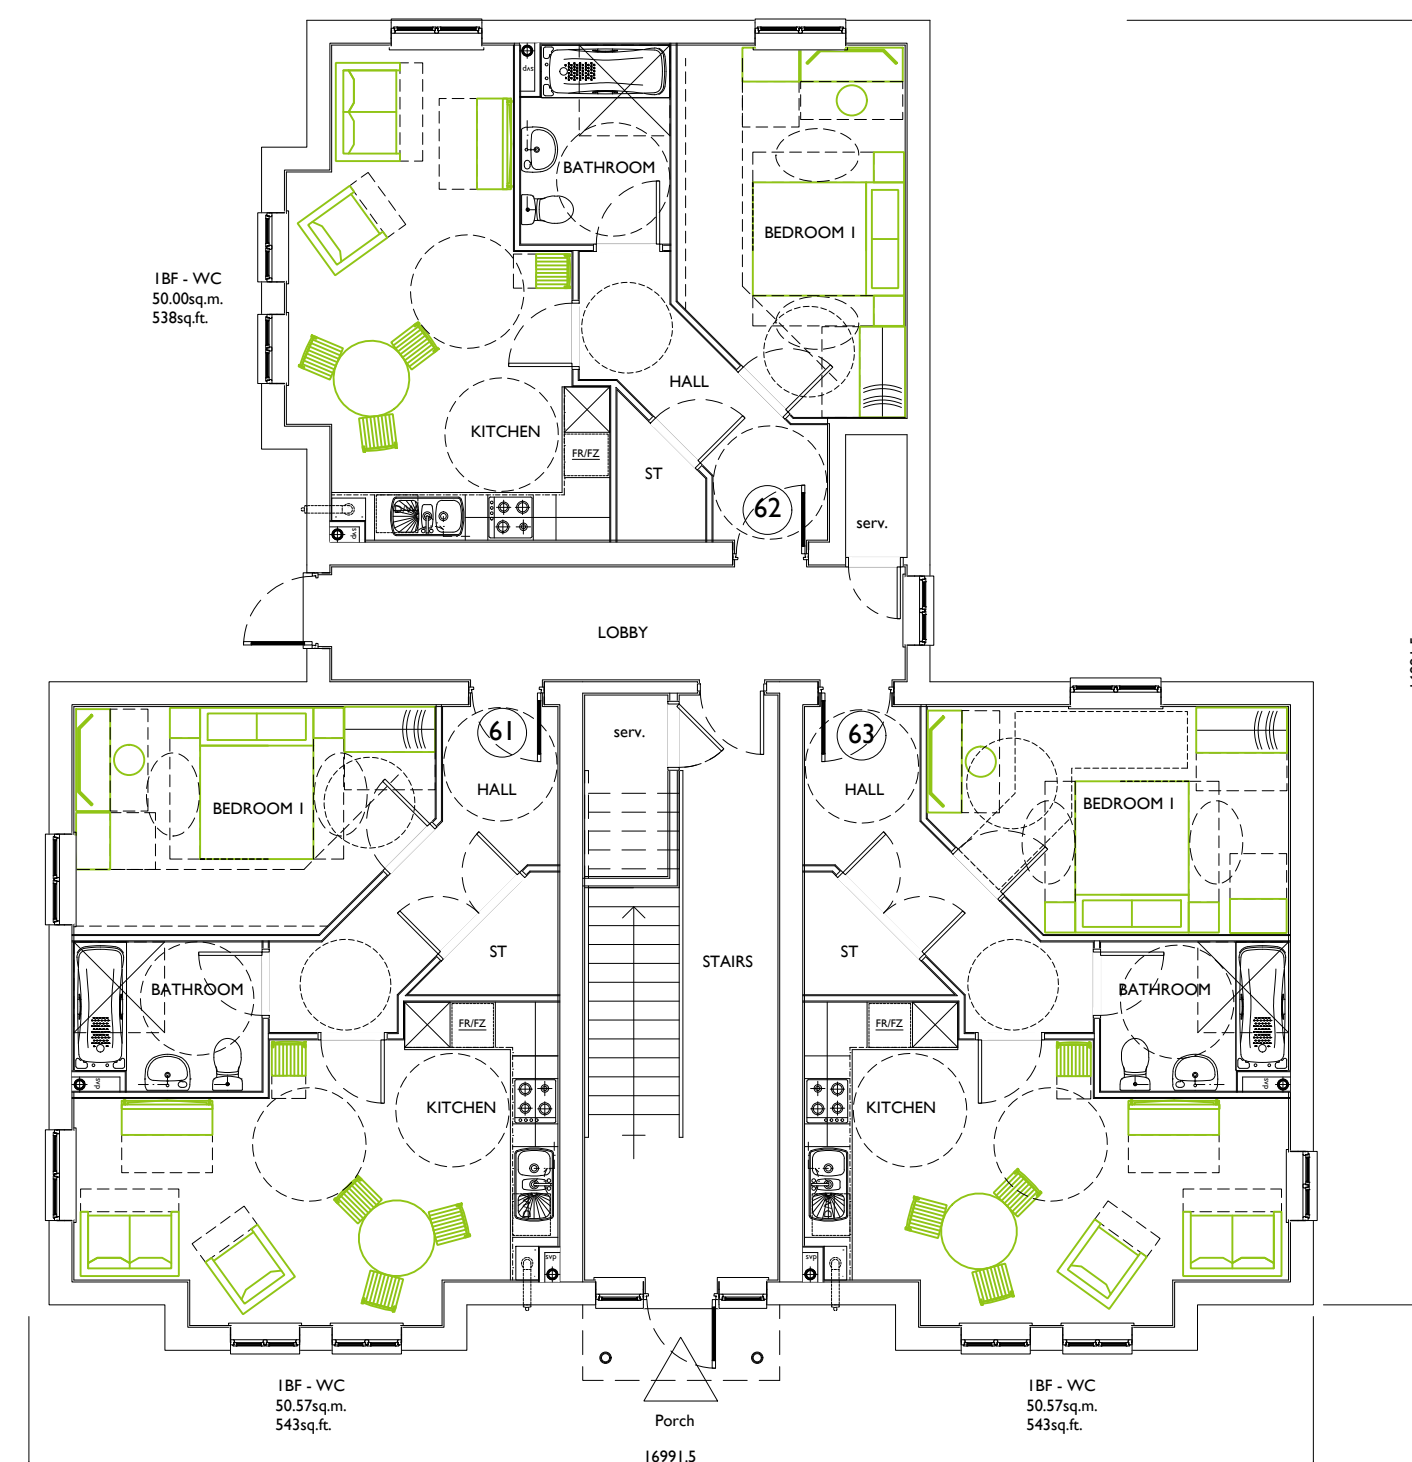

Ground Floor Plan

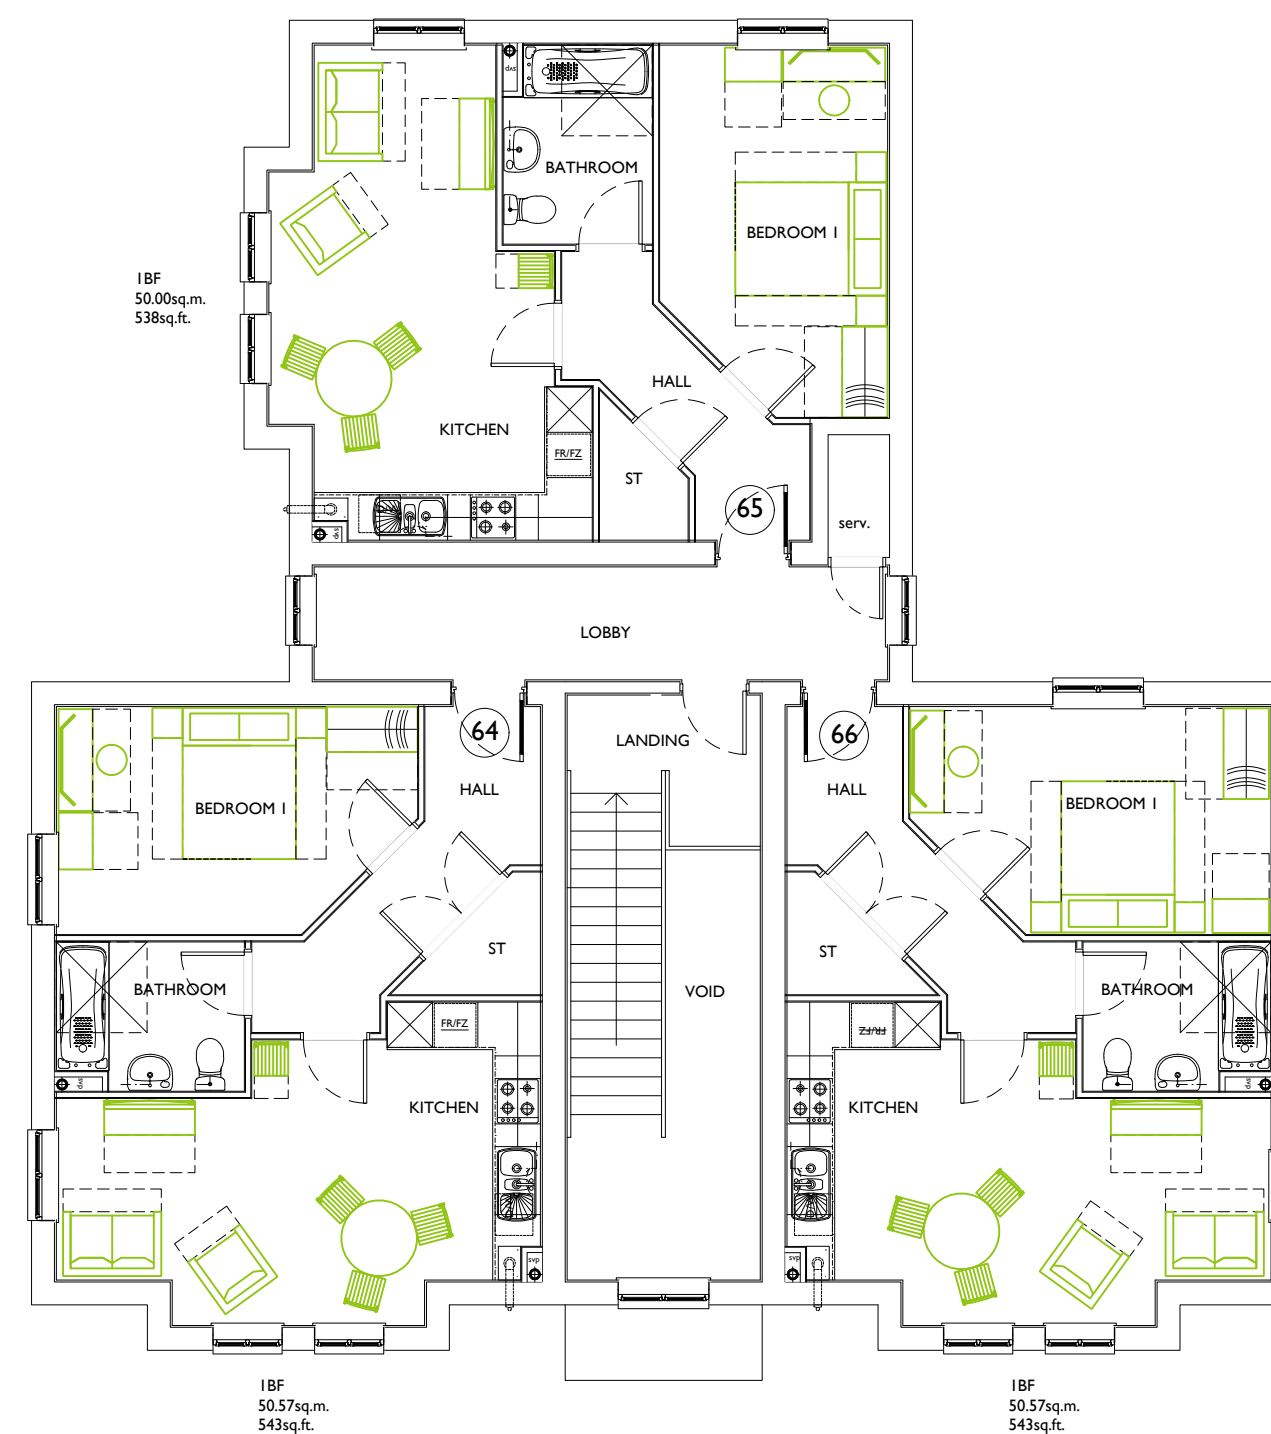


First Floor Plan

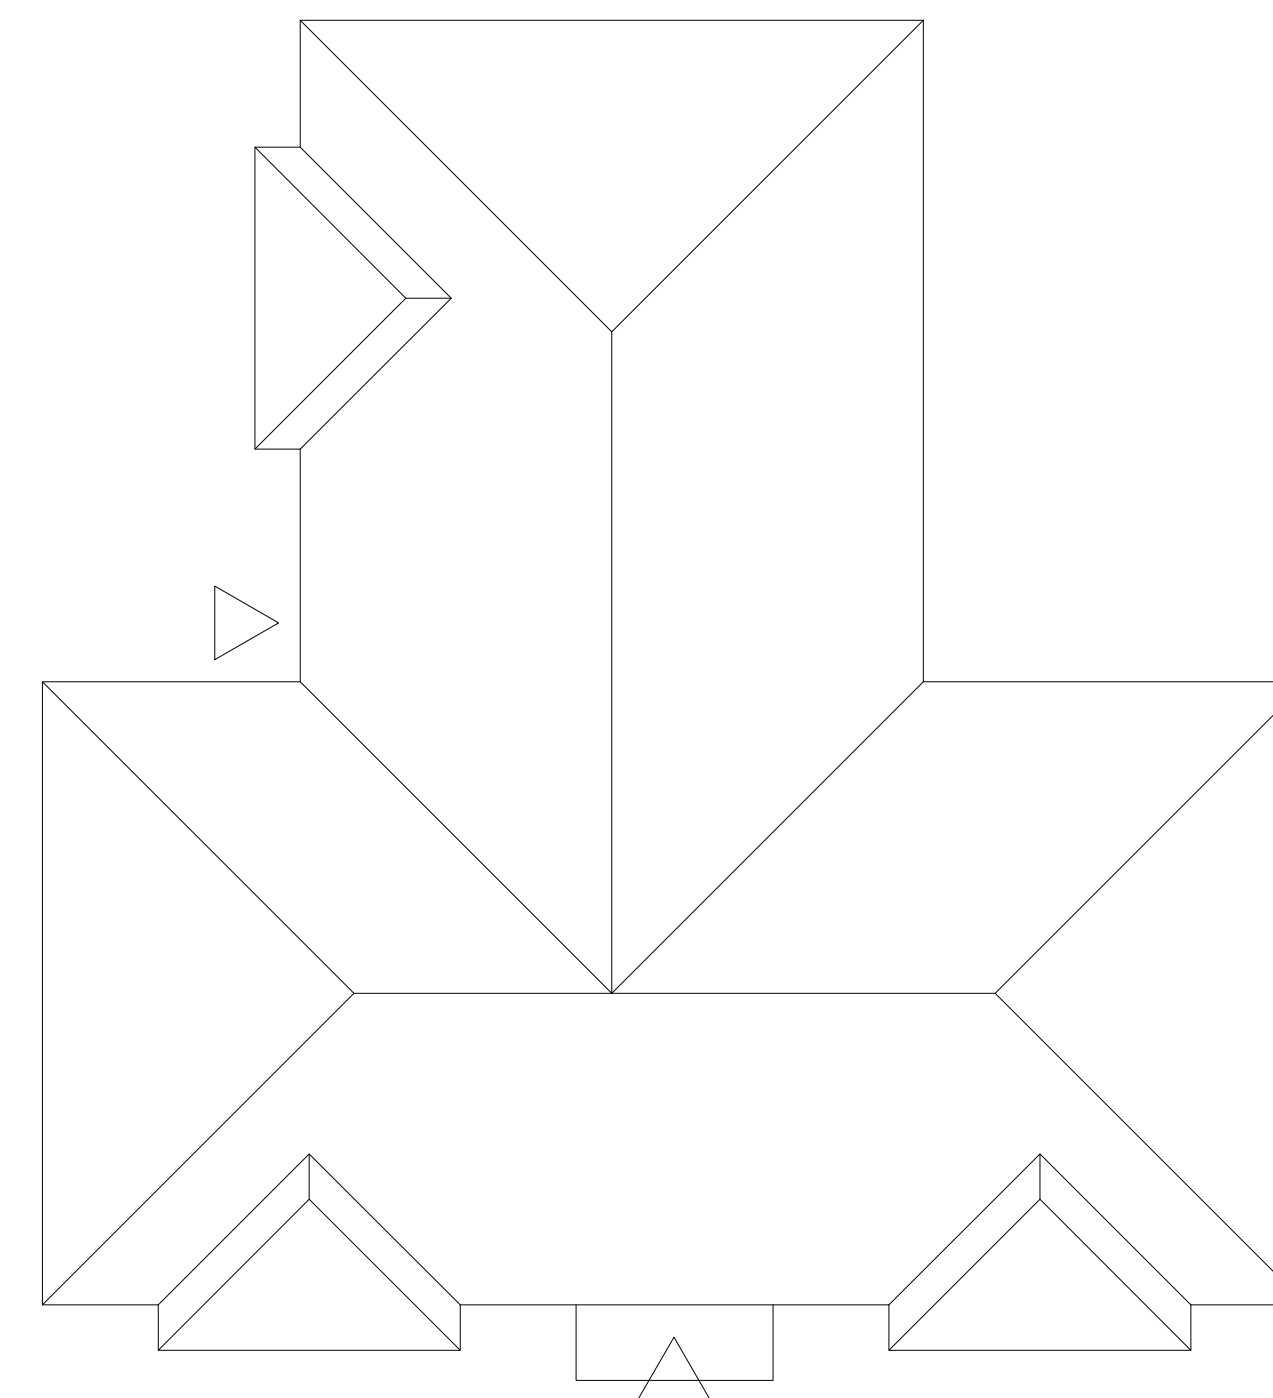

Roof Plan

3xIBF-WC - Affordable (61 - 63) Rent.
3xIBF - Affordable (64 - 66) Rent.
2 storey
61-66

 

0 2 4 6 8 10m
Scale 1:100 at A1

