



Plot 71 A2

Plot 72 A2

Plot 73 A2

Plot 74 A2

FRONT ELEVATION

Note : Wall areas left clear to elevations are in facing brickwork

Plot 71 A2

SIDE ELEVATION

Plot 74 A2

REAR ELEVATION


Plot 73 A2

Plot 72 A2

Plot 71 A2

Plot 74 A2

SIDE ELEVATION

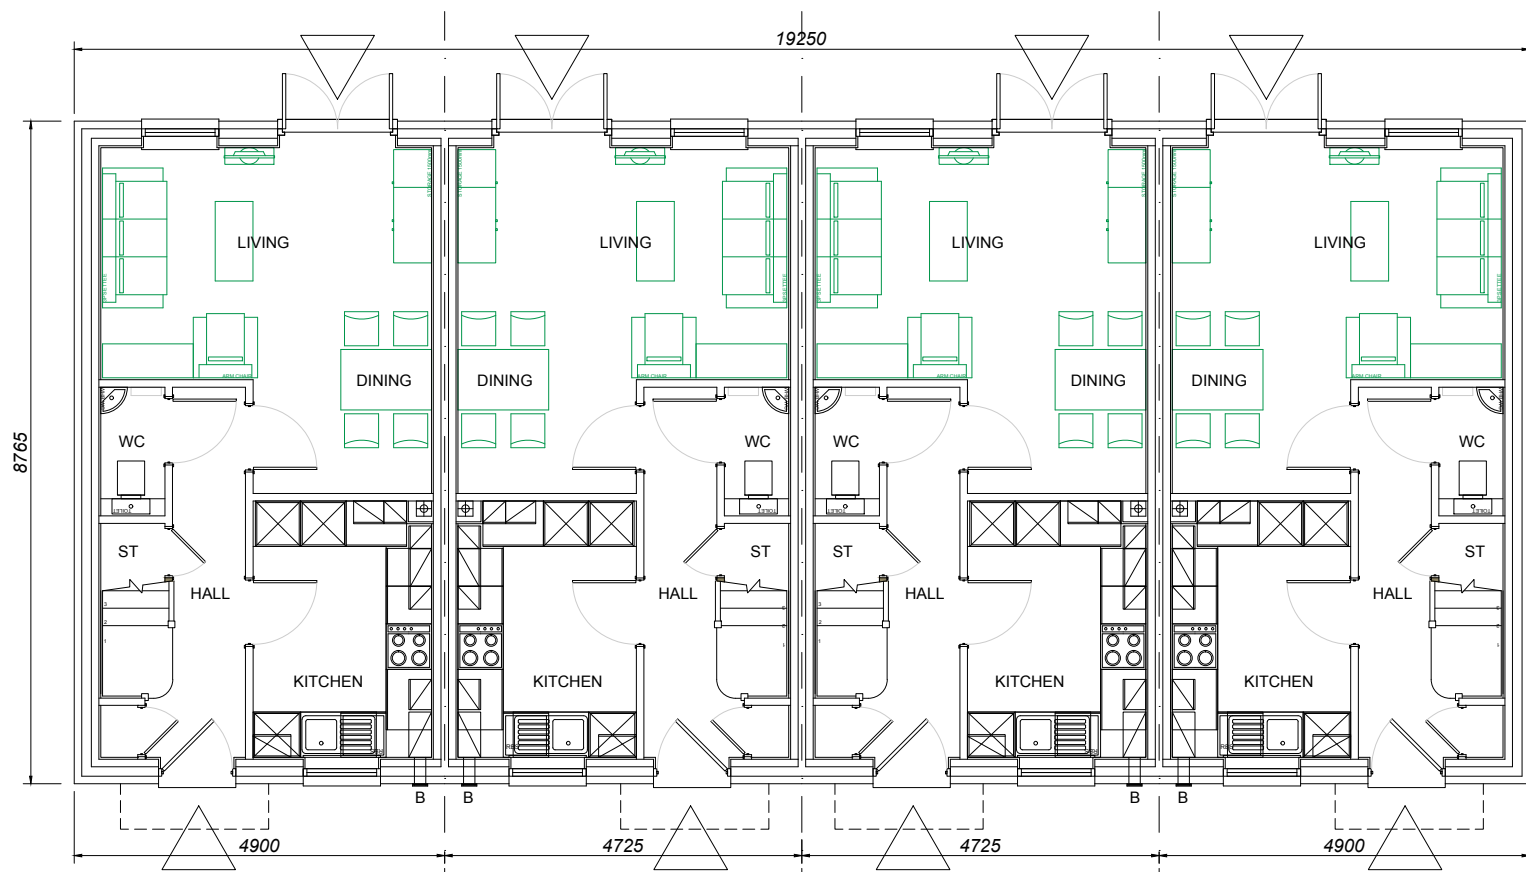


Plot 71 A2

Plot 72 A2


Plot 73 A2

Plot 74 A2


GROUND FLOOR PLAN

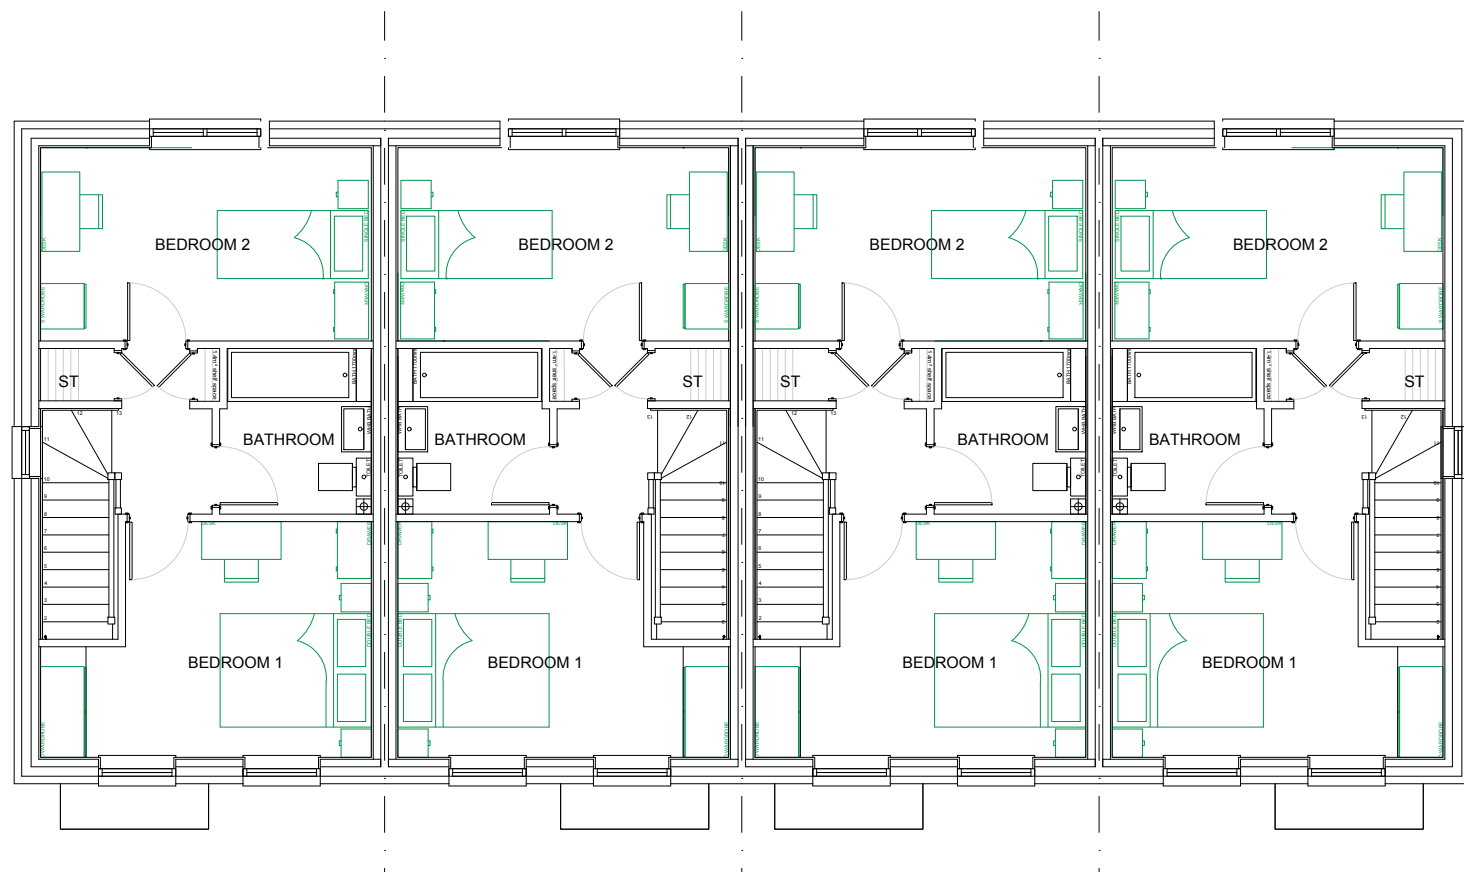

FIRST FLOOR PLAN

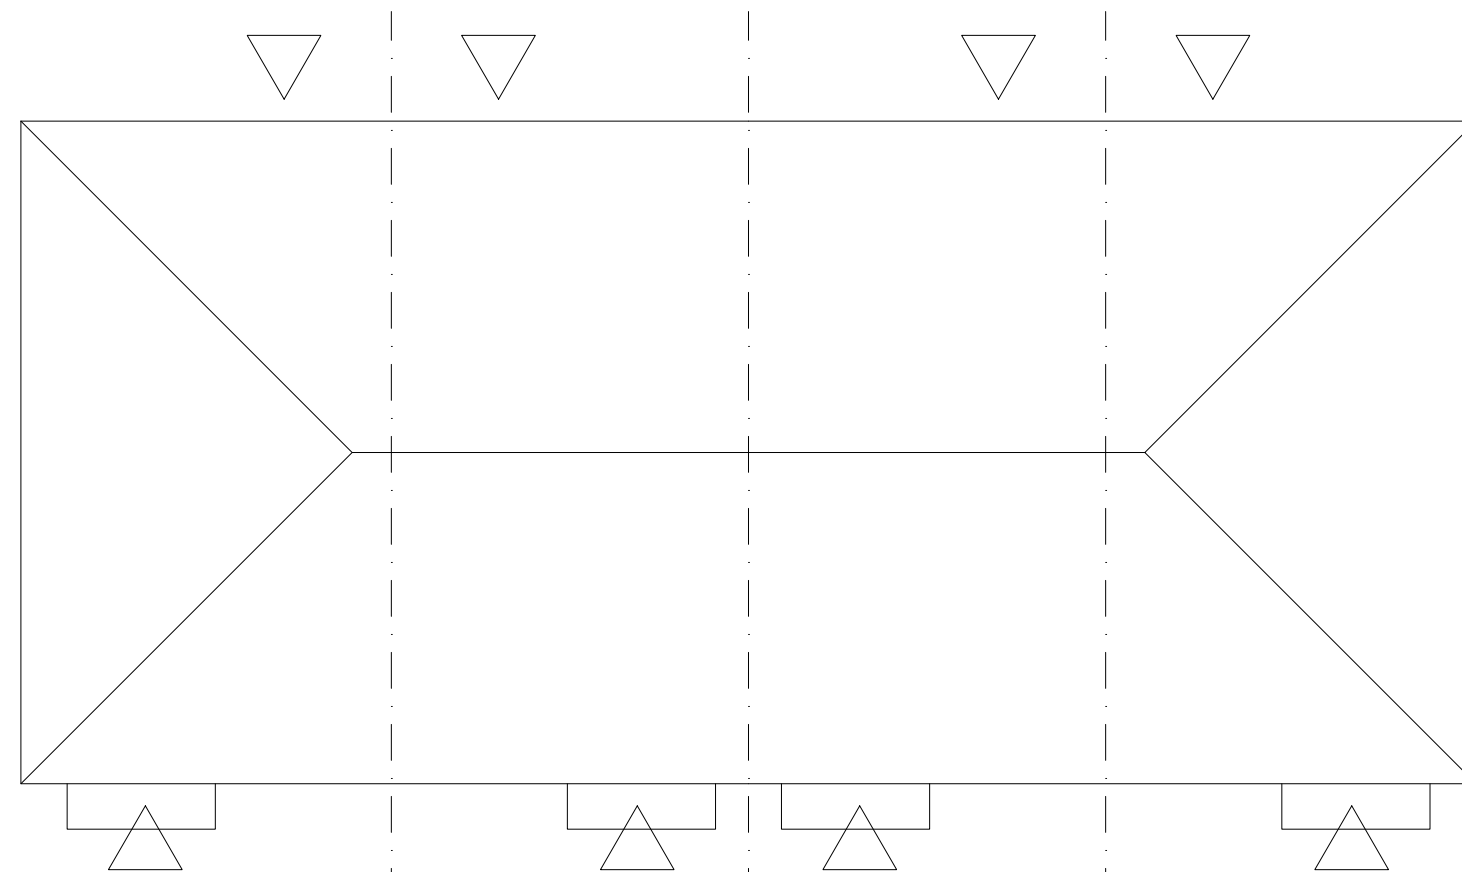

ROOF PLAN

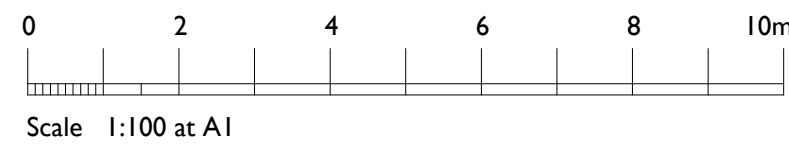

House Type A2
Plots 71, 72, 73 & 74.
Affordable. Shared Ownership.
A2 : 70.68sq.m. / 760sq.ft.
2 bed 3 person unit

urban pulse design

The Studio, Unit 17, Vicarage Farm Business Park, Winchester Road,
Fair Oak, Hampshire, SO50 7HD
023 8069 7010
enquiries@urbanpulsedesign.co.uk www.urbanpulsedesign.co.uk

Land West of New Barn Lane
North Bersted, Bognor Regis

Linden Homes South

Project type	Drawing classification	Work stage
DRAWING TITLE		
Plots 71-74		
House Type A2		
Floor Plans & Elevations		
SCALE 1:100	SHEET SIZE A1	SHEET No. of 1
DRAWN	CHKD	DATE 04/12/2018
CAD FILE		

Detail Planning

18-1128-036-1st