


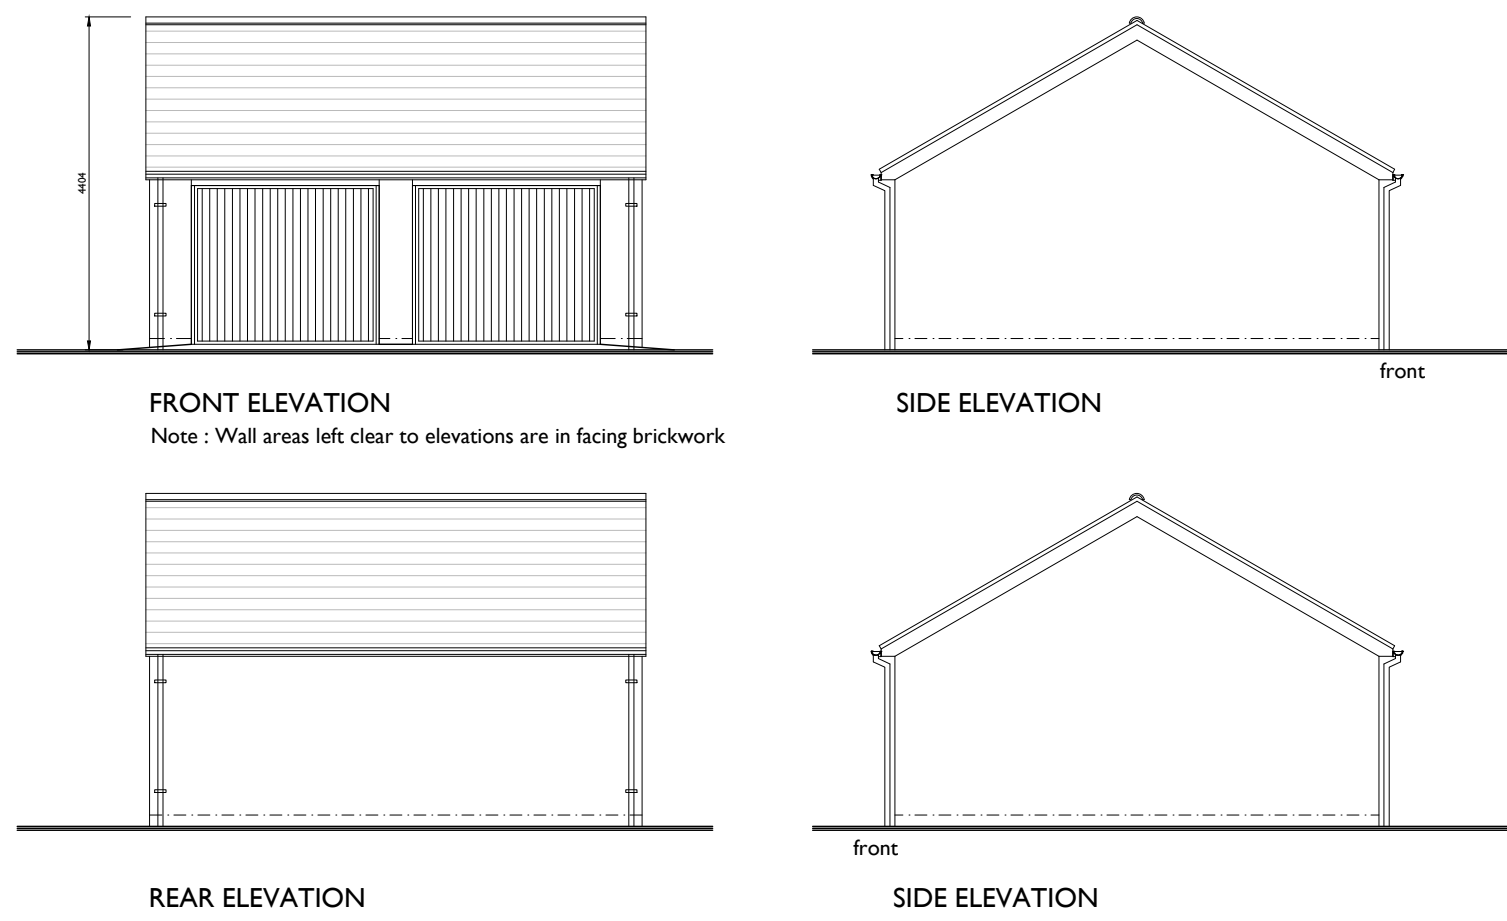


FRONT ELEVATION
Note : Wall areas left clear to elevations are in facing brickwork

SIDE ELEVATION


REAR ELEVATION

SIDE ELEVATION

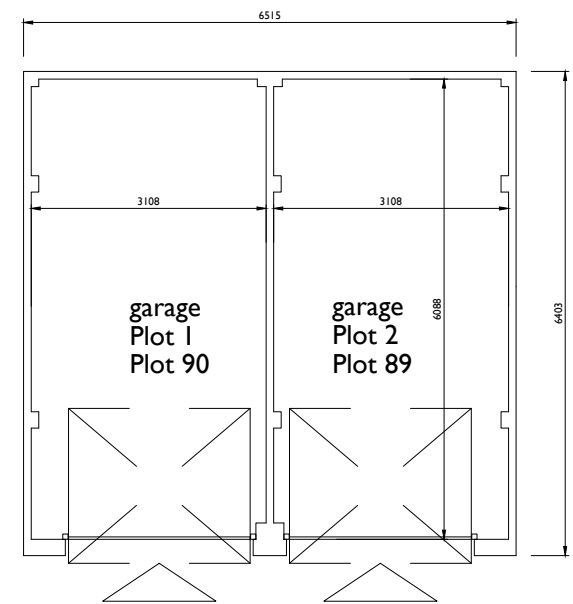

Ground Floor Plan
DOUBLE GARAGE DETAILS Type 1

Roof Plan

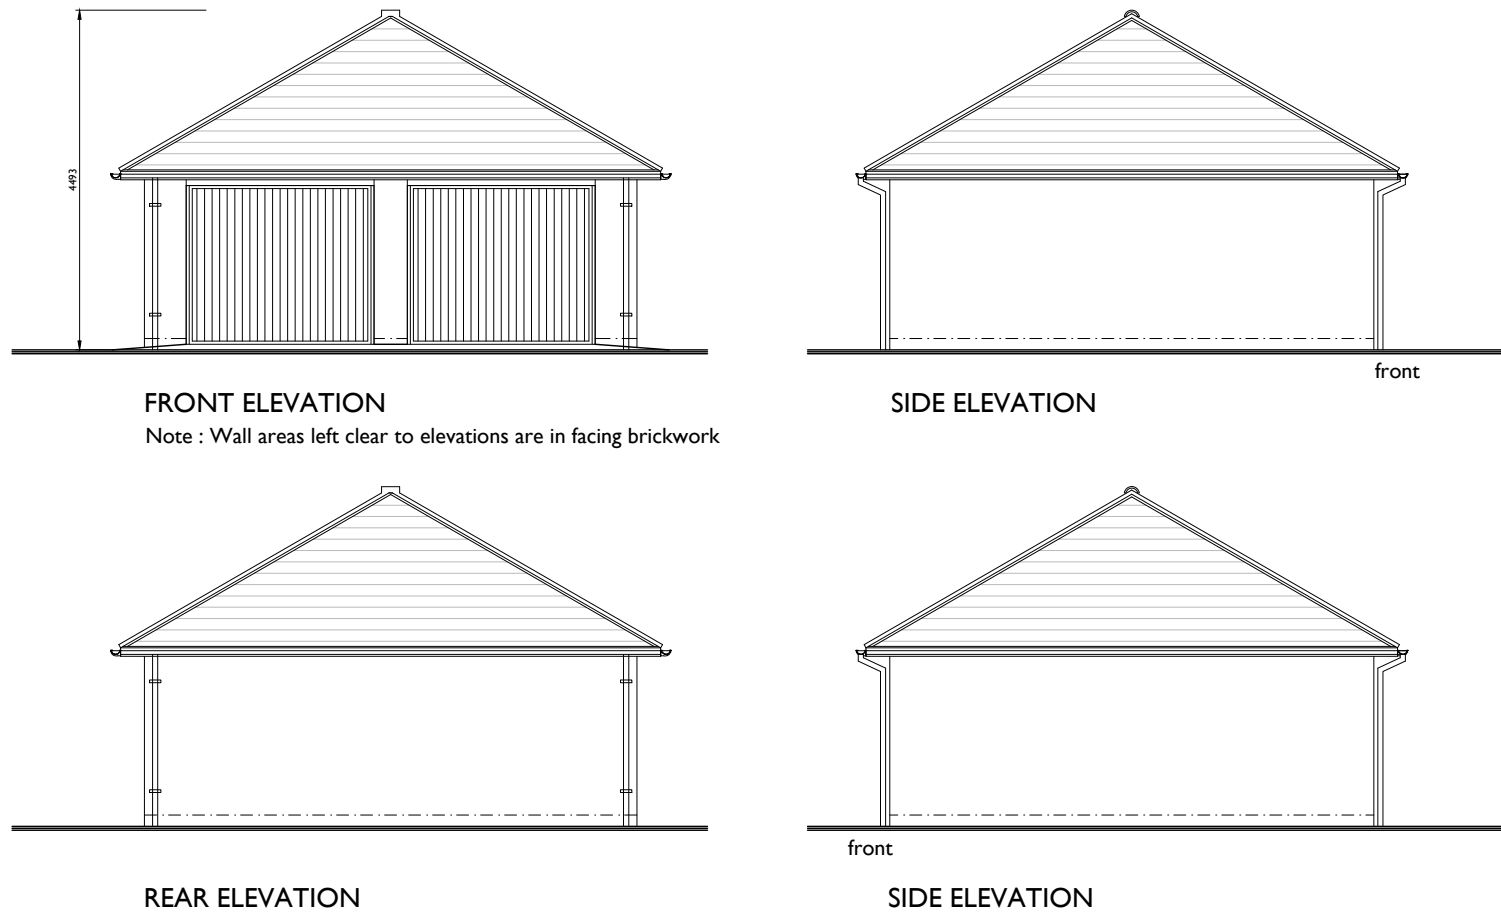


FRONT ELEVATION
Note : Wall areas left clear to elevations are in facing brickwork

SIDE ELEVATION


REAR ELEVATION

SIDE ELEVATION

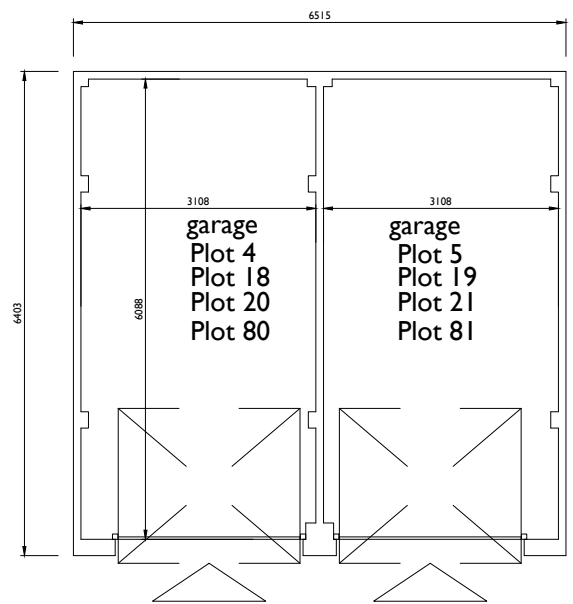

Ground Floor Plan
DOUBLE GARAGE DETAILS Type 2

Roof Plan

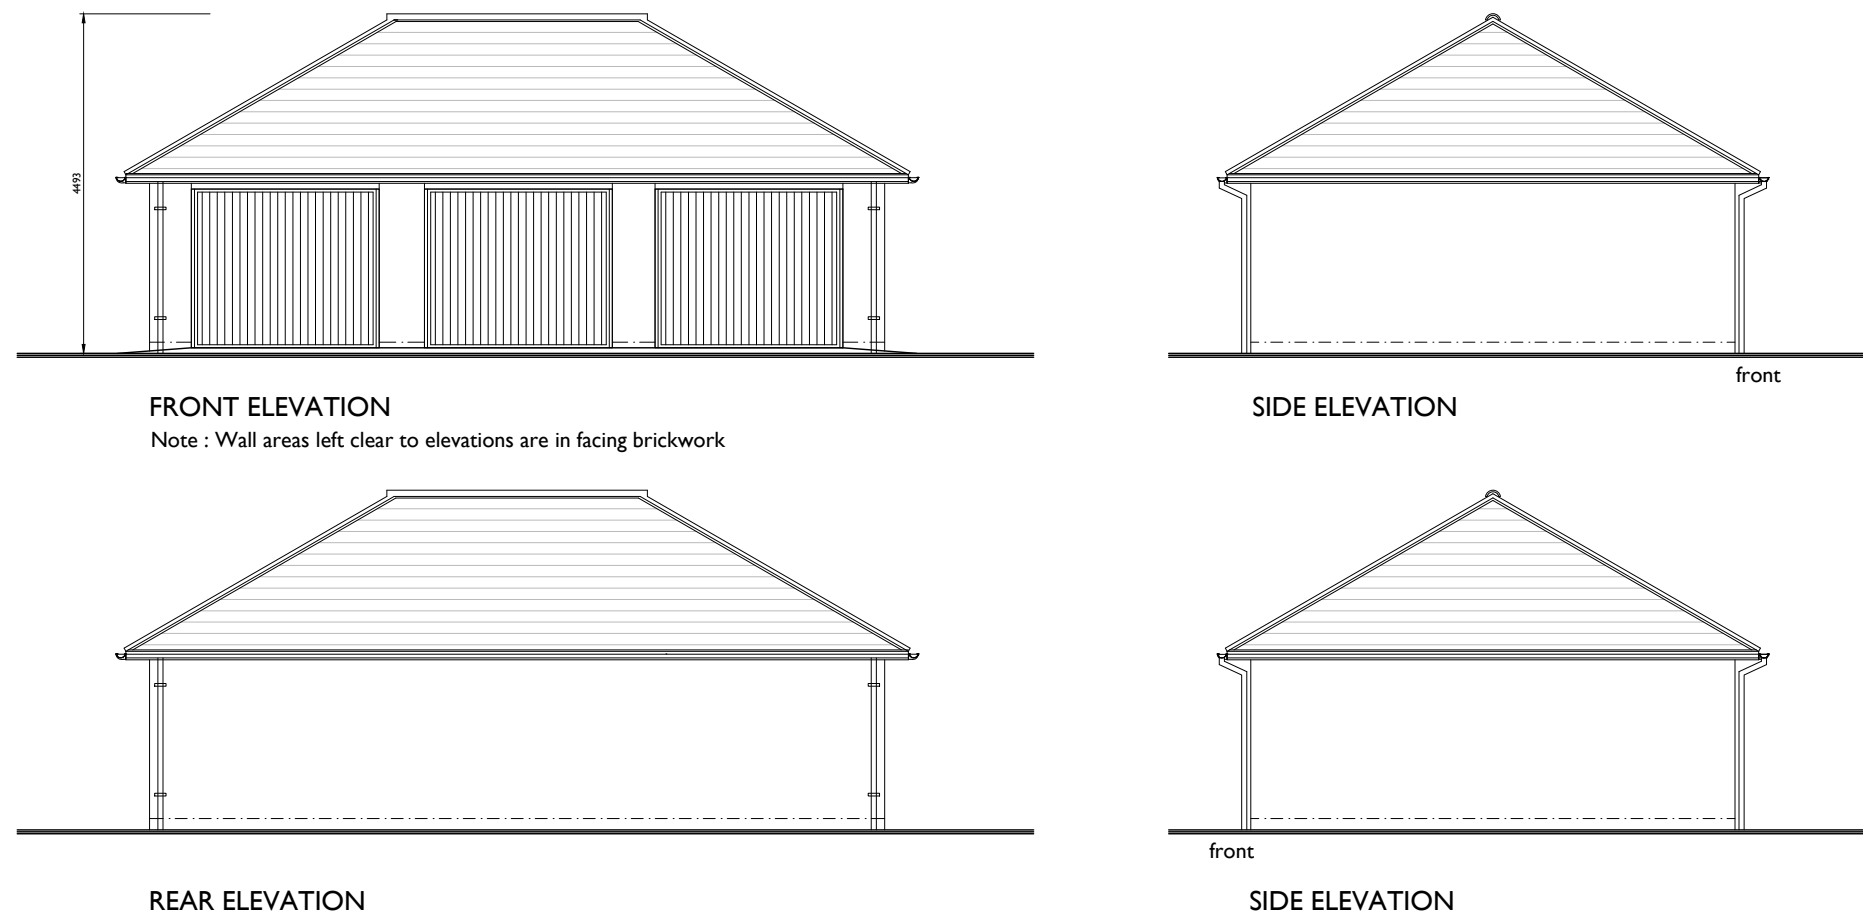


FRONT ELEVATION
Note : Wall areas left clear to elevations are in facing brickwork

SIDE ELEVATION


REAR ELEVATION

SIDE ELEVATION

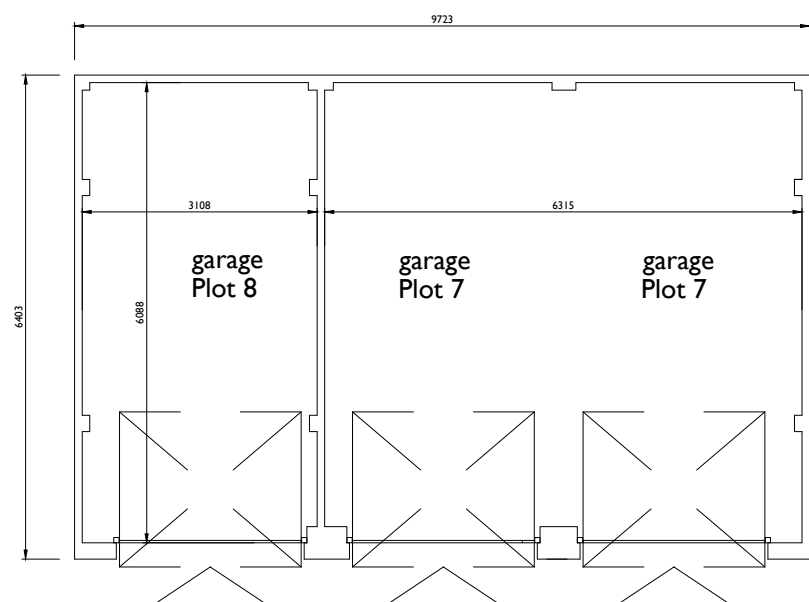

Ground Floor Plan
DOUBLE GARAGE DETAILS Type 3

Roof Plan

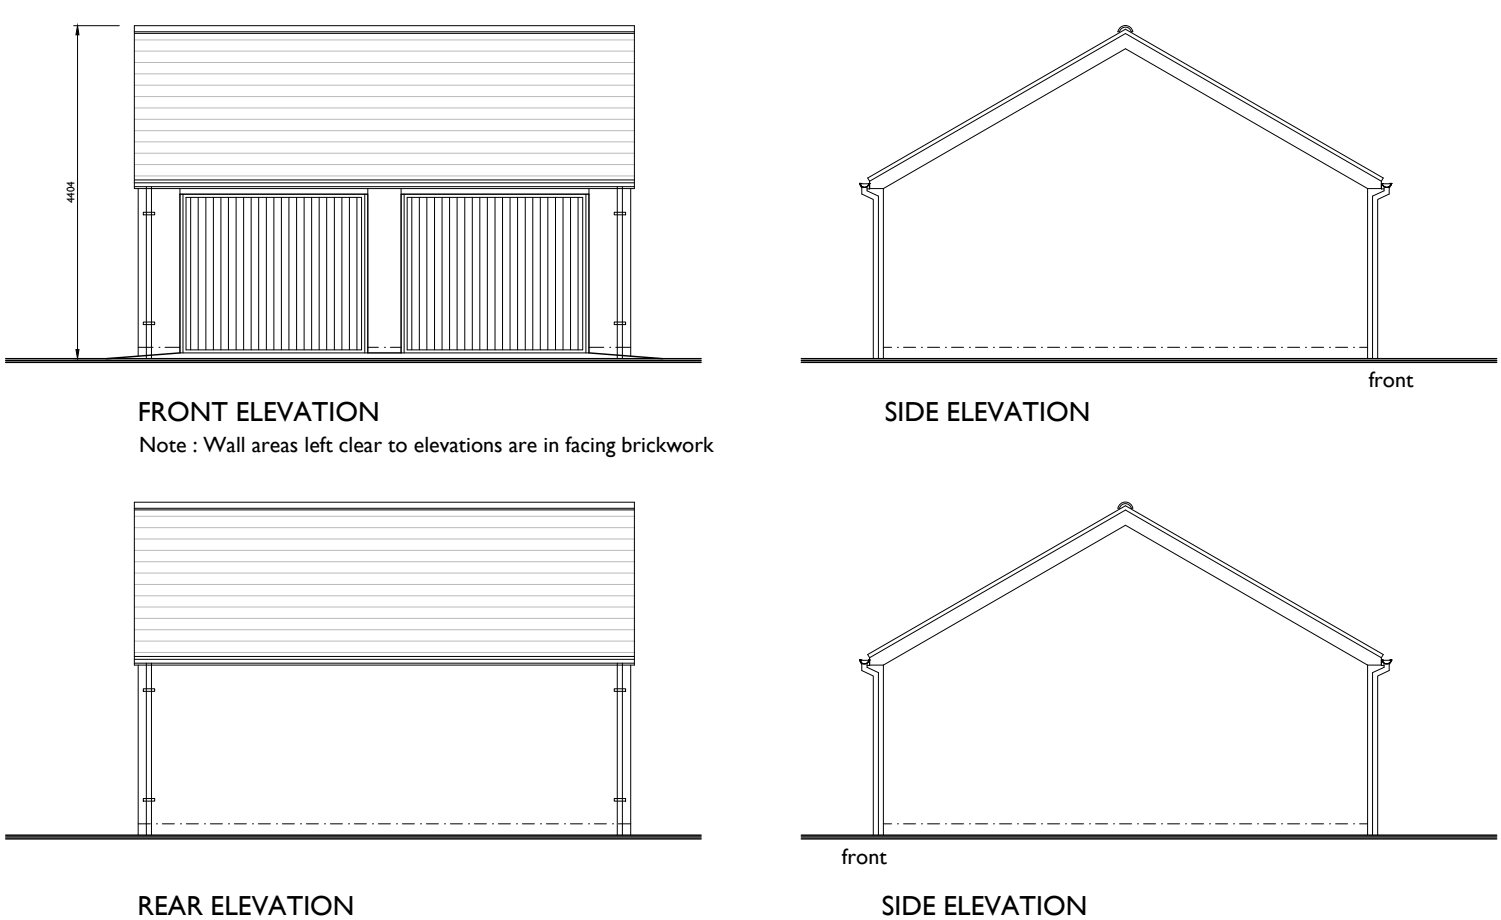


FRONT ELEVATION
Note : Wall areas left clear to elevations are in facing brickwork

SIDE ELEVATION

REAR ELEVATION

SIDE ELEVATION

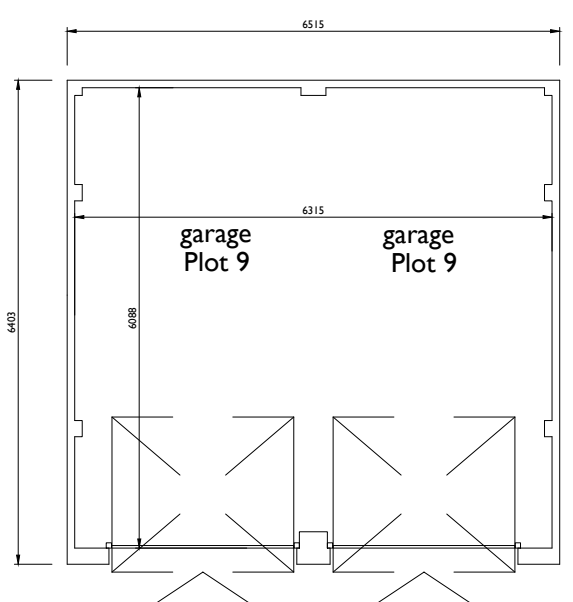


Ground Floor Plan
DOUBLE GARAGE DETAILS Type 4

Roof Plan

GARAGES FLOOR PLANS & ELEVATIONS Sheet 1

NOTE: All garages will be a minimum of 6.0m x 3.0m internal dimension.
The minimum horizontal clear opening between frames of each set of vehicular doors will be 2.3m to all garages.

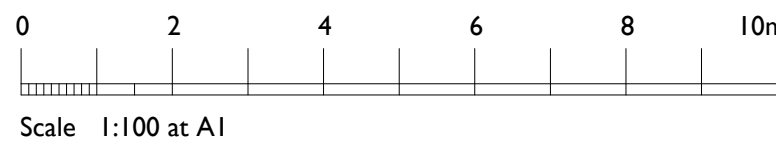

For specific layout and location information
see Site Plan Drawing
DPC levels will vary depending on site location



The Studio , Unit 17, Vicarage Farm Business Park, Winchester Road,
Fair Oak, Hampshire, SO50 7HD
023 8069 7010
enquiries@urbanpulsedesign.co.uk www.urbanpulsedesign.co.uk

Land West of New Barn Lane
North Bersted, Bognor Regis

Linden Homes South

DRAWING TITLE
Garages Sheet 1 of 2
Floor Plans & Elevations

SCALE	SHEET SIZE	SHEET No.	DRAWN	CHKD	DATE	CAD FILE
1:100	A1	of			02/11/2018	

Detail Planning

18-1128-065-1st