

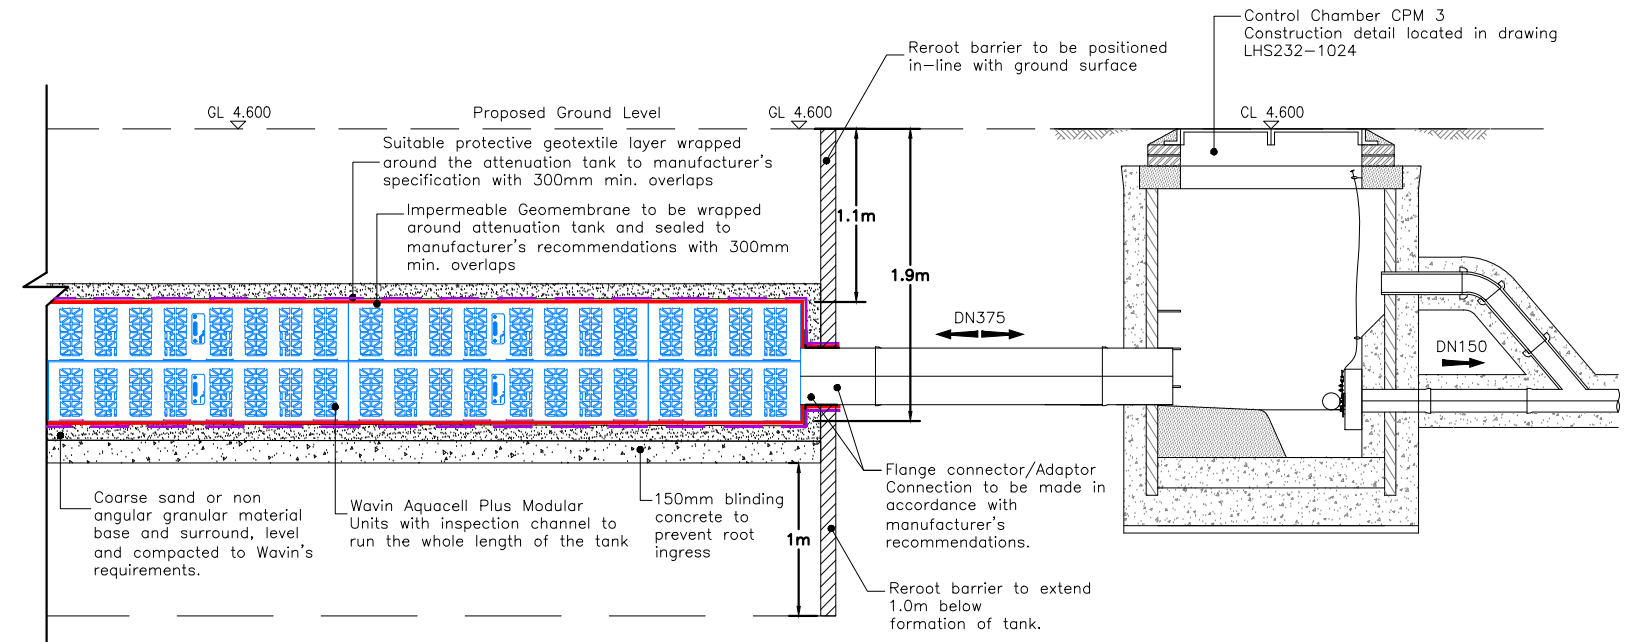
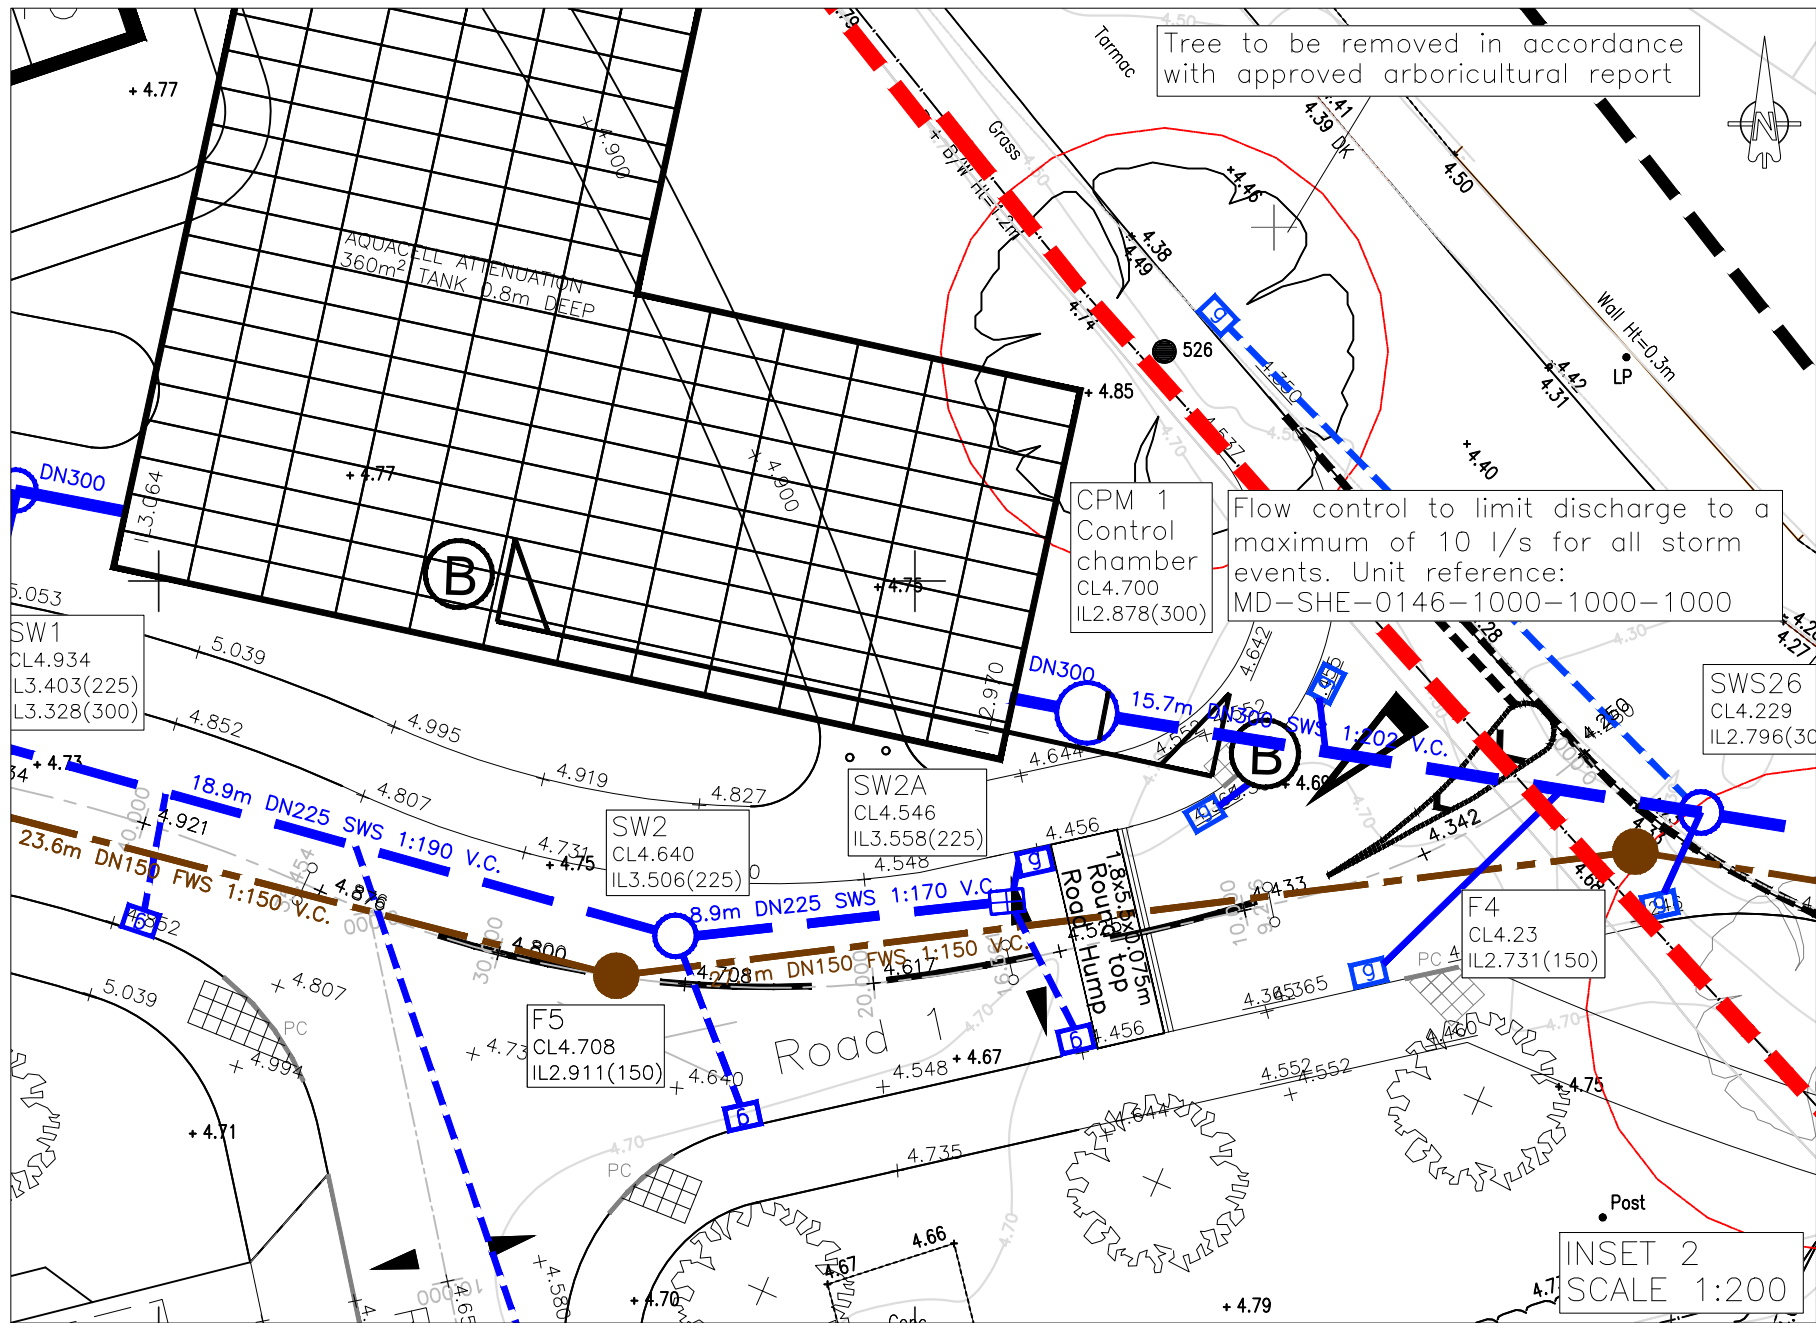


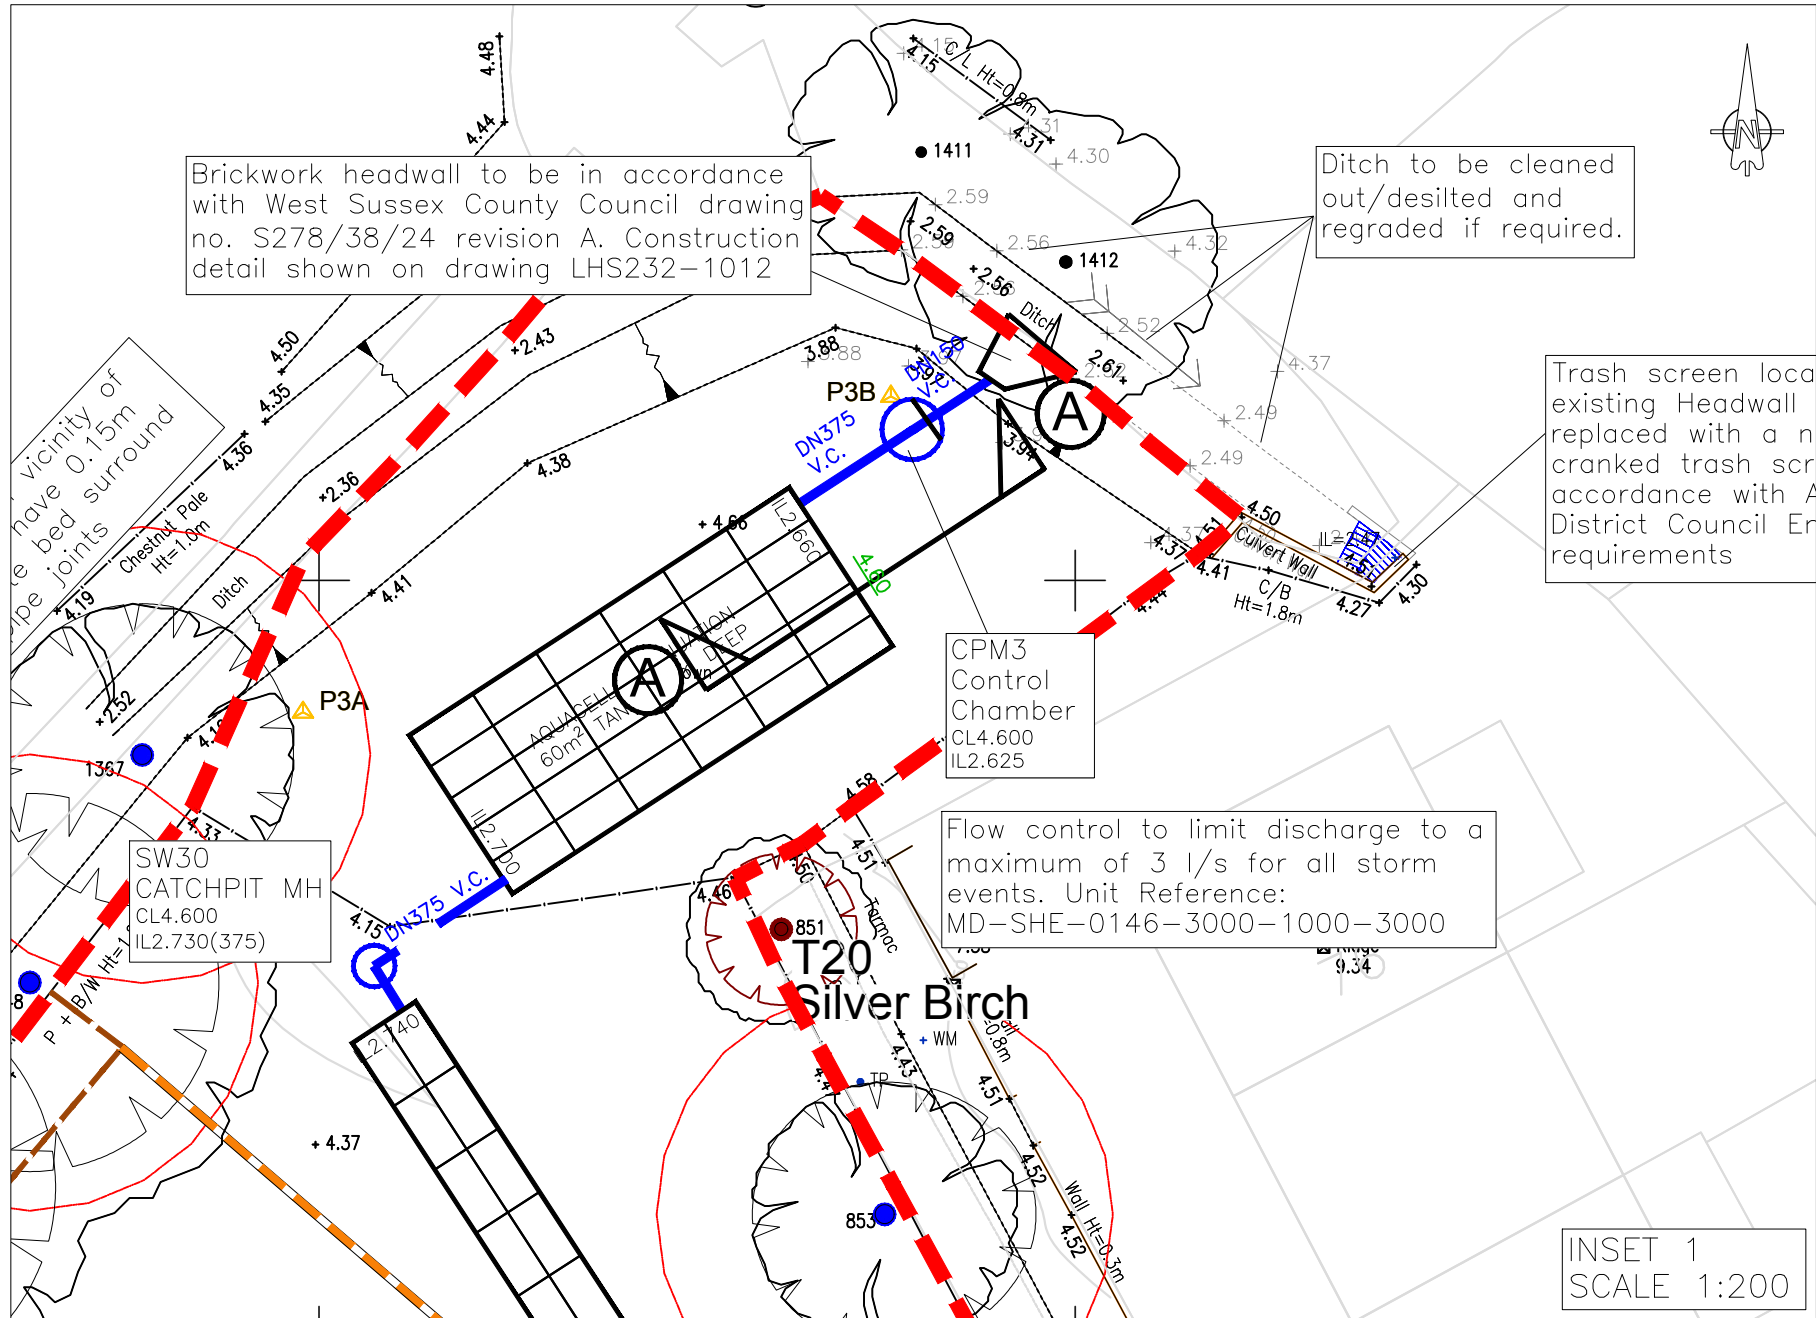

General Note:

- 1- For Vent and Tank installation details please follow manufacturer's specifications and recommendations, Indicative notes located in drawing LHS232-1022.
- 2- 300mm min. overlap to be provided when placing protective geotextiles and Impermeable Geomembranes.
- 3- Refer to drainage layouts for location and extent of Tree Root Barriers.

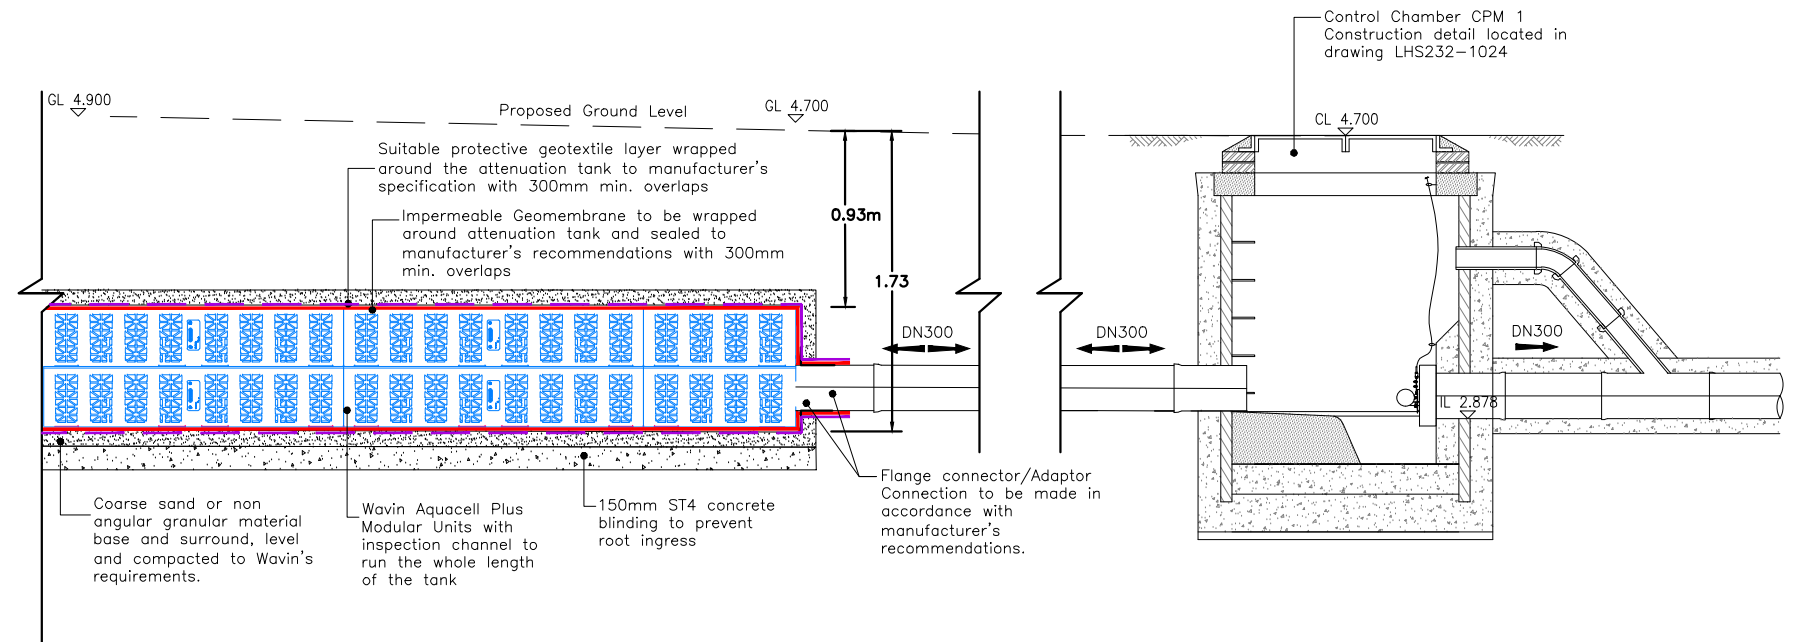

General Note:

- 1- For Vent and Tank installation details please follow manufacturer's specifications and recommendations, Indicative notes located in drawing LHS232-1022.
- 2- 300mm min. overlap to be provided when placing protective geotextiles and Impermeable Geomembranes.

PRELIMINARY

REV. No.	DATE	DESCRIPTION	INITIALS
Client		MJA CONSULTING CIVIL AND STRUCTURAL ENGINEERS Monarch House, Barton Lane, Abingdon, Oxon, OX14 3NB Tel: 01235 555173 Fax: 01235 523226	
Project	New Barn Lane, North Bersted		
Title	Sections Through Control Chambers and Attenuation Tanks 99 Unit Scheme	Scale As shown @A2 Checked KTG	Date Nov '18 Drawn JRV
Drawing No.	LHS232-3025	Rev	—