




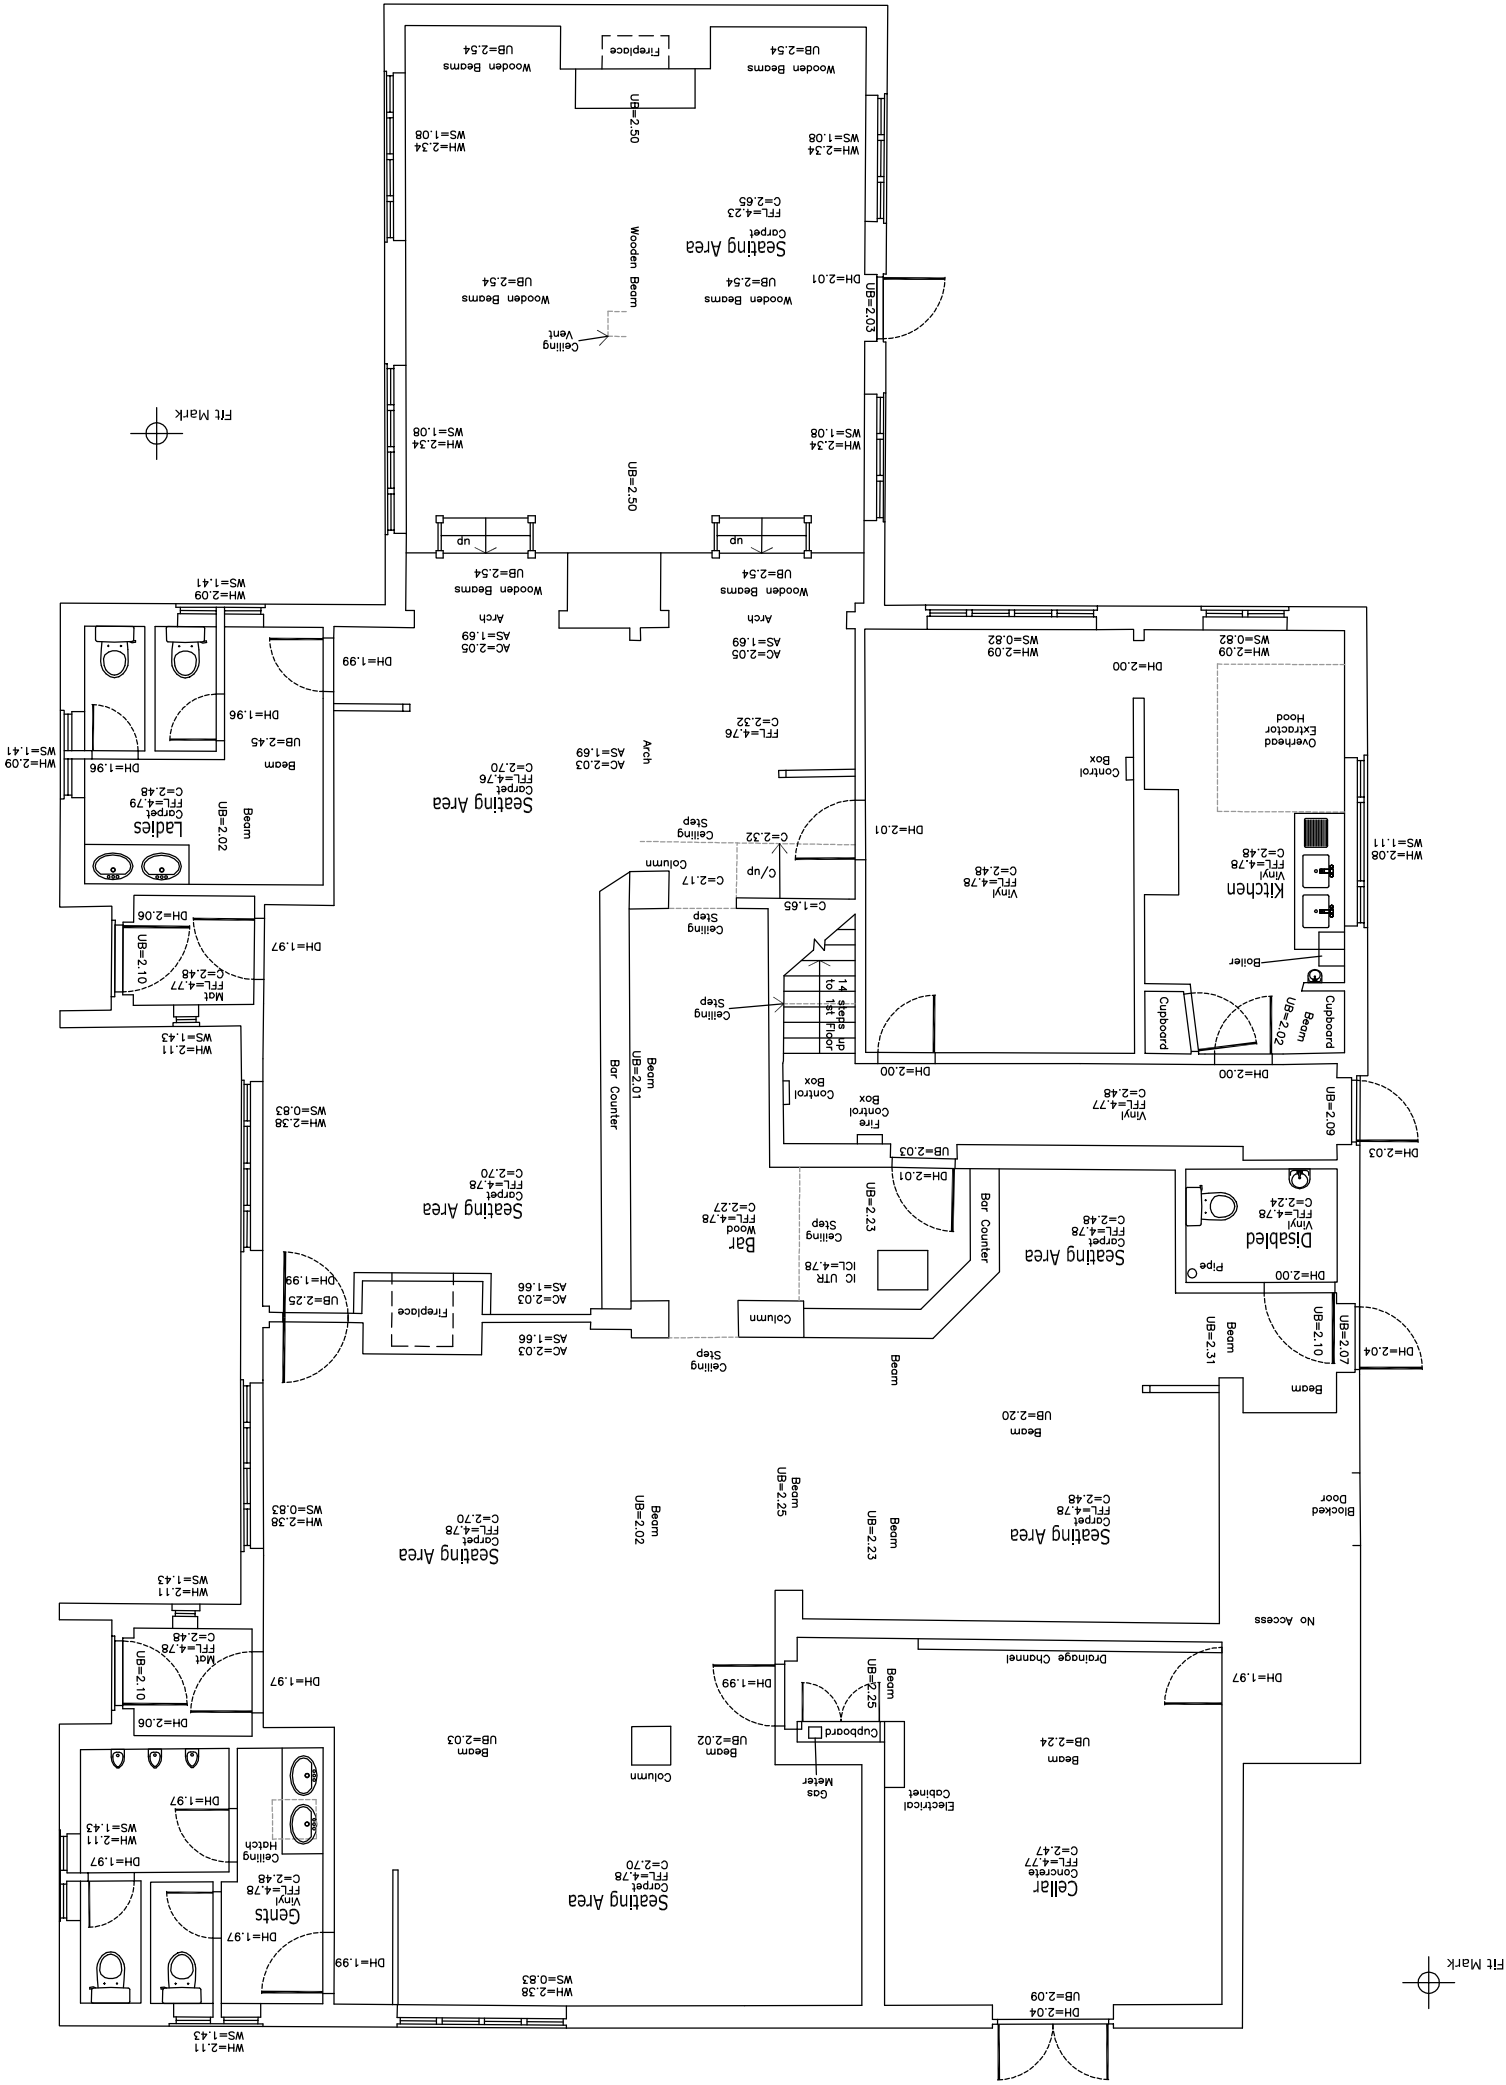

Rev Description		Date	PM	CLIENT		TITLE		ARCHITECTURAL DESIGN SERVICES	
REVISIONS				TESCO EXPRESS THE RISING SUN, CHICHESTER ROAD, BOGNOR REGIS EXISTING GROUND FLOOR PLAN		F9D11-221(00)03		WATERLOO COURT, 10 THEED STREET, SOUTHWICK, LONDON, SE1 8ST 0207 593 1644 Email : email@factor9design.co.uk	
Factor 9 Design Limited © Copyright Reserved 2008 Do not scale - check dims. on site.		Scale : 1/100 @ A3 Date : FEB 12		Drawn by : DS Checked by :		Drawing No: F9D11-221(00)03		A B C D E F G H J K L M N P Q R S T U V W X Y Z	

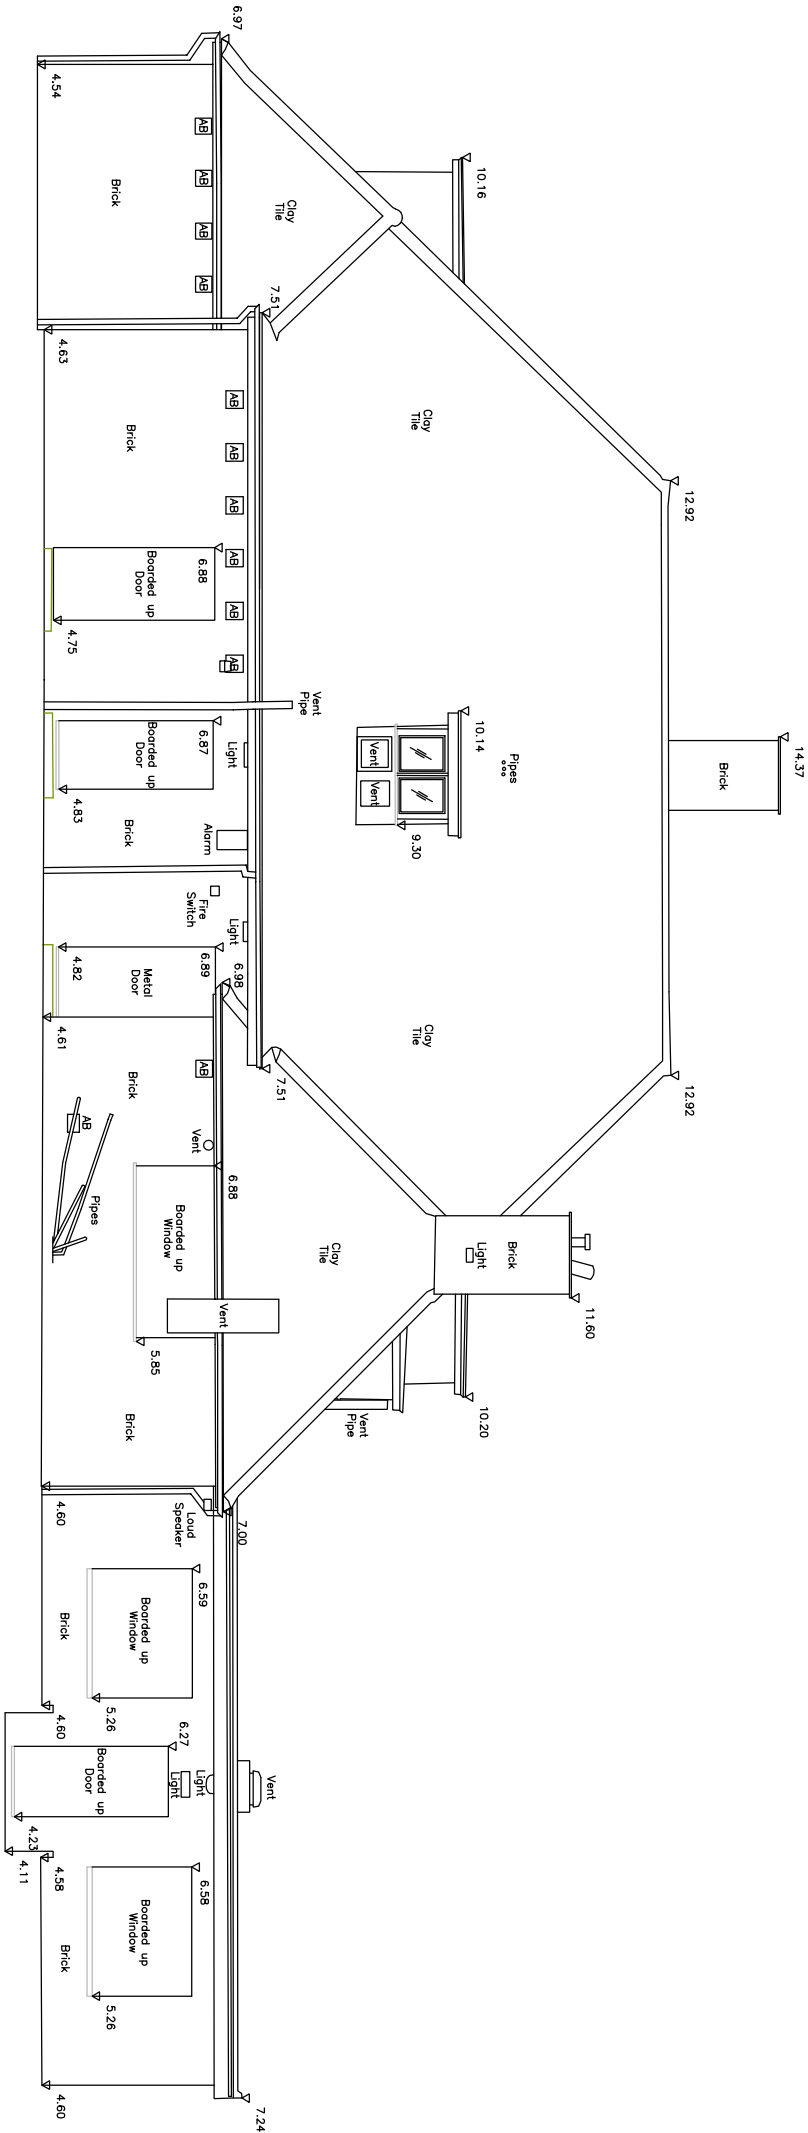


WEST ELEVATION

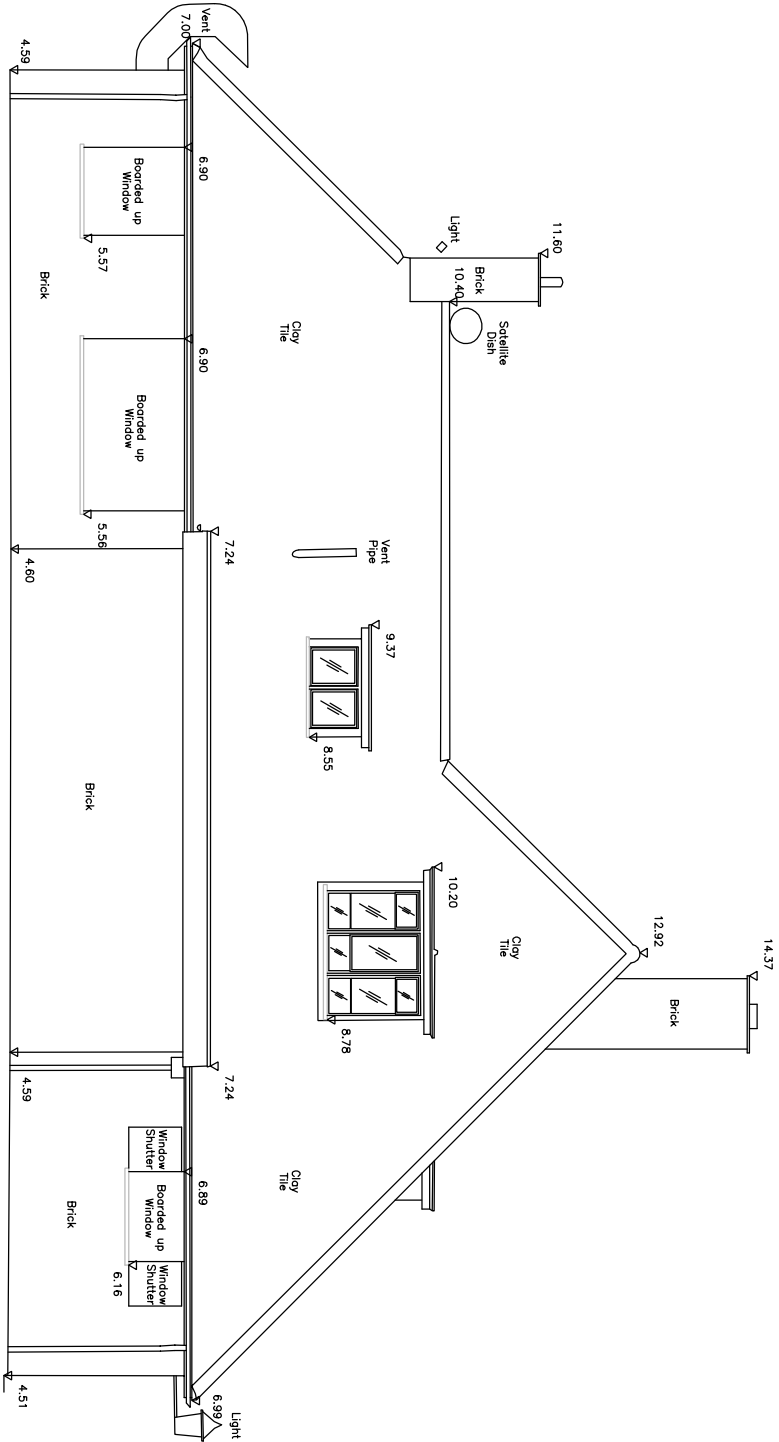

SOUTH ELEVATION

		CLIENT		TITLE	
		TESCO EXPRESS THE RISING SUN, CHICHESTER ROAD, BOGNOR REGIS EXISTING ELEVATIONS		ARCHITECTURAL DESIGN SERVICES	
Rev	Description	Date	PM		
REVISIONS					
FACTOR 9 DESIGN LIMITED © Copyright Reserved 2008 Do not scale – check dims. on site.				Scale : 1/100 @ A3 Date : FEB 12	Drawn by : DS Checked by : Drawing No: F9D11-221(00)06
				A B C D E F G H J K L M N P Q R S T U V W X Y Z	FACTOR 9 DESIGN Waterloo Court, 10 Theod Street, Southwark, London, SE1 8ST 0207 593 1644 Email : emol@factor9design.co.uk

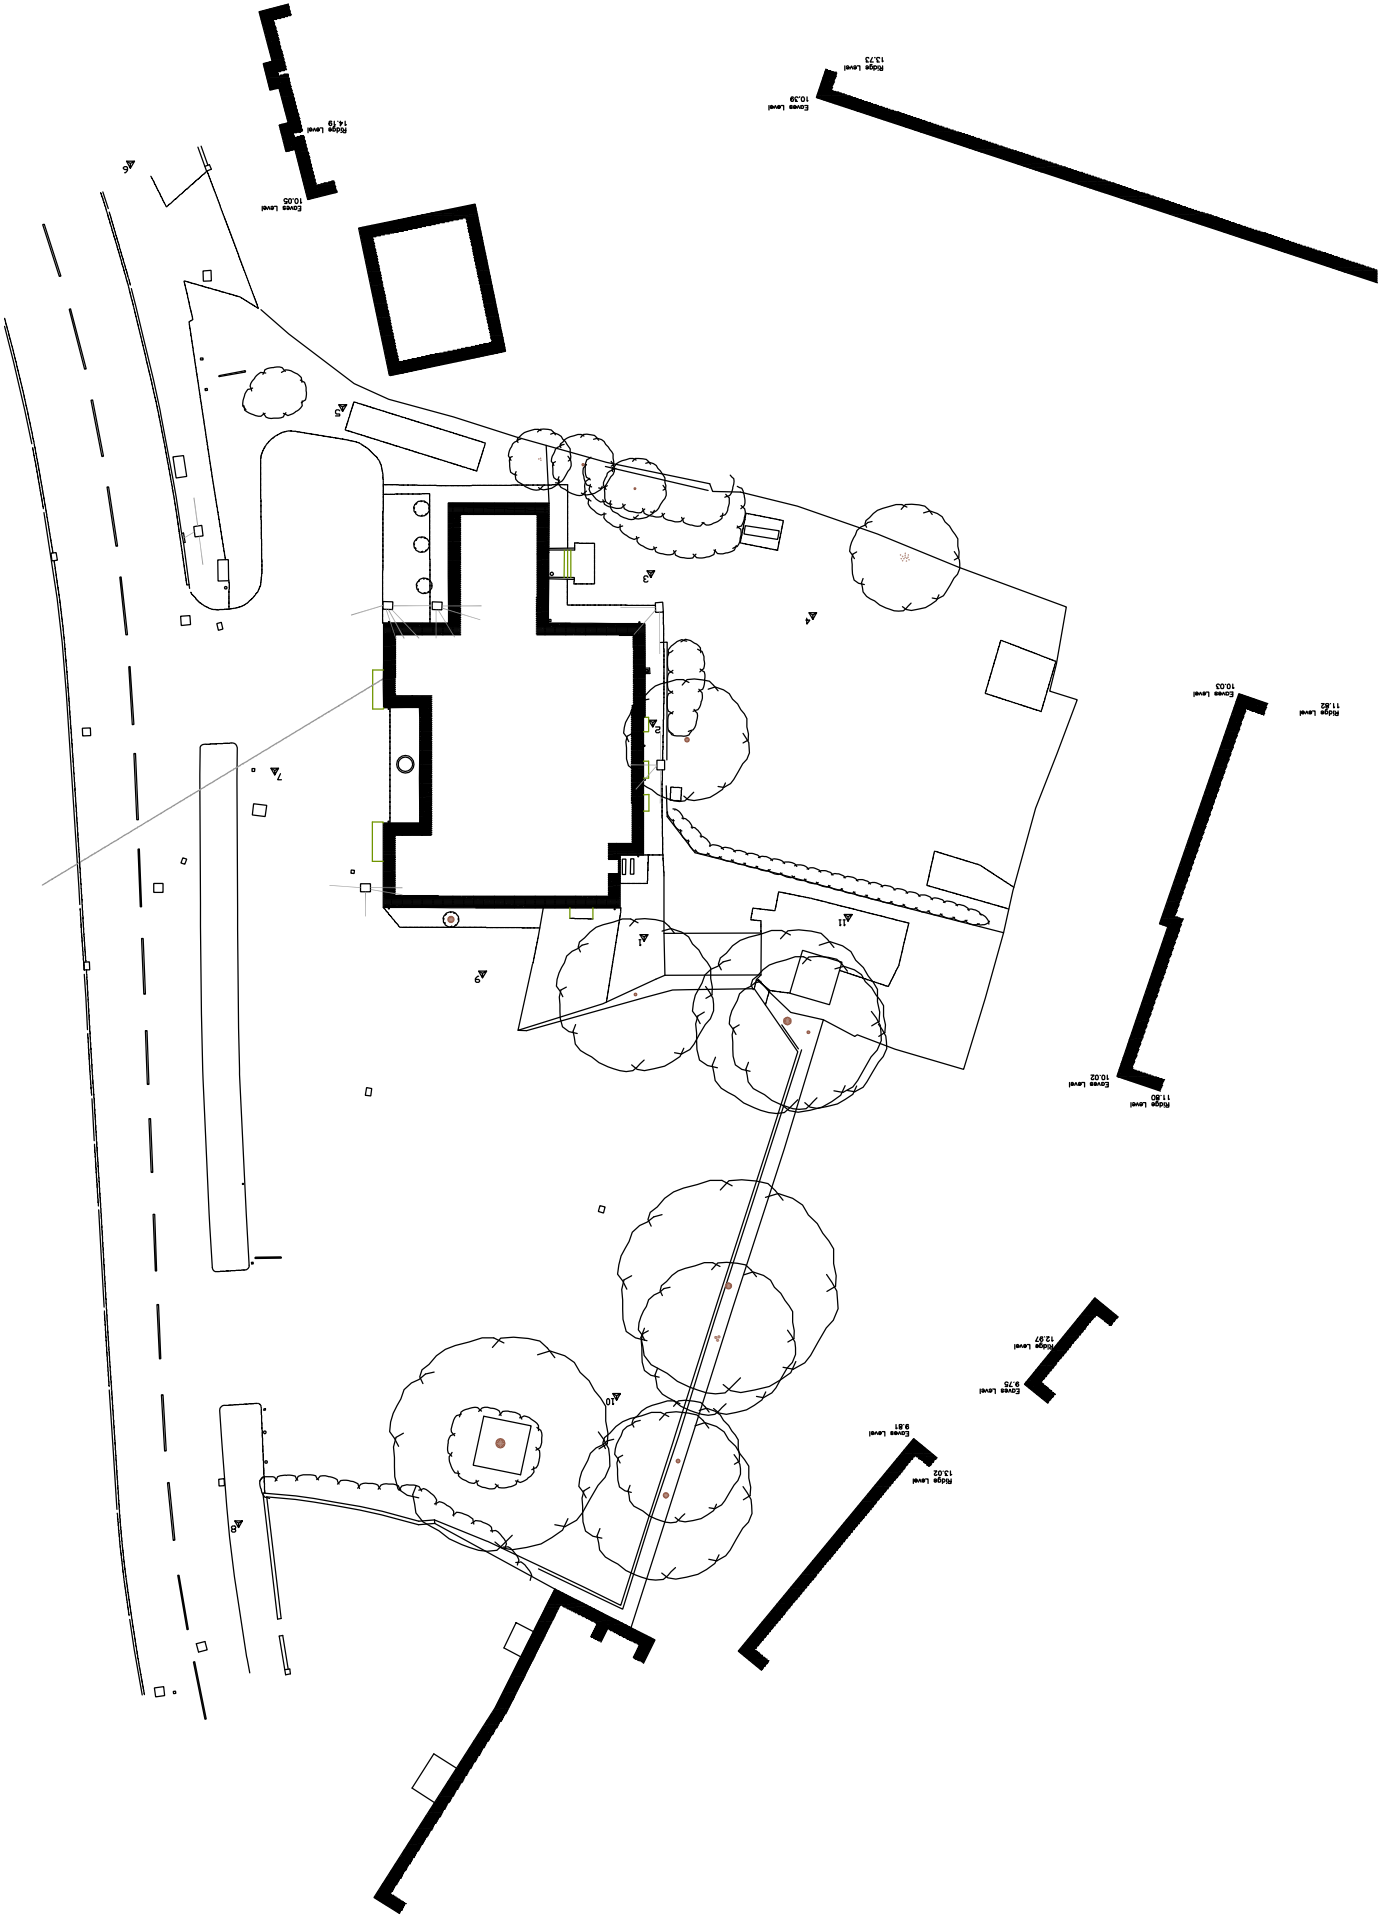

		CLIENT		TITLE	
		TESCO EXPRESS THE RISING SUN, CHICHESTER ROAD, BOGNOR REGIS EXISTING SITE PLAN		FACTOR 9 DESIGN ARCHITECTURAL DESIGN SERVICES	
Rev	Description	Date	PM	Scale : 1/500 @ A3 Date : FEB 12	
REVISIONS				Drawing No: F9D11-221(00)07	
				FACTOR 9 DESIGN Waterloo Court, 10 Thread Street, Southwark, London, SE1 8ST 0207 593 1644 Email : email@factor9design.co.uk	