



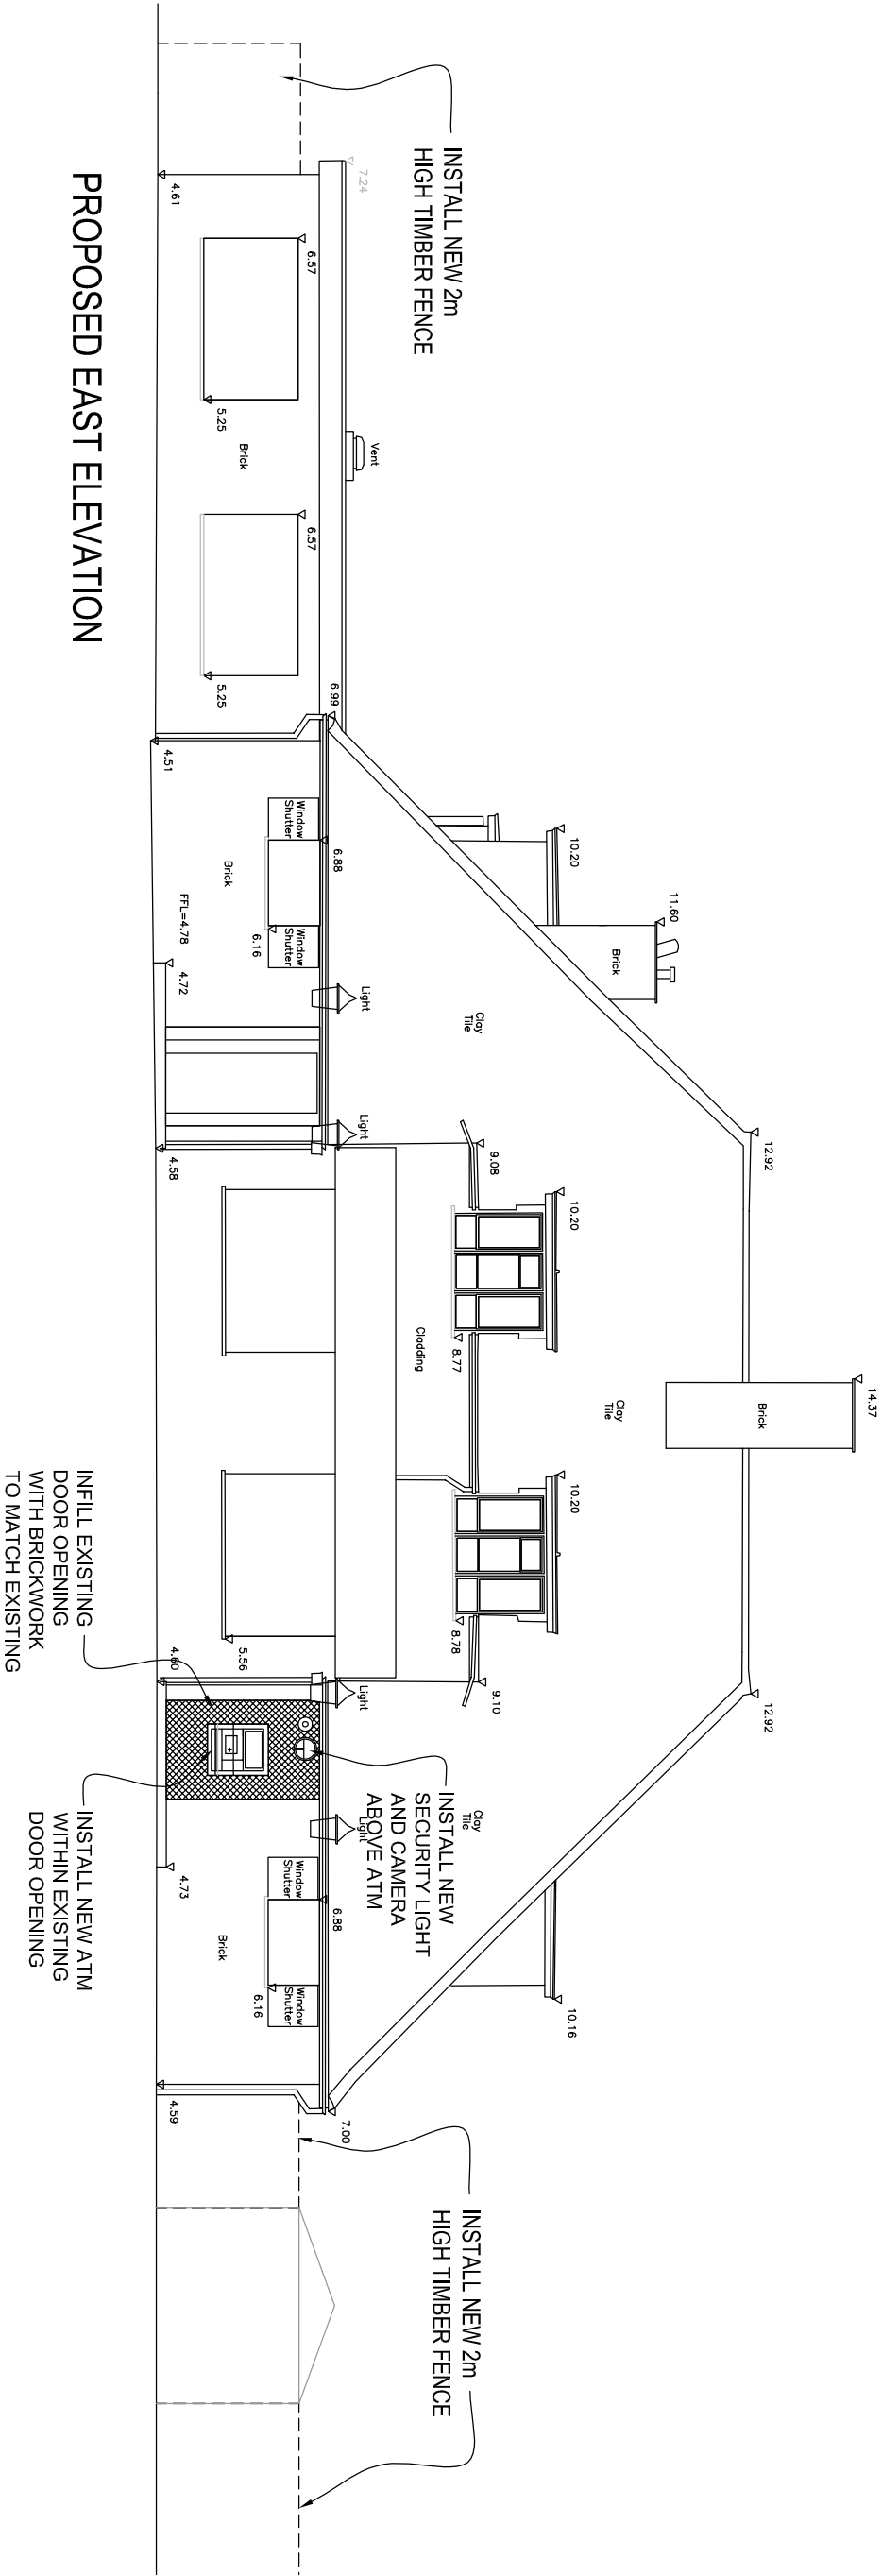

PROPOSED EAST ELEVATION

 

|                                                                                     |         |   |                                                       |
|-------------------------------------------------------------------------------------|---------|---|-------------------------------------------------------|
| CLIENT                                                                              |         | TITLE   |                                                       |
| TESCO EXPRESS<br>THE RISING SUN,<br>CHICHESTER ROAD, BOGNOR REGIS<br>ATM ELEVATIONS |         | ARCHITECTURAL DESIGN SERVICES   |                                                       |
| Rev Description<br>REVISIONS                                                        | Date PM | Scale : 1/100 @ A3<br>Date : FEB 12                                                                                               | Drawing No: F9D11-221(00)74                           |
|                                                                                     |         | Drawn by : DS<br>Checked by :   | A B C D E F G H<br>J K L M N P Q R<br>S T U V W X Y Z |
|                                                                                     |         | FACTOR 9 DESIGN<br>Waterloo Court, 10 Theed Street, Southwark, London, SE1 8ST<br>0207 593 1644 Email : email@factor9design.co.uk |                                                       |