




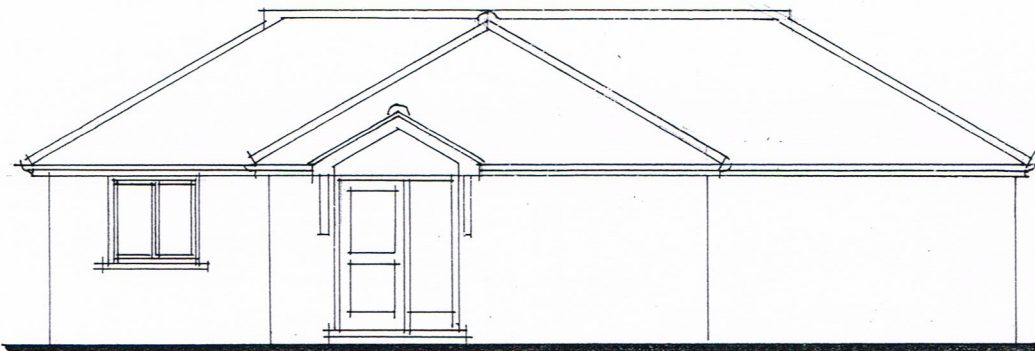



South elevation

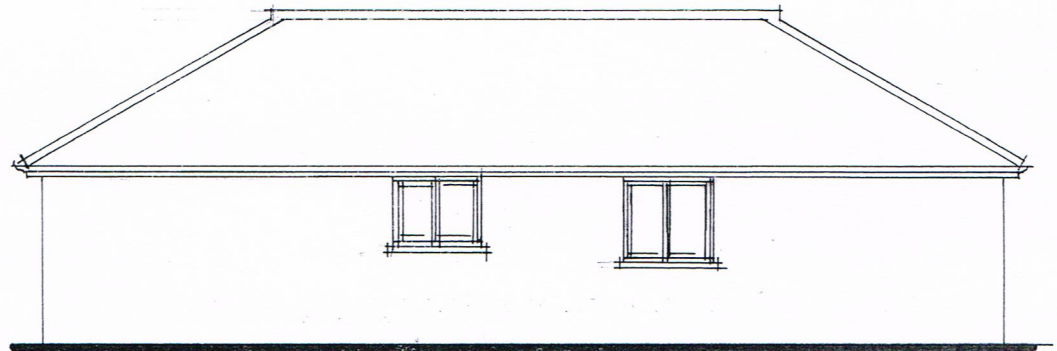


North elevation

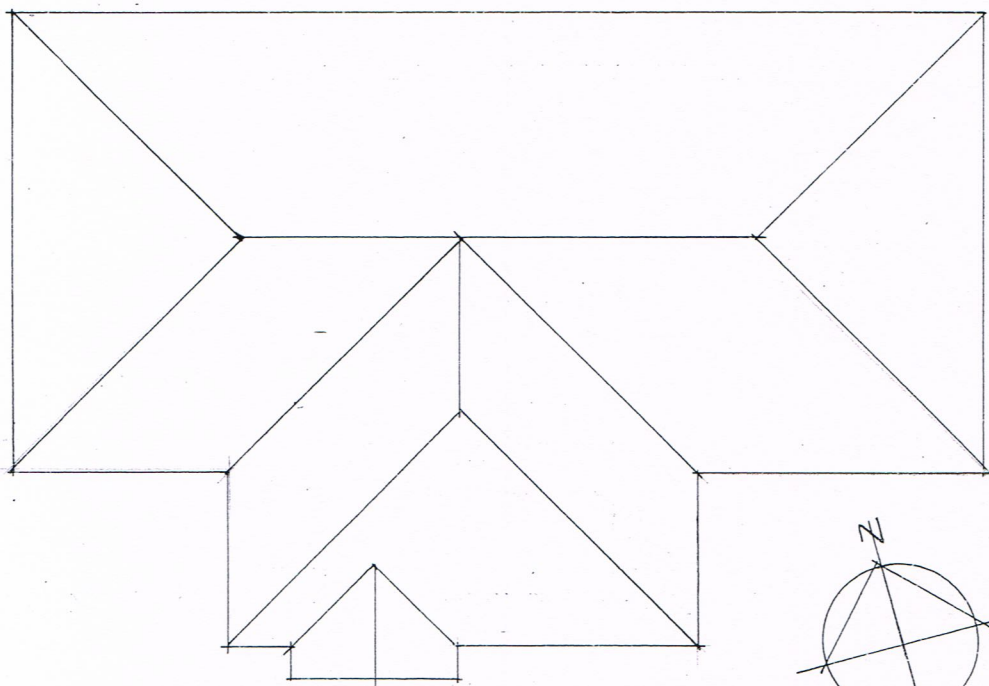


Roof plan
SCALE 1:100 AT A3

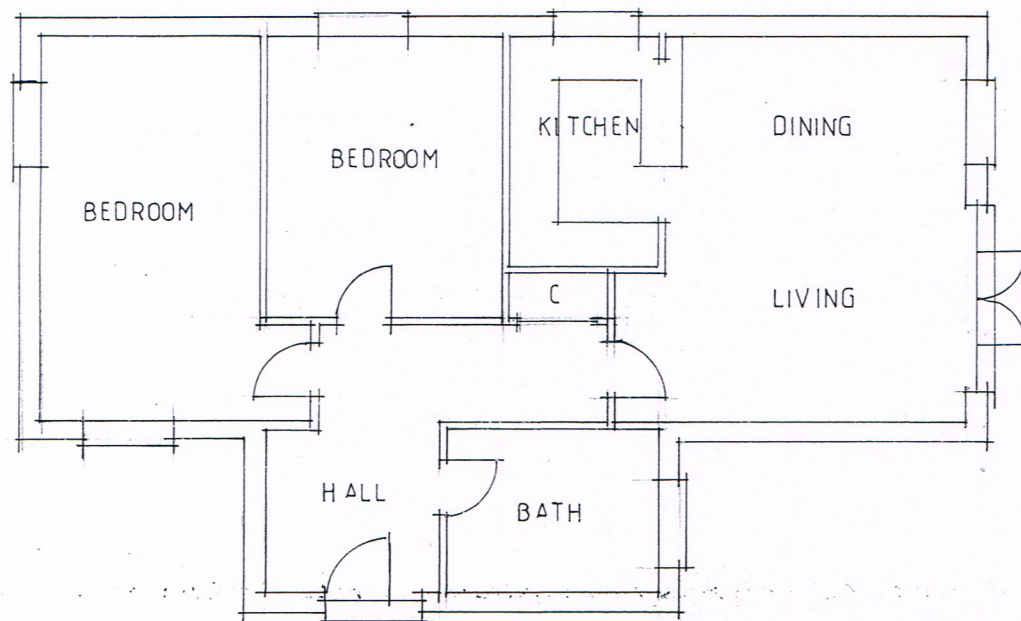 

Ground floor plan

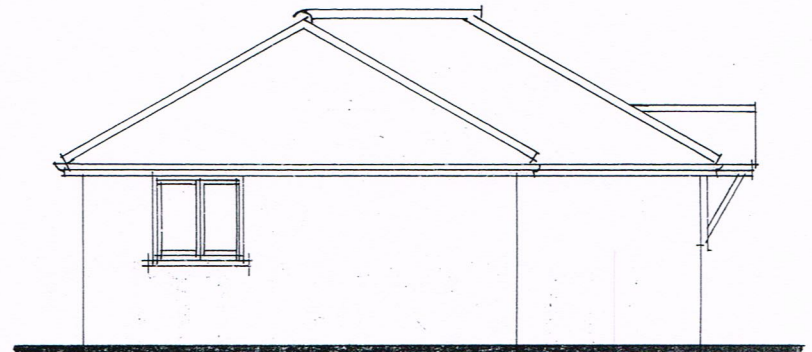

West elevation

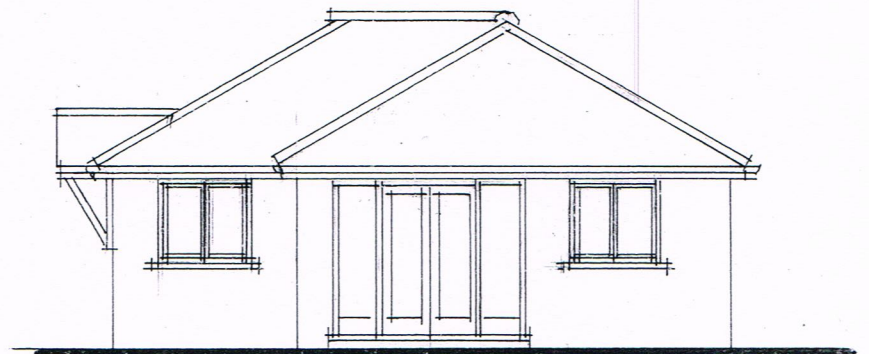

East elevation

RJCA Chartered Architects
The White House, 2 Lavant Road
Chichester, West Sussex PO19 5RQ
Tel: 01243 779600
Mobile: 07973435493
Email: rjcatkinson@btinternet.com

Project Name: Land at rear of 17-23 Greencourt Drive

Drawing: Bungalow 2 plans & elevs - scale 1:100 @ A3

Drawing Number: 2017/26/03 **Rev.**