

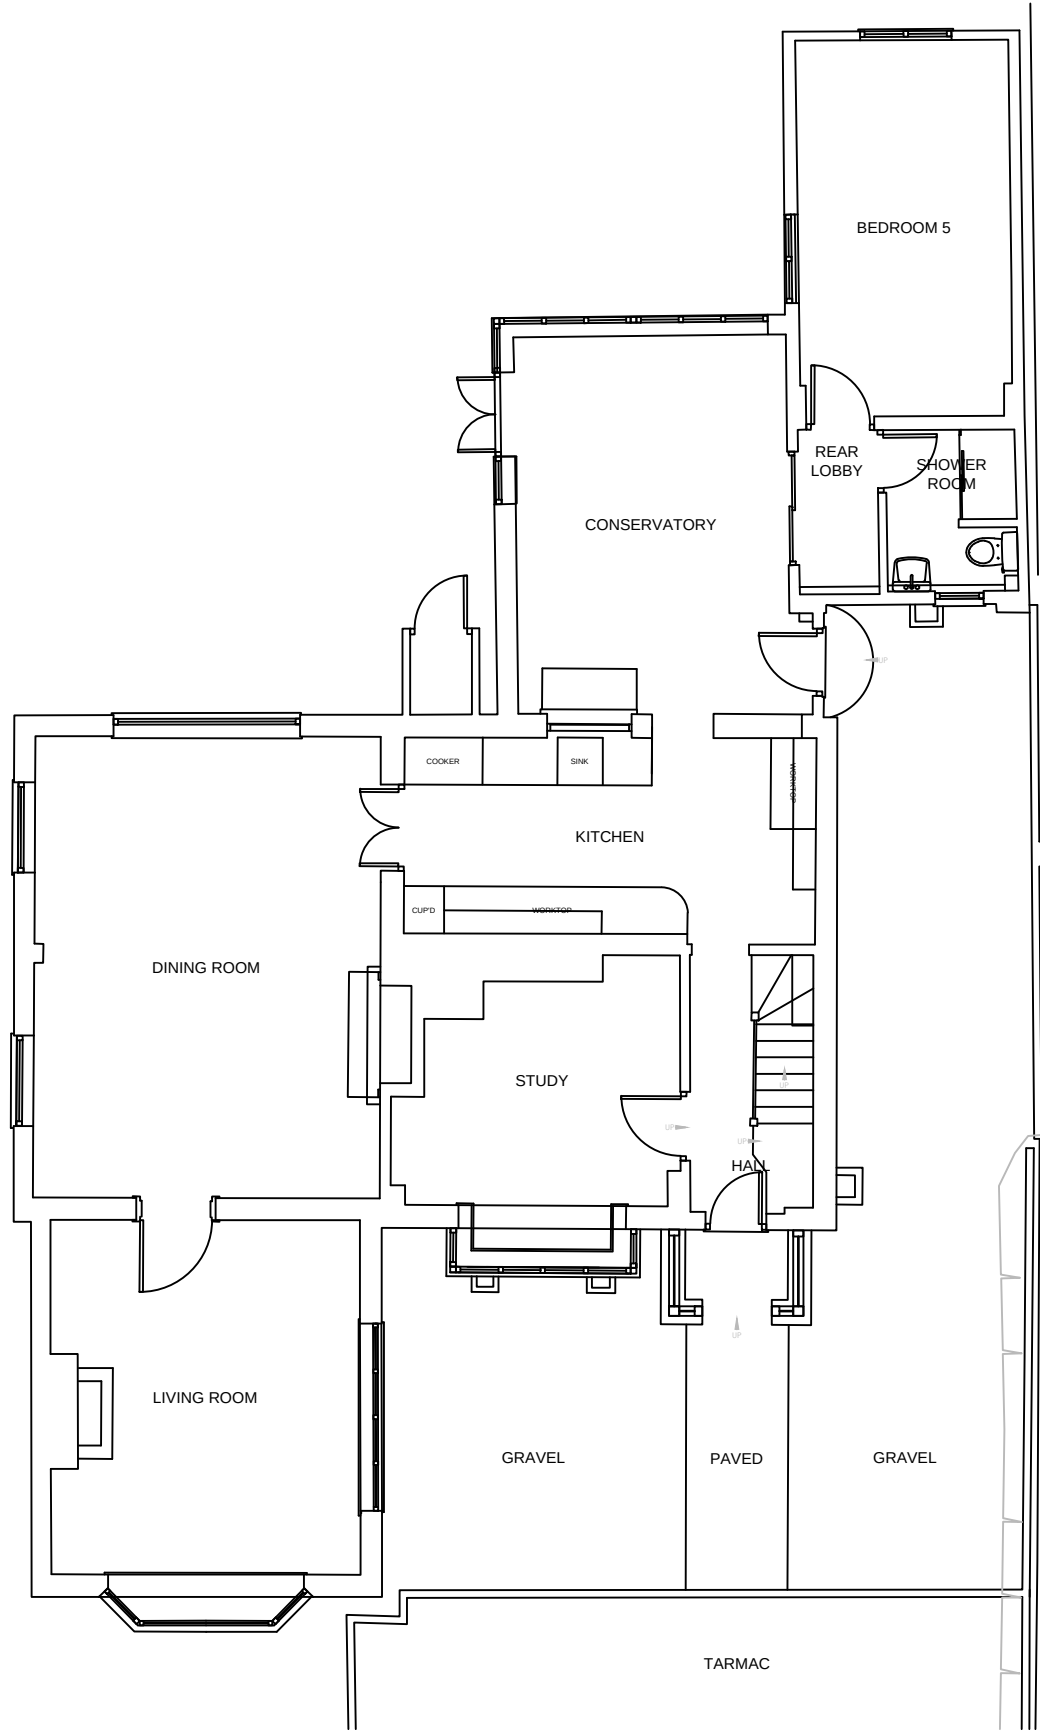


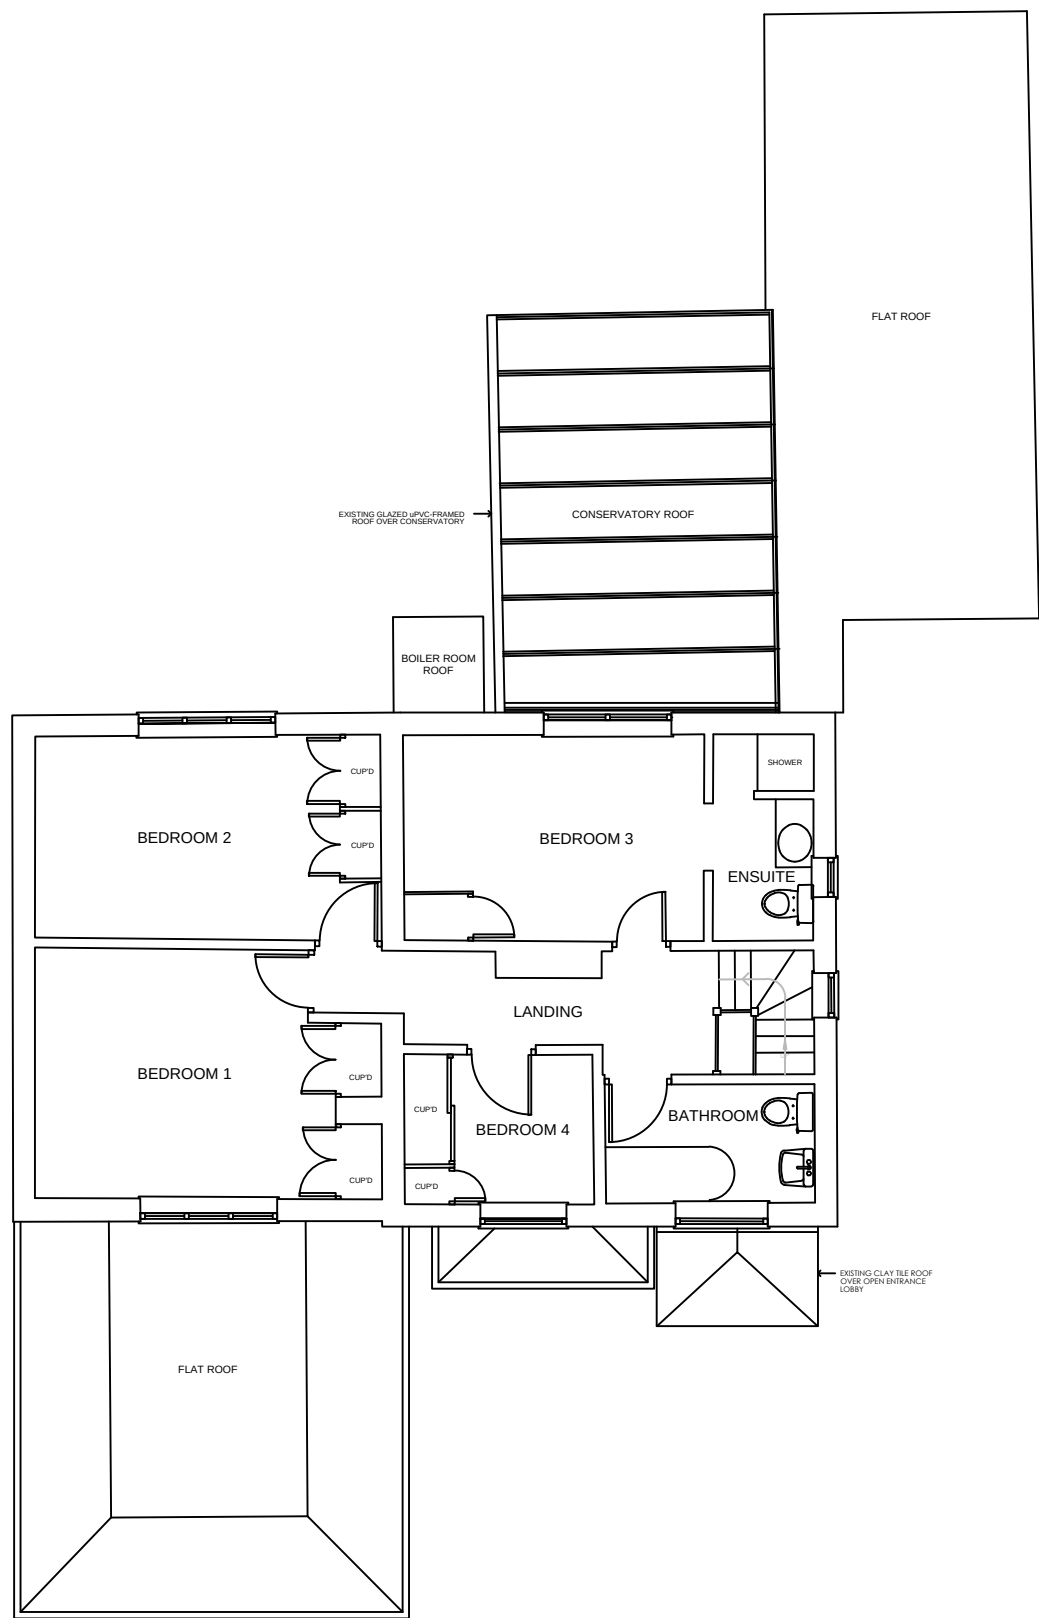

GROUND FLOOR

EXISTING FLOOR PLANS - Scale 1:100

 

FIRST FLOOR

Notes:

DO NOT SCALE FROM THIS DRAWING. Use figured dimensions only.

This drawing is the copyright of MacConvilles Surveying and may be reproduced either in hard copy or electronic format for the internal use of the recipient in connection with this project only. This drawing may not be reproduced further nor amended or extracted from nor used for any other purpose without the prior written consent of MacConvilles Surveying.

This drawing must be read in conjunction with all other related drawings and documentation. Any discrepancy in either must be reported immediately to MacConvilles Surveying.

It is the contractor's responsibility to check all dimensions on site, any discrepancy to be reported immediately to MacConvilles Surveying.

Details are representative only, size and final setting out to be verified on site, and subject to confirmation by relevant specialist subcontractor.

Full original record copies of issued drawings are kept at MacConvilles Surveying.

MacConvilles Surveying declares its moral rights to be identified as the authors of this drawing and any architectural work carried out in this project.



Drawing Status

PRELIMINARY

| Rev | Description       | By | Date       |
|-----|-------------------|----|------------|
| P1  | PRELIMINARY ISSUE | TR | 23.03.2020 |
|     |                   |    |            |
|     |                   |    |            |
**MacConvilles  
Surveying**

Heversham House  
18-22 Boundary Road  
Hove  
East Sussex  
BN3 4EF  
T +44 (0) 1273 692611  
E mail@macconvilles.com  
W www.macconvilles.com



Client  
THE DIOCESE OF CHICHESTER

Project Title  
NORTH BERSTED VICARAGE, BOGNOR REGIS

Drawing Title  
EXISTING FLOOR PLANS

| Scale at A3 | Drawn | Checked | Revision Date |
|-------------|-------|---------|---------------|
| 1:100       | TR    | KB      | 23.03.2020    |

| Drawing Number |            | Project Ref No. |          |
|----------------|------------|-----------------|----------|
| Project        | Originator | Zone            | 25792    |
| 25792          | MAC        | XXX             | Revision |
| 00             | DR         | B               | P1       |
| Level          | Type       | Role            | Number   |