


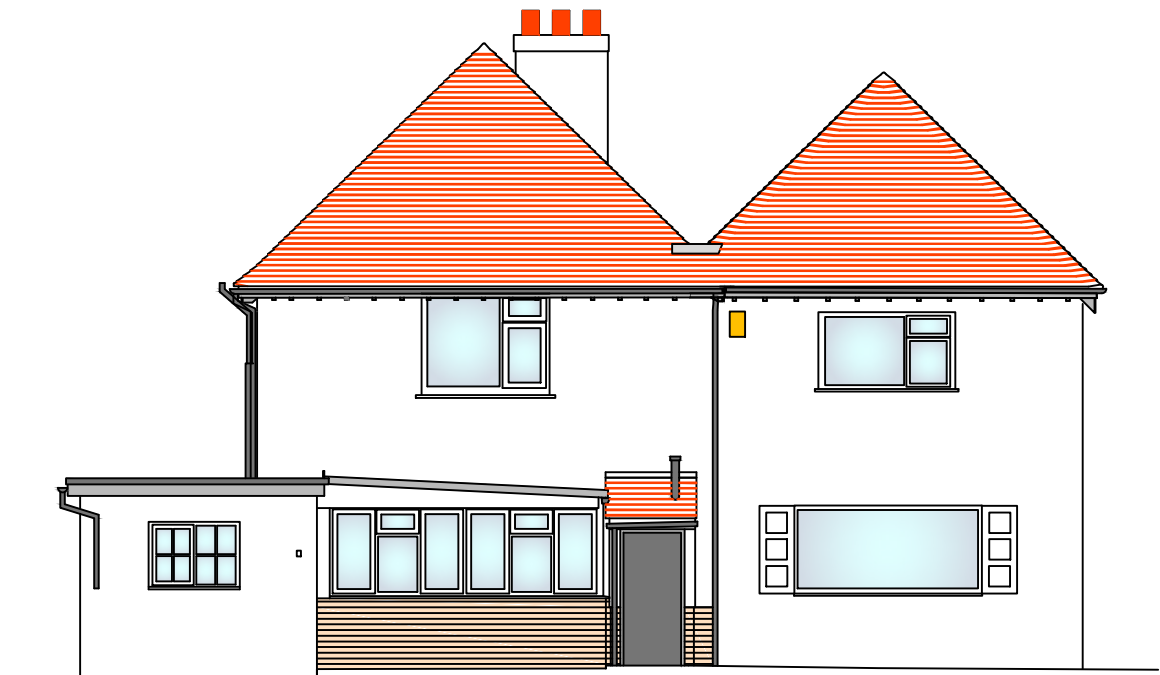


NORTH (REAR) ELEVATION



WEST ELEVATION

EXISTING ELEVATIONS - Scale 1:100

 

Notes:

DO NOT SCALE FROM THIS DRAWING. Use figured dimensions only.

This drawing is the copyright of MacConvilles Surveying and may be reproduced either in hard copy or electronic format for the internal use of the recipient in connection with this project only. This drawing may not be reproduced further nor amended or extracted from nor used for any other purpose without the prior written consent of MacConvilles Surveying.

This drawing must be read in conjunction with all other related drawings and documentation. Any discrepancy in either must be reported immediately to MacConvilles Surveying.

It is the contractor's responsibility to check all dimensions on site, any discrepancy to be reported immediately to MacConvilles Surveying.

Details are representative only, size and final setting out to be verified on site, and subject to confirmation by relevant specialist subcontractor.

Full original record copies of issued drawings are kept at MacConvilles Surveying.

MacConvilles Surveying declares its moral rights to be identified as the authors of this drawing and any architectural work carried out in this project.

Drawing Status
PRELIMINARY

Rev	Description	By	Date
P1	PRELIMINARY ISSUE	TR	26.03.2020

MacConvilles
Surveying

Heversham House
18-22 Boundary Road
Hove
East Sussex
BN3 4EF
T +44 (0) 1273 692611
E mail@macconvilles.com
W www.macconvilles.com



Client THE DIOCESE OF CHICHESTER			
Project Title NORTH BERSTED VICARAGE, BOGNOR REGIS			
Drawing Title EXISTING NORTH & WEST ELEVATIONS			
Scale at A3 1:100	Drawn TR	Checked KB	Revision Date 26.03.2020
Drawing Number Project 25792 00 Level 00 Originator MAC Type DR Zone XXX B Role B Number 102			Project Ref No. 25792 Revision P1