



Job Title		075 Newtown	
Drawing			
Plans/Elevations Existing			
Scale: 1:100 @ A3			
Drg.No.		ADS-004	*
Drawn by:		NJH	
Issued to:		LA ADC	
Status:		Planning	
Date		07.02.14	
architecturaldesignservicesnickhopper			

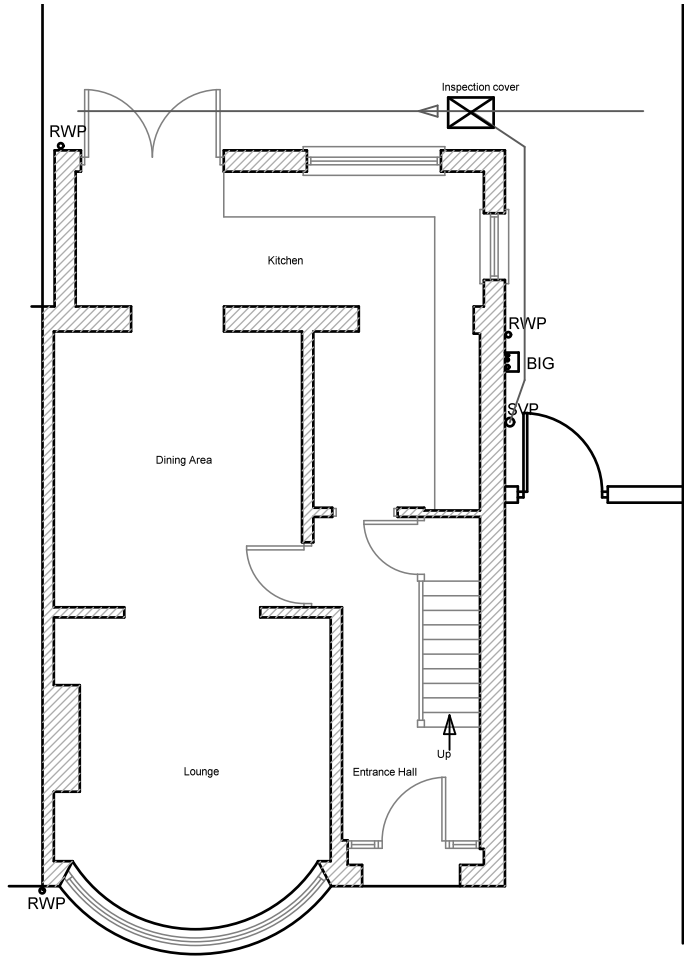

Ground Floor Plan (Existing) 1:100

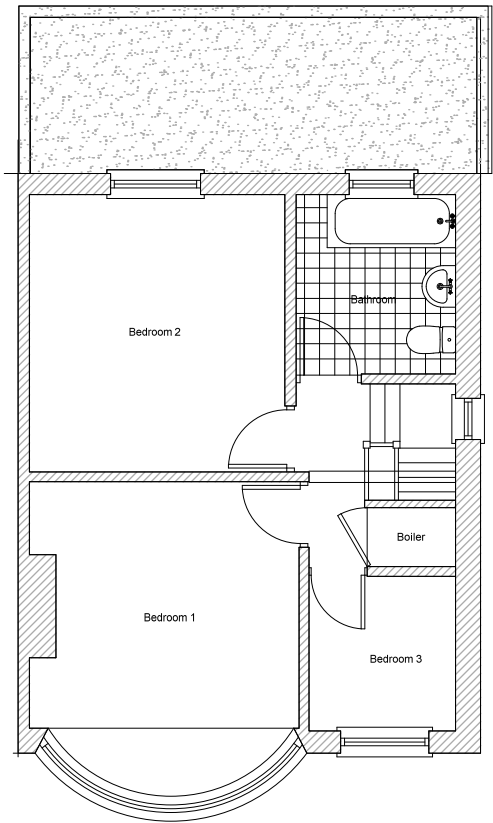

First Floor Plan (Existing) 1:100



North Elevation Existing 1:100



West Elevation Existing 1:100



South Elevation Existing 1:100