


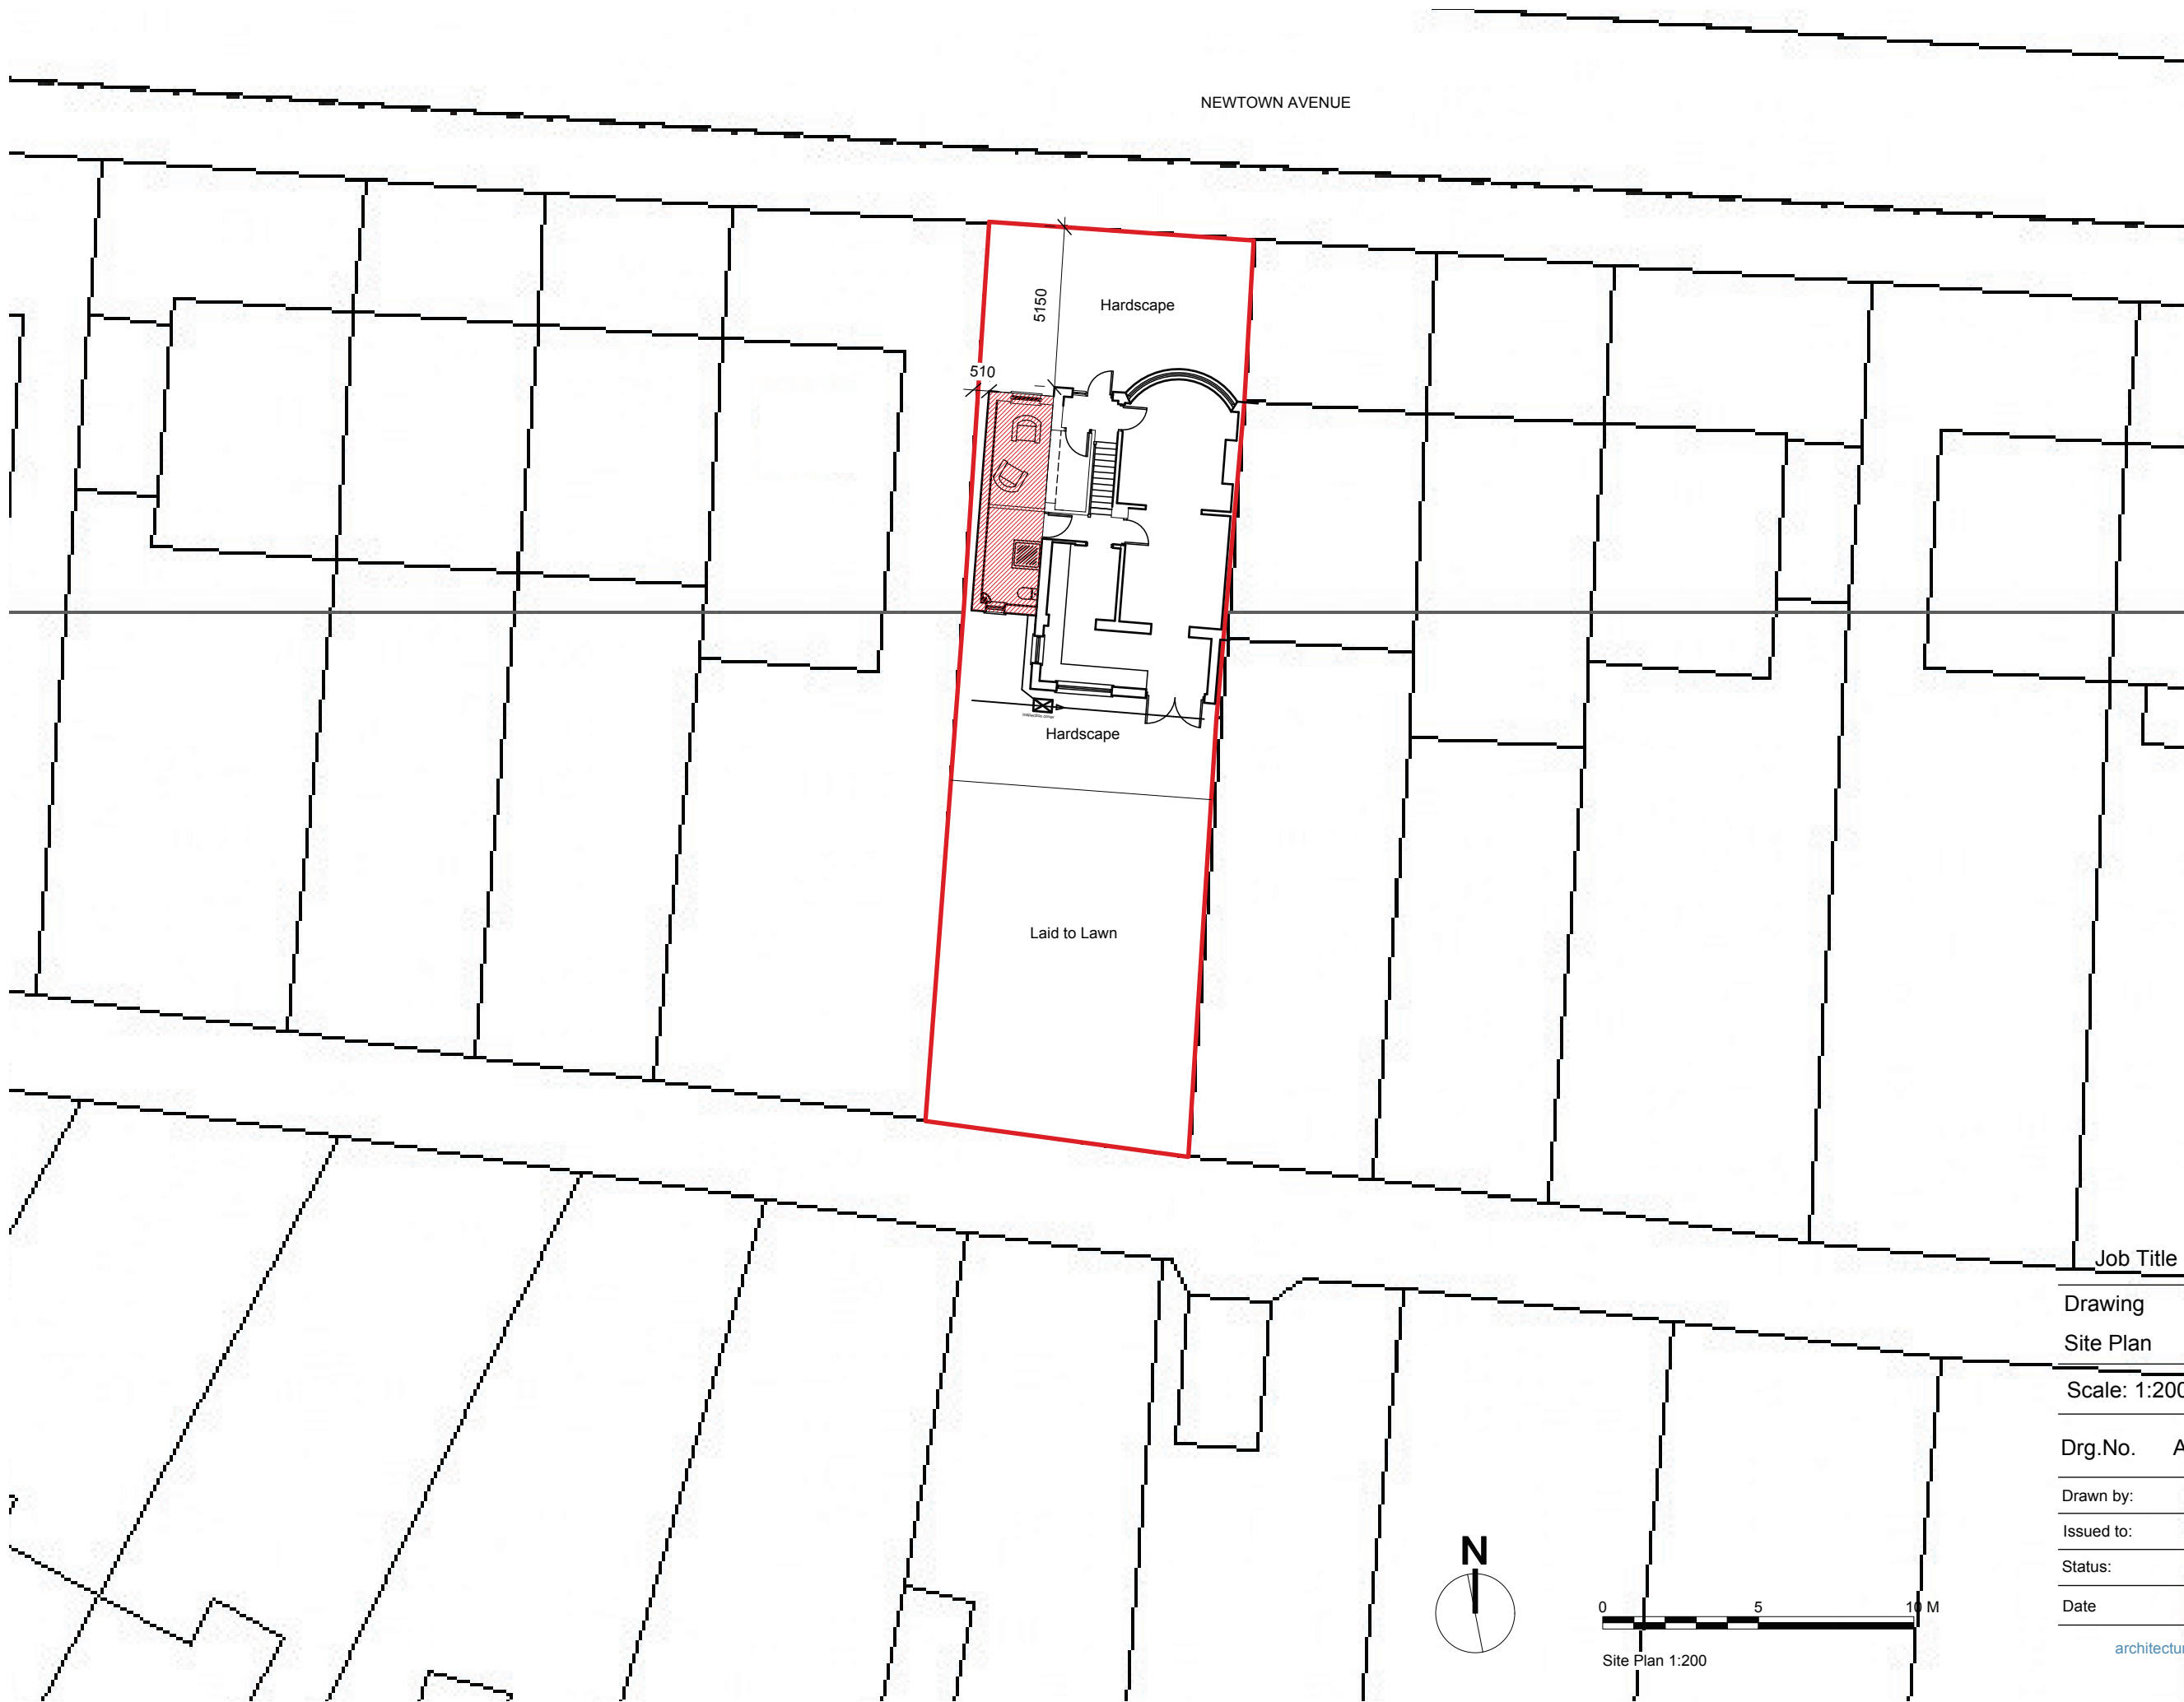

Job Title 075 Newtown

Drawing
Site Plan

Scale: 1:200 @ A3

Drg.No. ADS-003 *

Drawn by: NJH

Issued to: LA ADC

Status: Planning

Date 07.02.14

architecturalservicesnickhopper

