



Job Title		075 Newtown
Drawing		
Plans/Elevations Proposed		
Scale: 1:100 @ A3		
Drg.No.		B
ADS-005		
Drawn by:		NJH
Issued to:		LA ADC
Status:		Planning
Date		07.02.14

architectural signature


Rev A - Roof Plan Shown as requested FIR 24.03
Rev B - Revised FF extension FIR 08.05

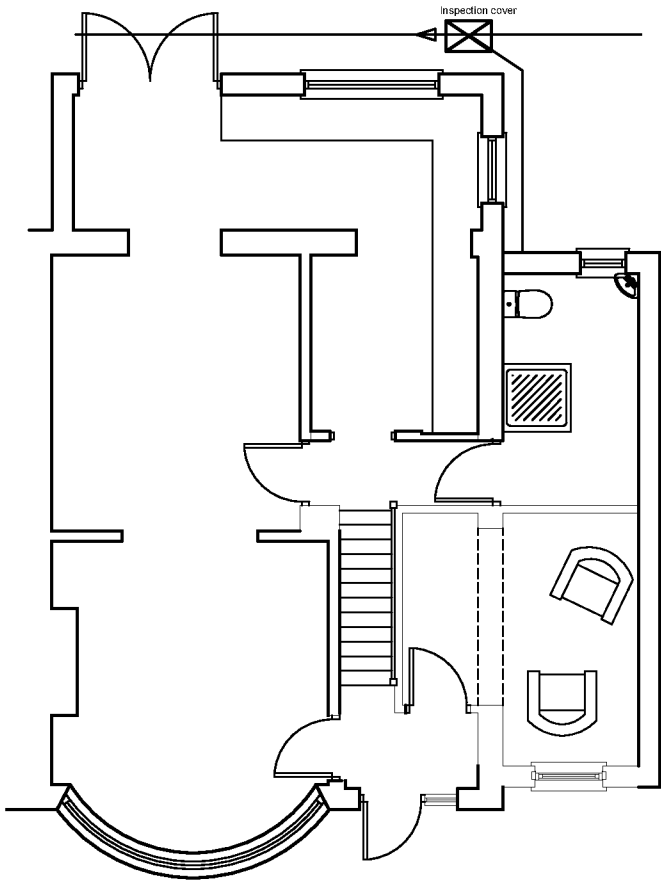


Ground Floor Proposed 1:100

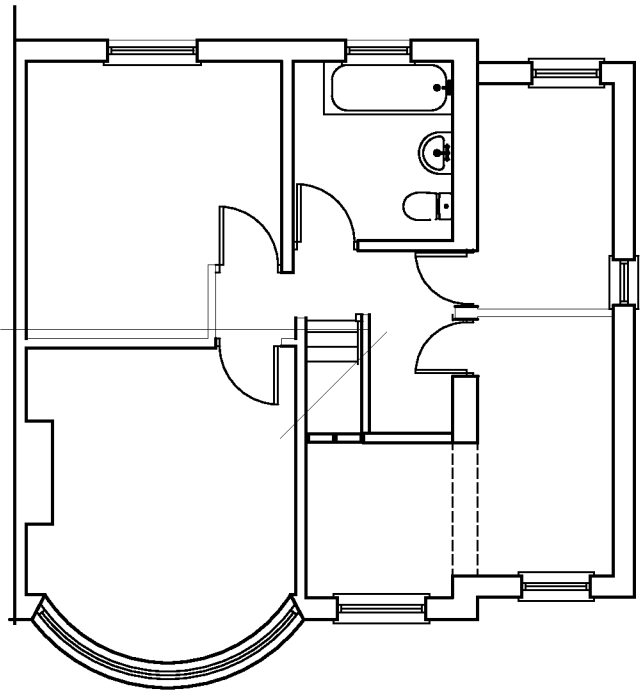

First Floor Proposed 1:100

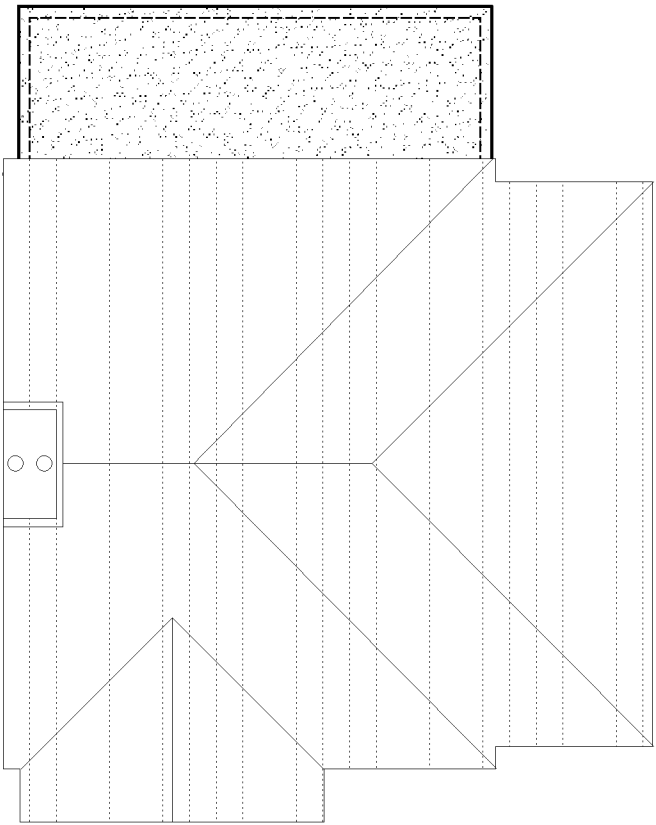

Roof Plan Proposed 1:100

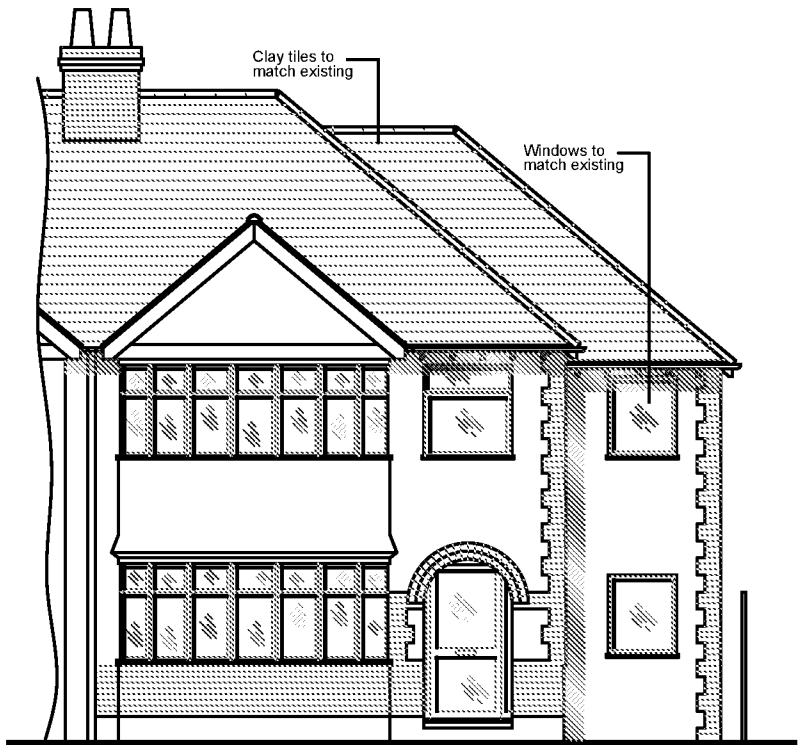

North Elevation Proposed 1:100



West Elevation Proposed 1:100



South Elevation Proposed 1:100