

Clay tiled
pitch roof to match


Mock tudor painted timber
and rendered brick
and block work to match

Faced brick
elevation to match

New white uPVC
windows to match



Front Elevation Proposed (North)
Scale 1:100

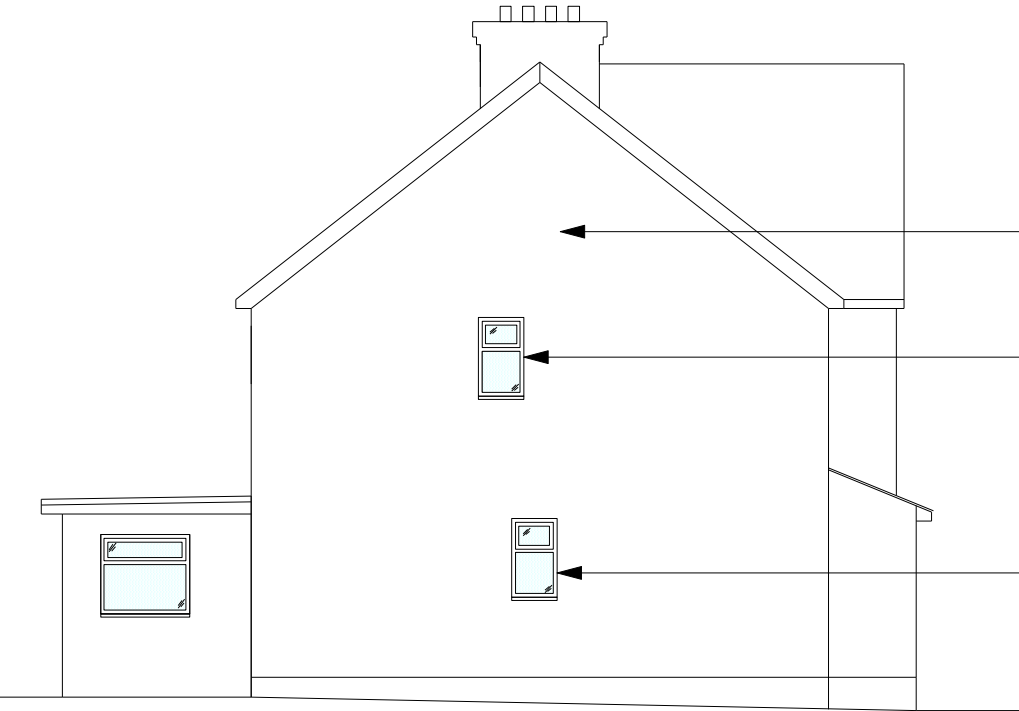


Faced brick
elevation to
match

New white uPVC
window


New white uPVC
window with obscure glass

Side Elevation Proposed (East)
Scale 1:100

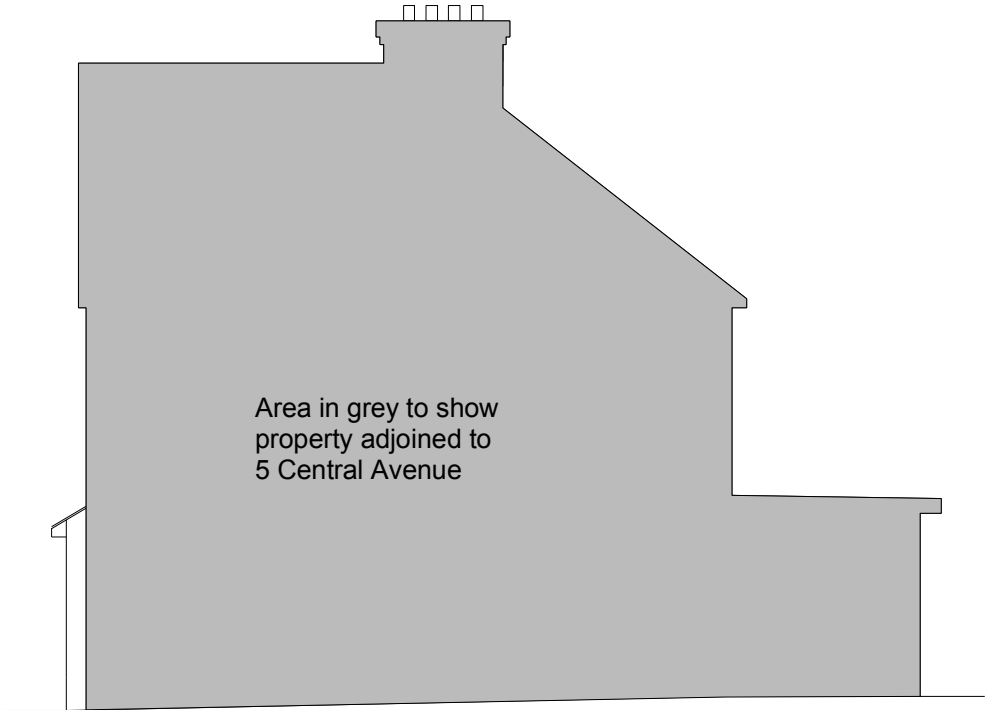

Area in grey to show
property adjoined to
5 Central Avenue

Side Elevation Proposed (West)
Scale 1:100

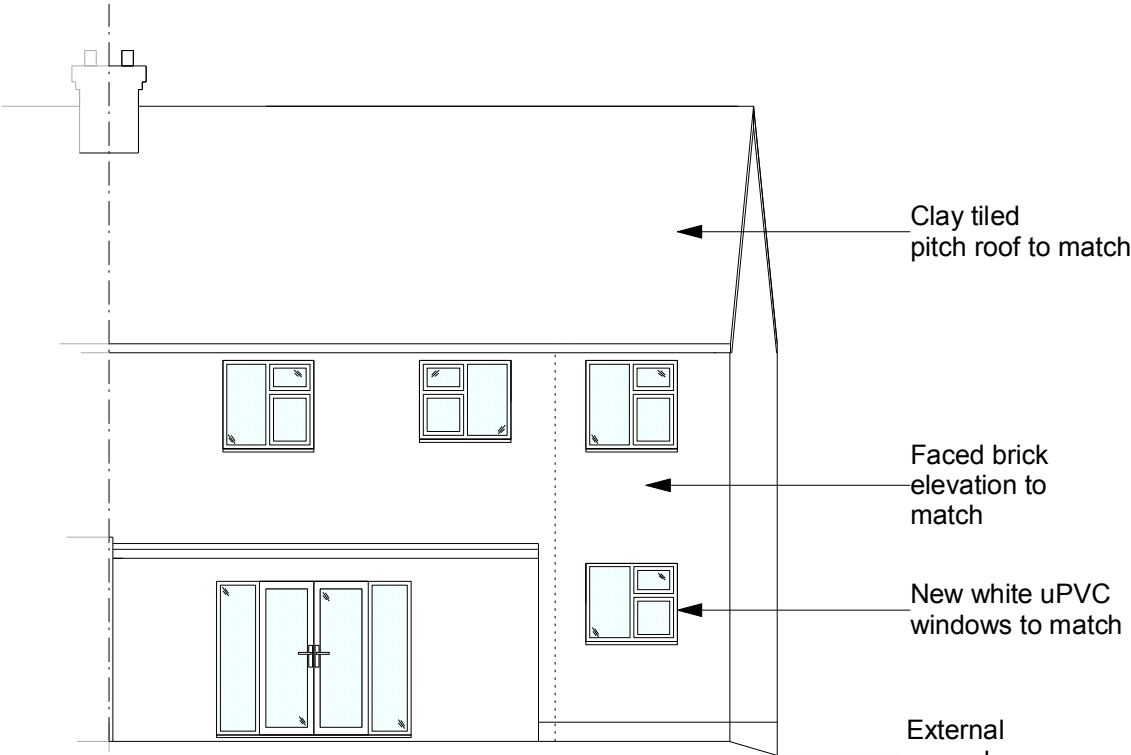

Clay tiled
pitch roof to match

Faced brick
elevation to
match

New white uPVC
windows to match

External
ground
level

Rear Elevation Proposed (South)
Scale 1:100

All dims and details to be checked on site prior to any commencement of work. This plan is not a full specification or schedule of work and has been produced solely for the purpose of obtaining the necessary local authority consents/approvals For Party Wall etc. Act 1996 see Government booklet or website.	Status:		Client: Mr & Mrs Hastings 3 Central Avenue Bognor Regis West Sussex PO21 5HH	Revision: A	Project: Extension
	Preliminary	☐ Tender ☐		Scale: 1:100@A3	Content: Proposed elevations
	Planning	☒ Construction ☐		Date: Jan 20	
	Building Regulations	☐ As Built ☐		Dwg No: LH003	