




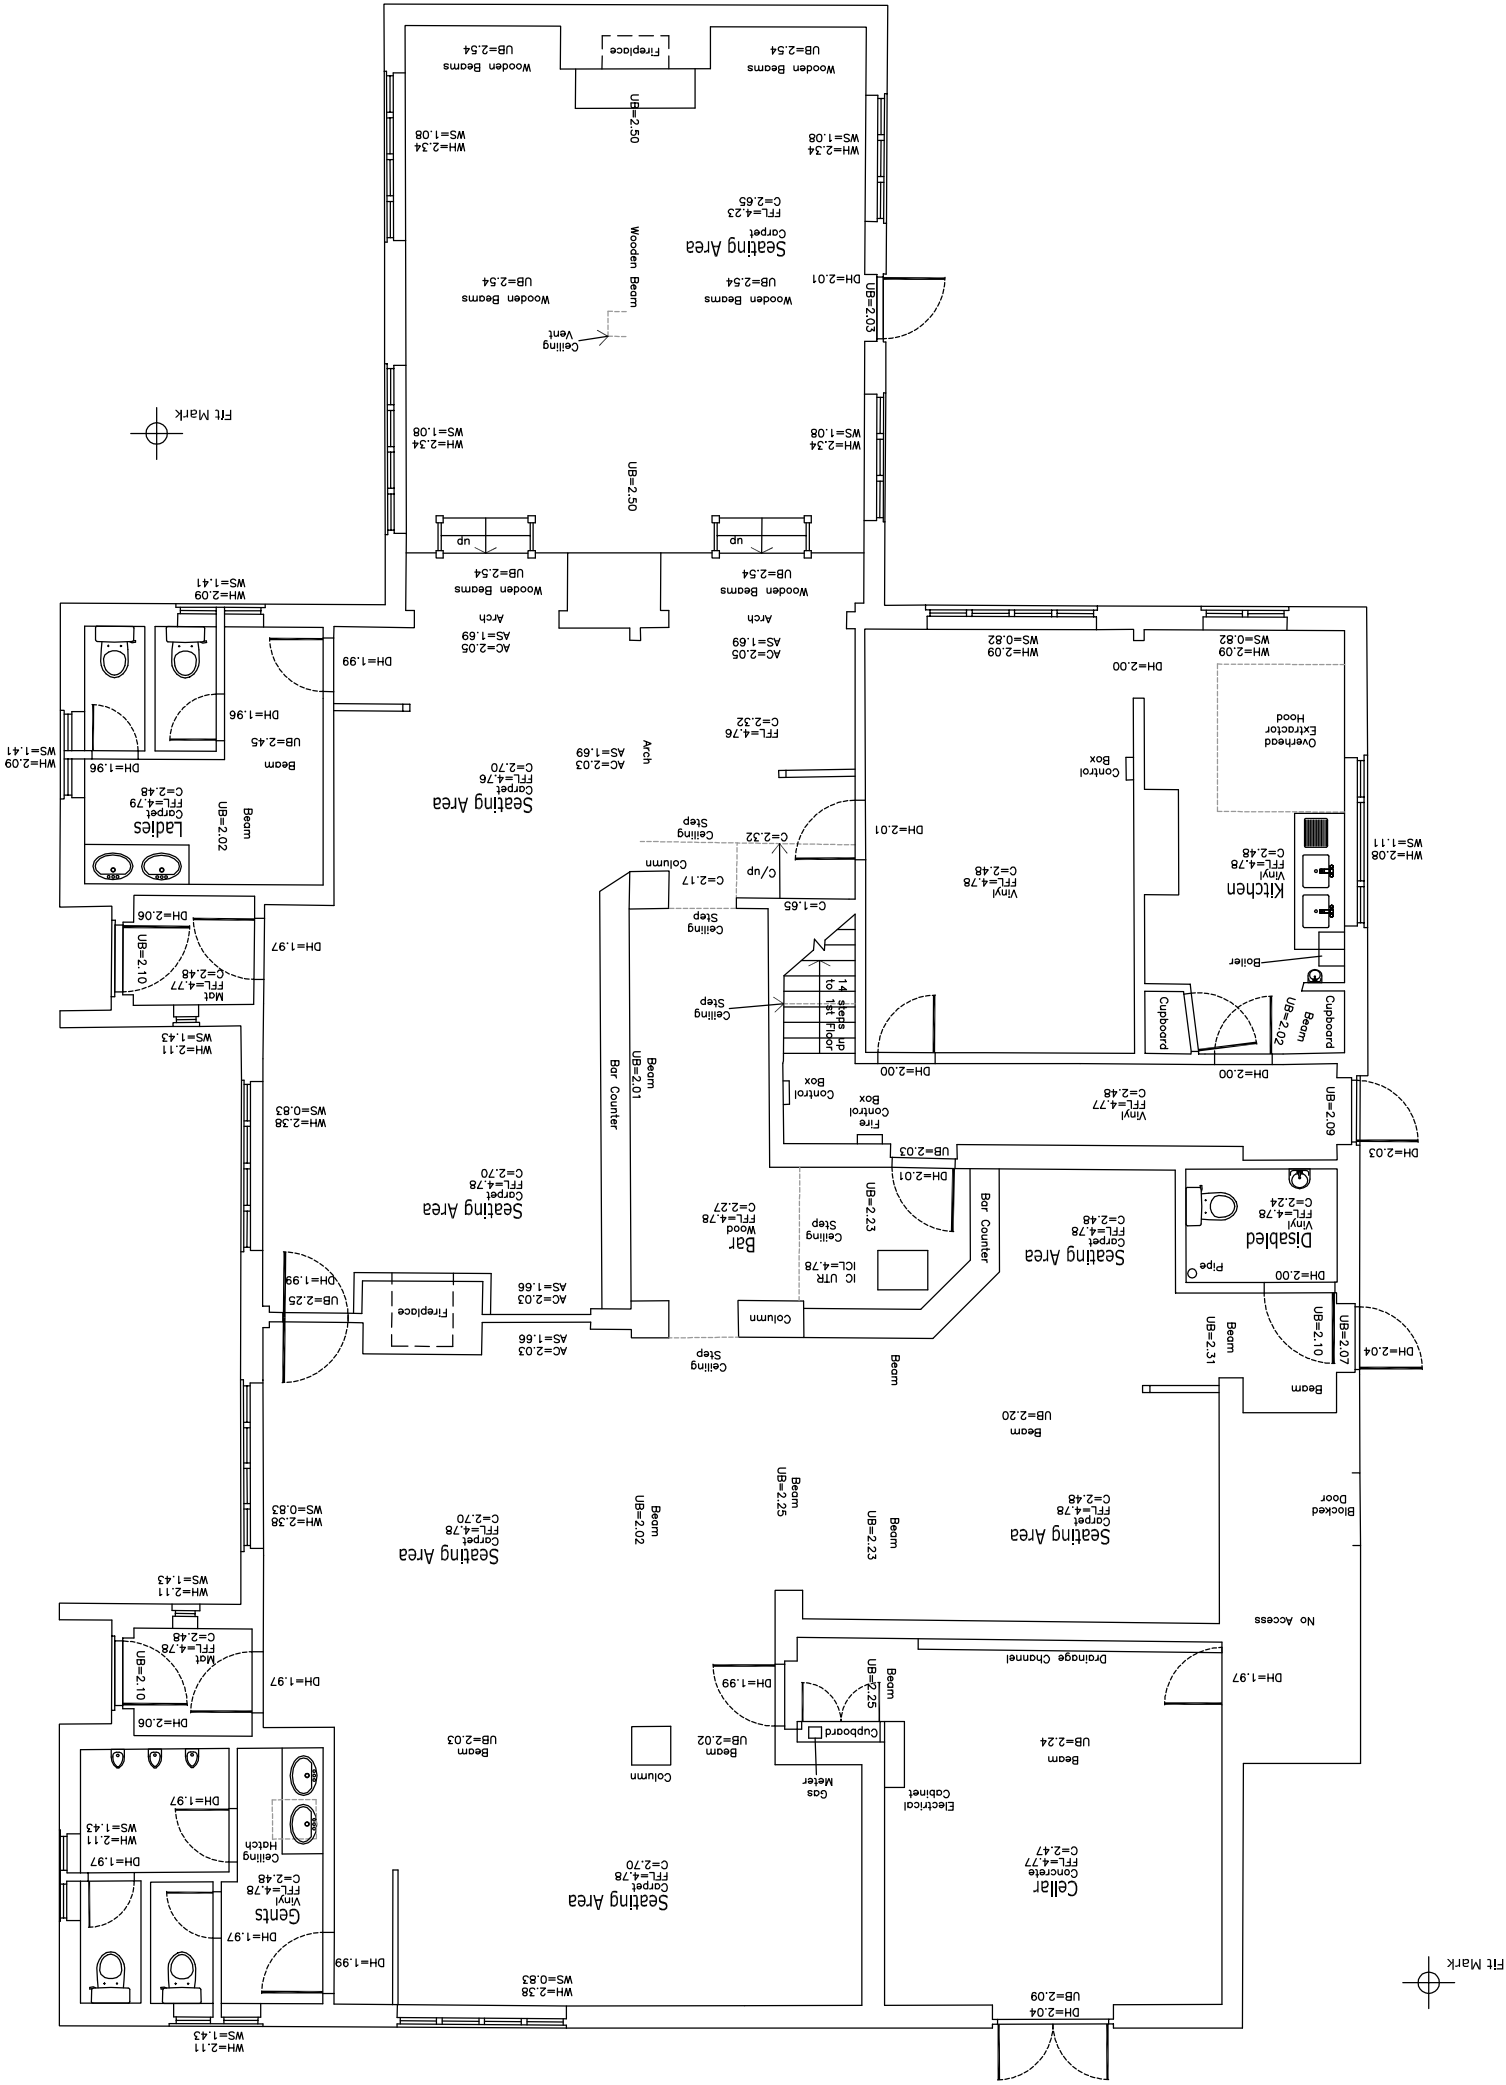

Rev Description		Date	PM	CLIENT		TITLE	
REVISIONS				TESCO EXPRESS THE RISING SUN, CHICHESTER ROAD, BOGNOR REGIS EXISTING GROUND FLOOR PLAN		ARCHITECTURAL DESIGN SERVICES	
FACTOR 9 DESIGN LIMITED © Copyright Reserved 2008 Do not scale – check dims. on site.				Scale : 1/100 @ A3 Date : 06 FEB 12 Drawn by : DS Checked by : Drawing No: F9D11-221(00)03			
				A B C D E F G H J K L M N P Q R S T U V W X Y Z			
				FACTOR 9 DESIGN Waterloo Court, 10 Thread Street, Southwark, London, SE1 8ST 0207 593 1644 Email : email@factor9design.co.uk			

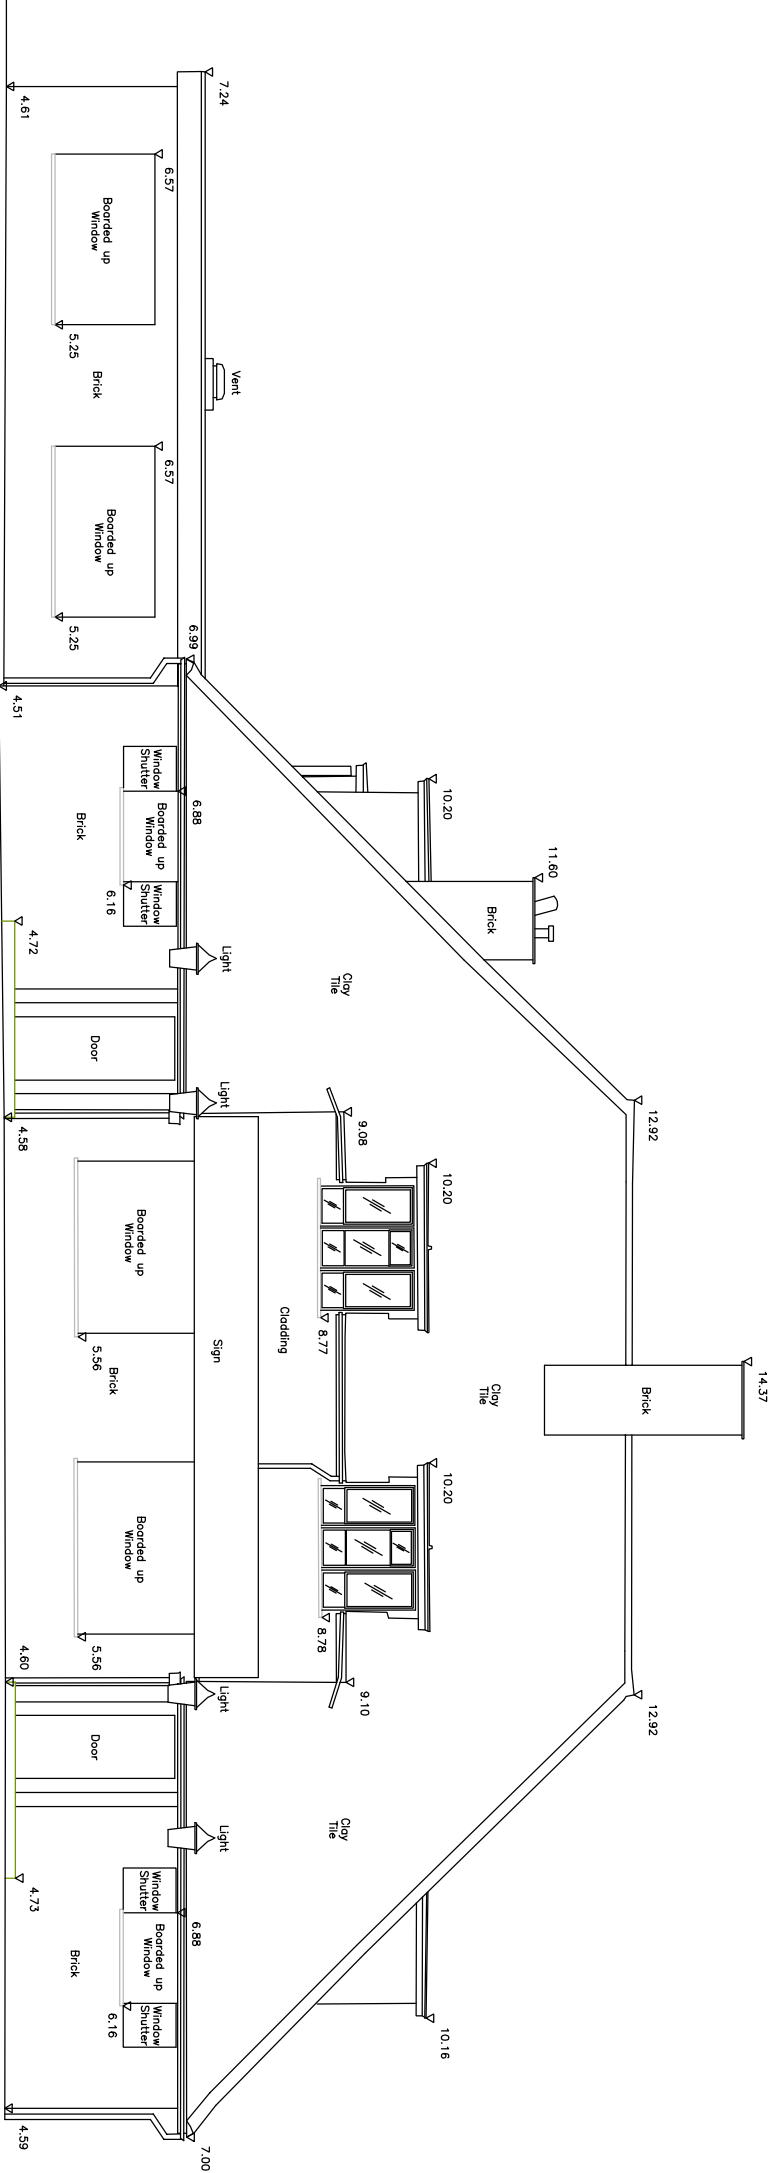


EAST ELEVATION

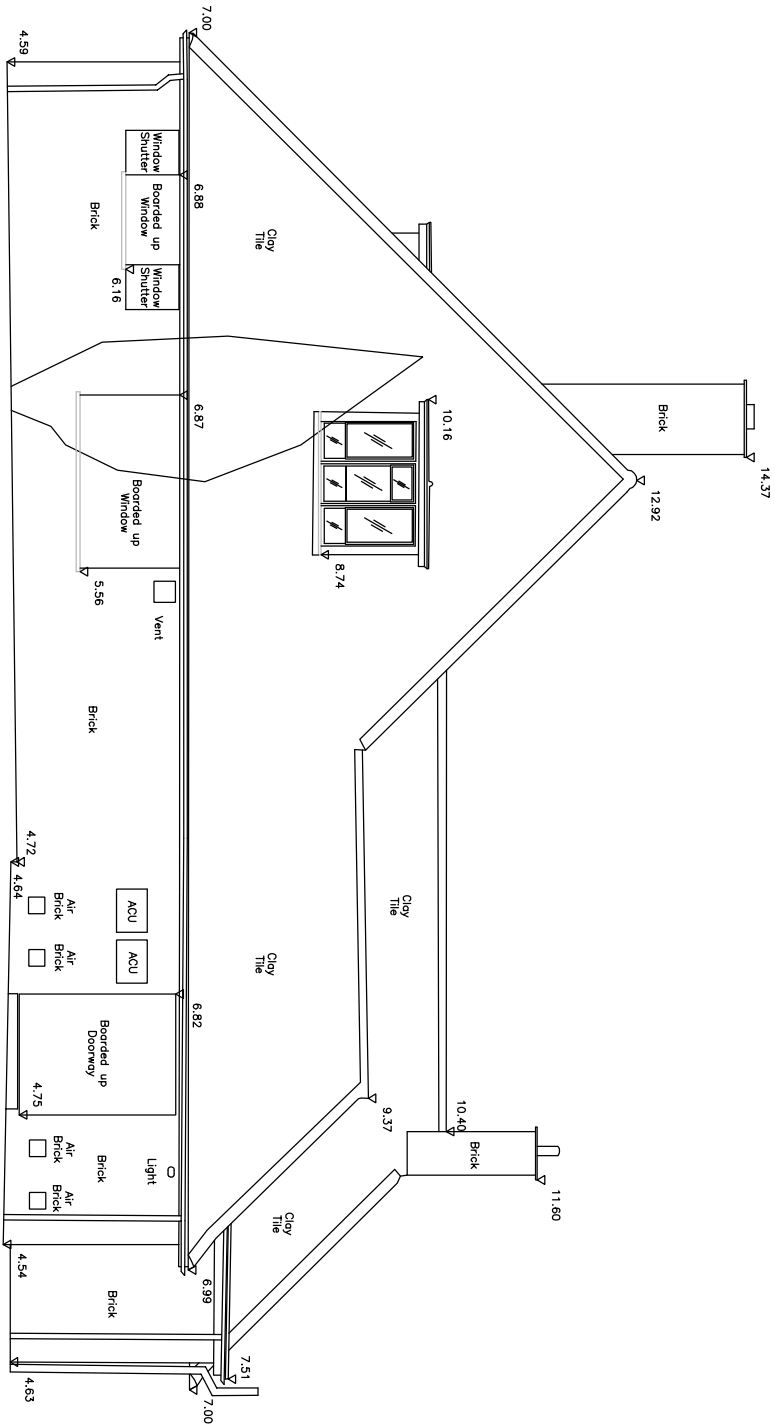


NORTH ELEVATION

		CLIENT		TITLE	
		TESCO EXPRESS THE RISING SUN, CHICHESTER ROAD, BOGNOR REGIS EXISTING ELEVATIONS		FACTOR 9 DESIGN ARCHITECTURAL DESIGN SERVICES	
Rev	Description	Date	PM	Scale : 1/100 @ A3	
REVISIONS				Drawing No: F9D11-221(00)05	
				A B C D E F G H J K L M N P Q R S T U V W X Y Z	
				FACTOR 9 DESIGN Waterloo Court, 10 Theod Street, Southwark, London, SE1 8ST 0207 593 1644 Email : enoi@factor9design.co.uk	

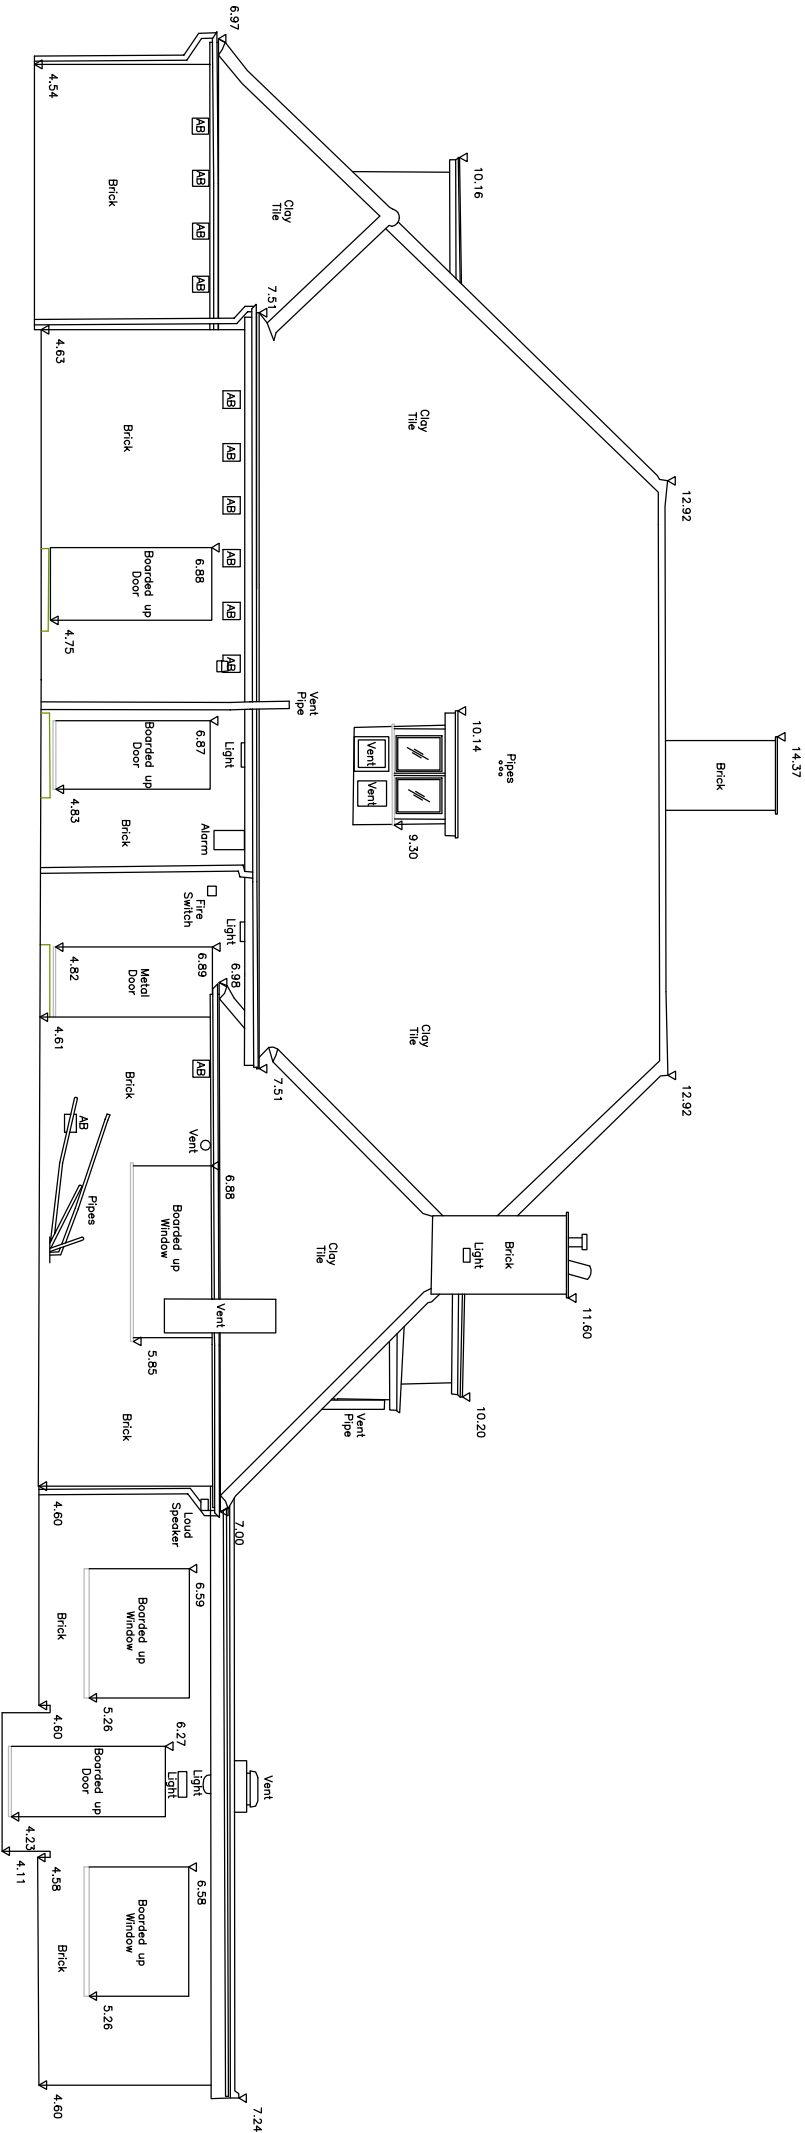


WEST ELEVATION

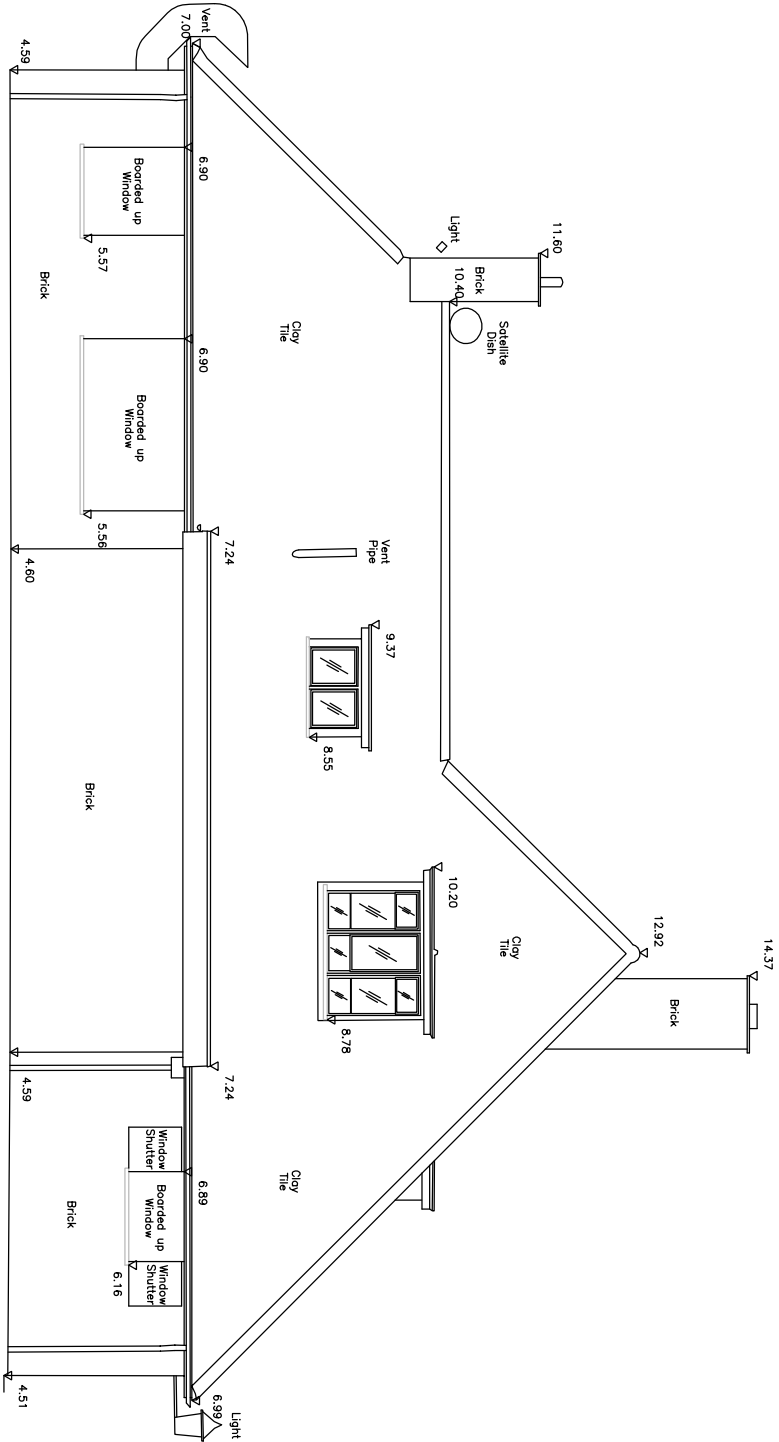

SOUTH ELEVATION

		CLIENT		TITLE	
		TESCO EXPRESS THE RISING SUN, CHICHESTER ROAD, BOGNOR REGIS EXISTING ELEVATIONS		ARCHITECTURAL DESIGN SERVICES	
Rev	Description	Date	PM		
REVISIONS					
FACTOR 9 DESIGN LIMITED © Copyright Reserved 2008 Do not scale – check dims. on site.				Scale : 1/100 @ A3 Date : 06 FEB 12	Drawn by : DS Checked by : Drawing No: F9D11-221(00)06
				A B C D E F G H J K L M N P Q R S T U V W X Y Z	FACTOR 9 DESIGN Waterloo Court, 10 Theod Street, Southwark, London, SE1 8ST 0207 593 1644 Email : enoi@factor9design.co.uk

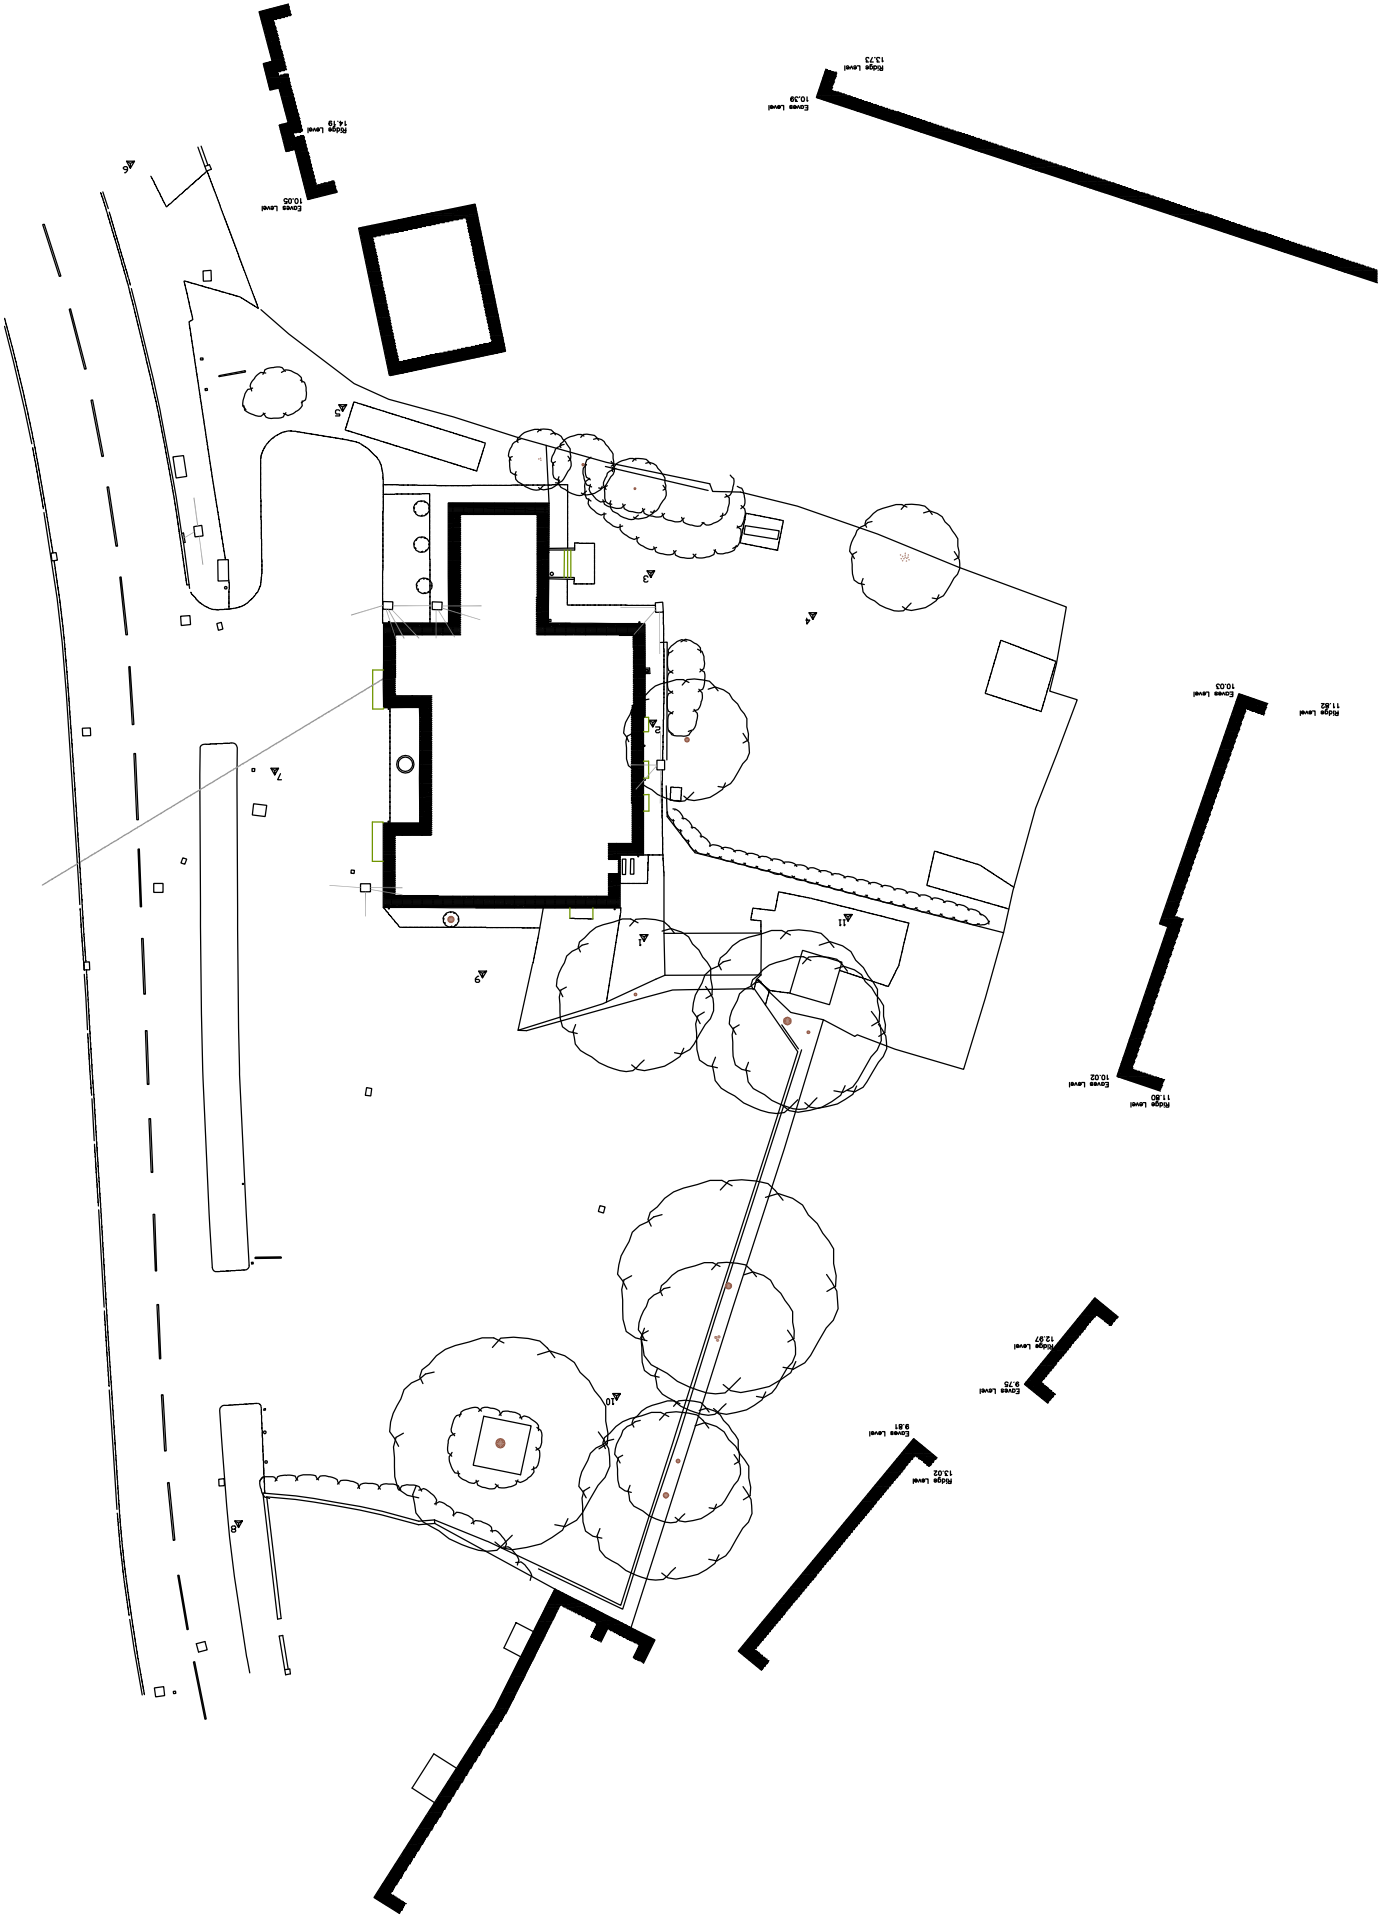

		CLIENT		TITLE	
		TESCO EXPRESS THE RISING SUN, CHICHESTER ROAD, BOGNOR REGIS EXISTING SITE PLAN		FACTOR 9 DESIGN ARCHITECTURAL DESIGN SERVICES	
Rev	Description	Date	PM	Scale : 1/500 @ A3 Drawn by : DS Checked by : Drawing No: F9D11-221(00)07	
REVISIONS				FACTOR 9 DESIGN LIMITED © Copyright Reserved 2008 Do not scale – check dims. on site. Date : 02 FEB 12	
				A B C D E F G H J K L M N P Q R S T U V W X Y Z	
				FACTOR 9 DESIGN Waterloo Court, 10 Thread Street, Southwark, London, SE1 8ST 0207 593 1644 Email : email@factor9design.co.uk	