



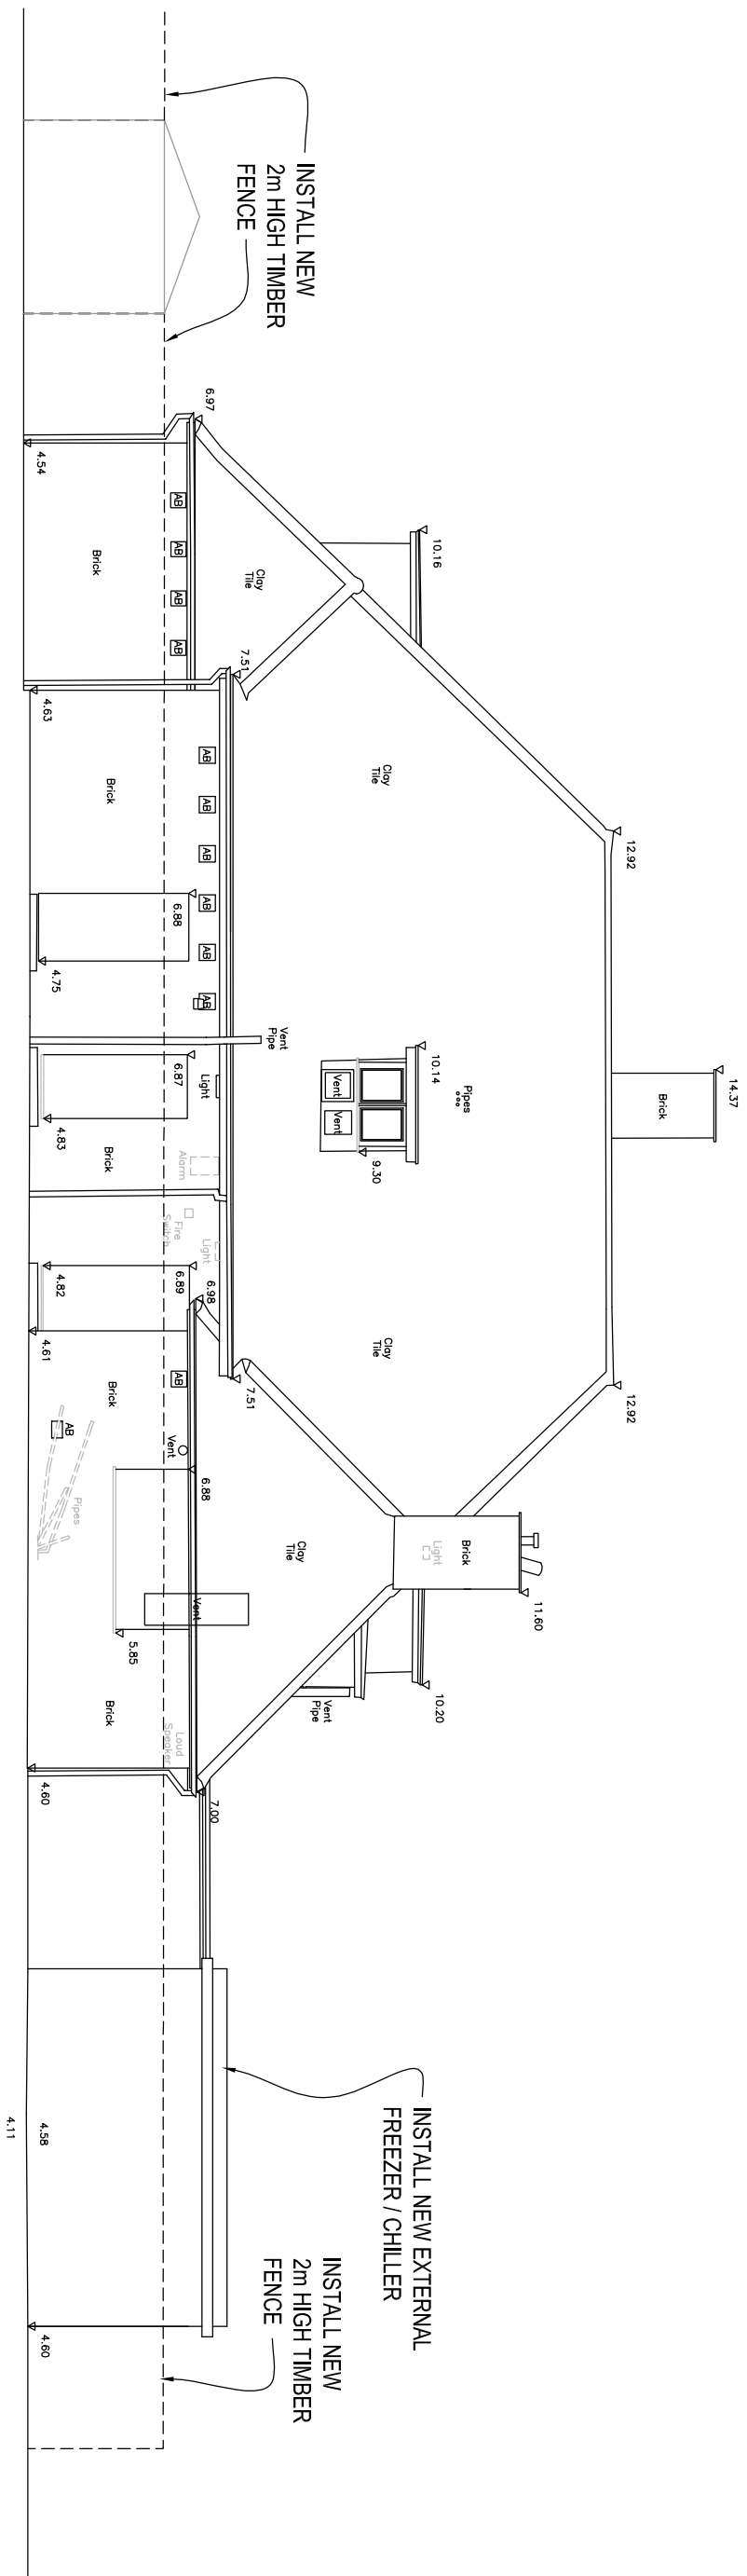

PROPOSED WEST ELEVATION

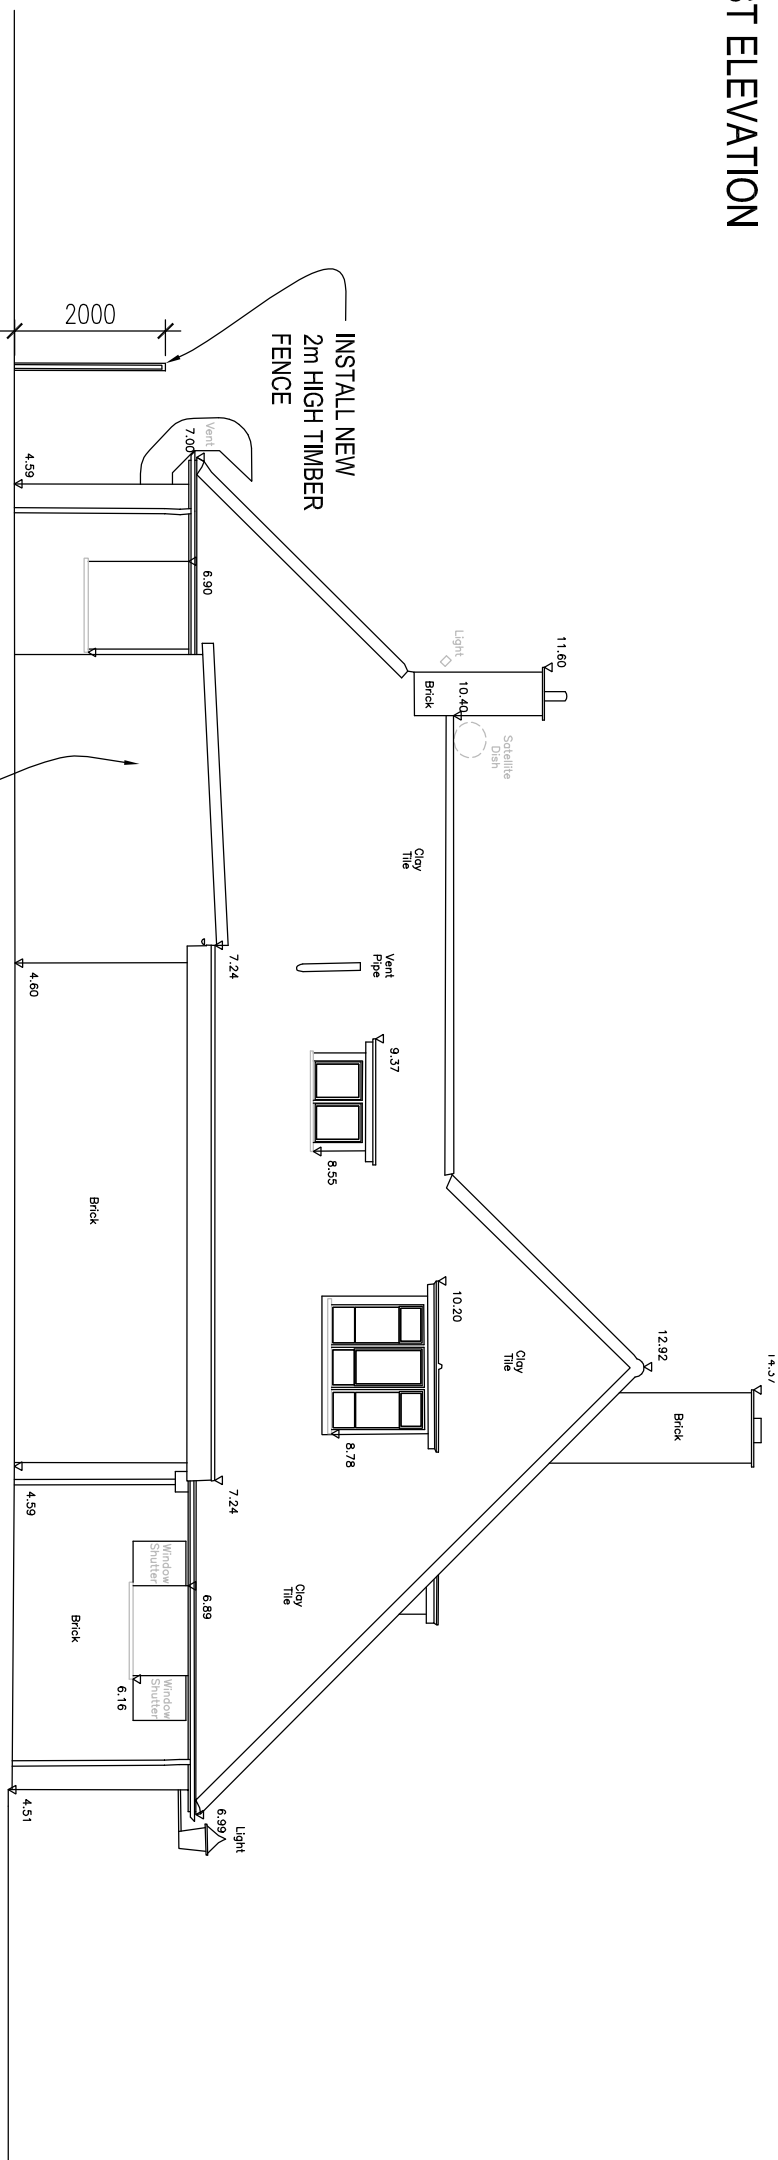

PROPOSED SOUTH ELEVATION

INSTALL NEW —
EXTERNAL FREEZER,
CHILLER & STAFF WC

		CLIENT		TITLE		FACTORY 9 DESIGN DESIGN	
		TESCO EXPRESS THE RISING SUN, CHICHESTER ROAD, BOGNOR REGIS CHILLER / FREEZER ELEVATIONS				ARCHITECTURAL DESIGN SERVICES	
Rev Description		Date		Drawing No.		FACTORY 9 DESIGN 10, Theobald Street, Southwark, London, SE1 8ST 0207 583 1644 Email : email@factory9design.co.uk	
REVISIONS		PM		F9D11-2-21(00)84			
				Scale : 1/100 @ A3 Date : 09 FEB 12 Drawn by : DS Checked by :		A B C D E F G H J K L M N P Q R S T U V W X Y Z	