


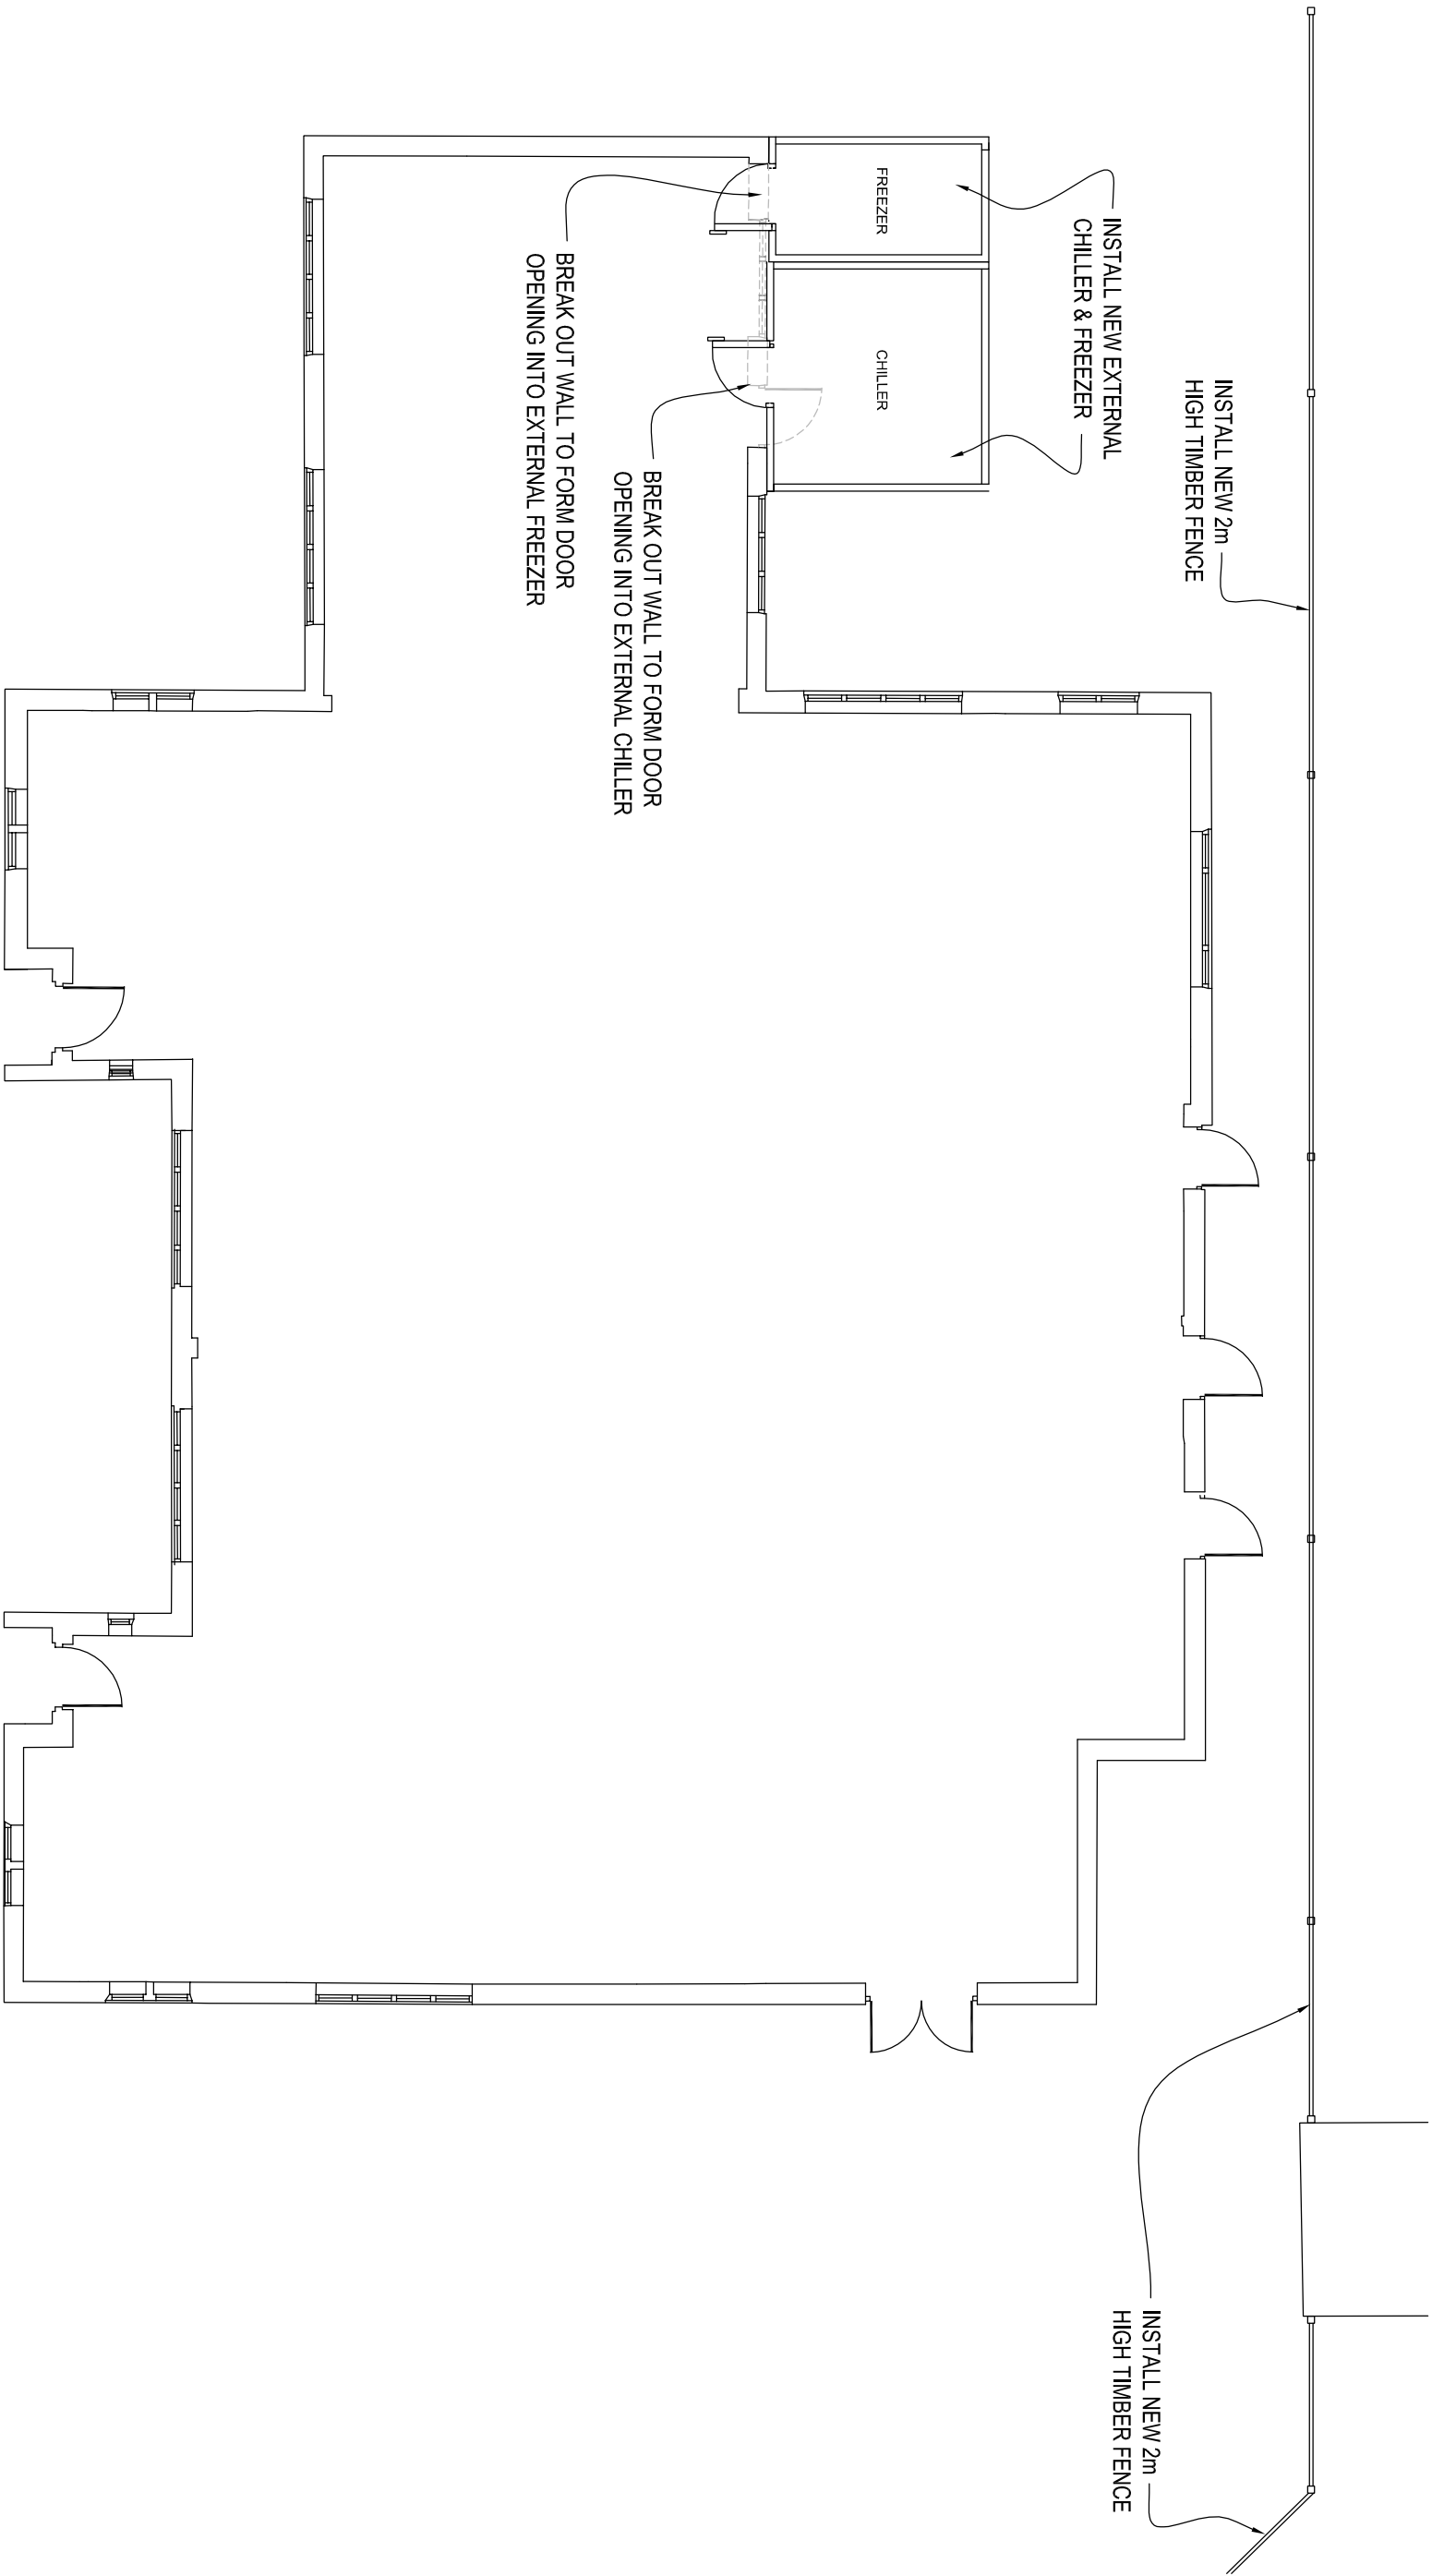

PROPOSED GROUND FLOOR PLAN

Rev Description		Date	PM	CLIENT		TITLE		ARCHITECTURAL DESIGN SERVICES	
REVISIONS				TESCO EXPRESS THE RISING SUN, CHICHESTER ROAD, BOGNOR REGIS		CHILLER / FREEZER PLAN		FACTOR 9 DESIGN	
				NORTH				ARCHITECTURAL DESIGN SERVICES	
				0 1 1.5 2 3 4 5m				FACTOR 9 DESIGN Waterloo Court, 10 Thread Street, Southwark, London, SE1 8ST 0207 593 1644 Email : enoi@factor9design.co.uk	
				Scale : 1/100 @ A3		Drawing No: F9D11-221(00)82			
				Date : FEB 12		Checked by :			
				Drawn by : DS					
				Checked by :					