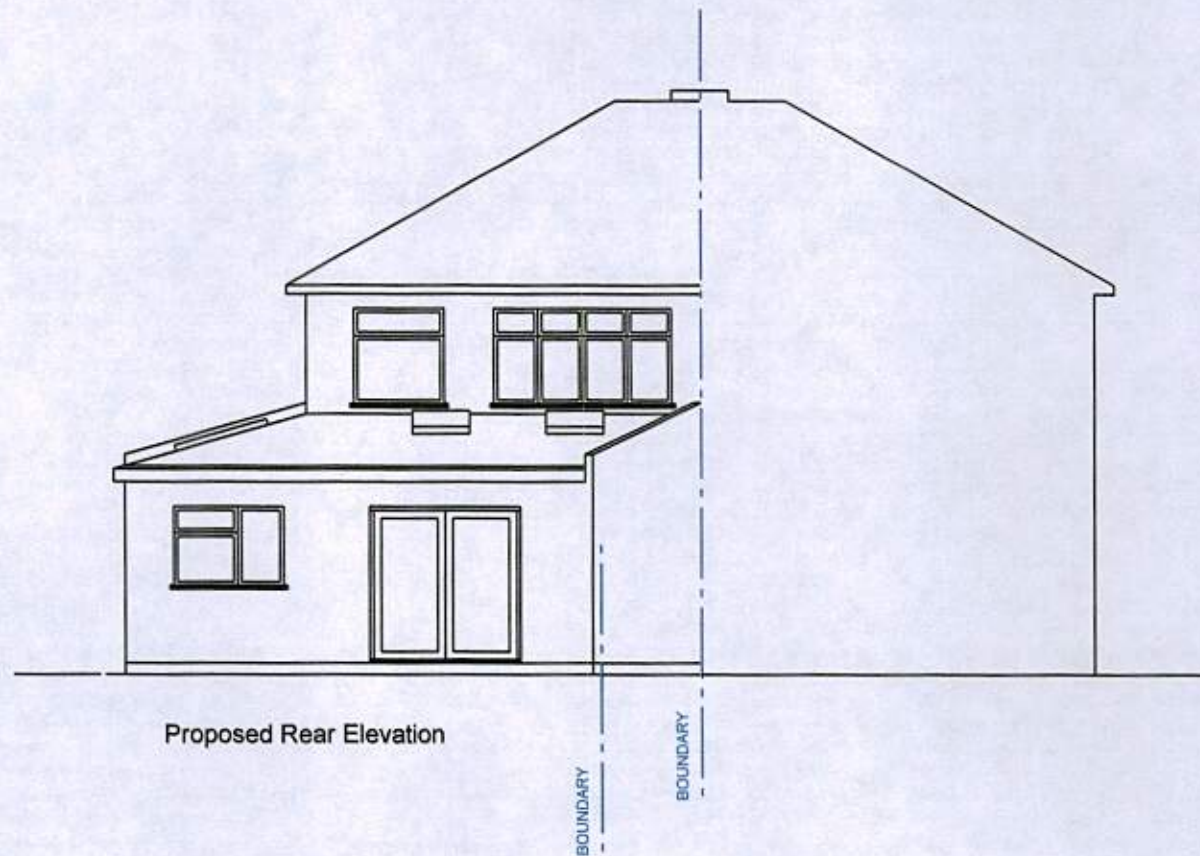


1 : 100 SCALE

Title : Proposed Rear Elevation
Site address : 3 Bucksham Ave,
Client : Mr Marc Keet
Drawing no. : PE05
Scale : 1:100
Drawn by : AMH
Date : 29,03,14
Notes :

© A Plan Drawing services.