




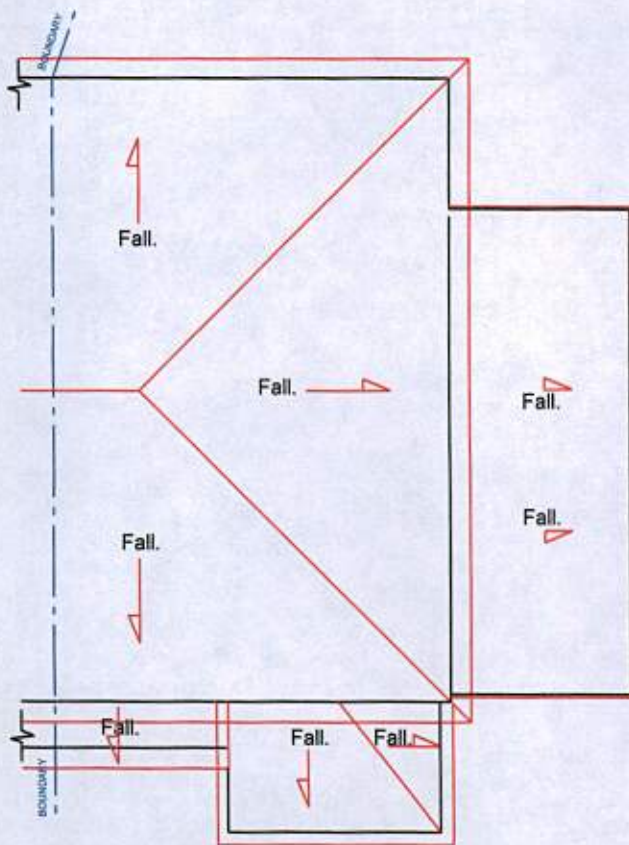

Existing Roof Plan.

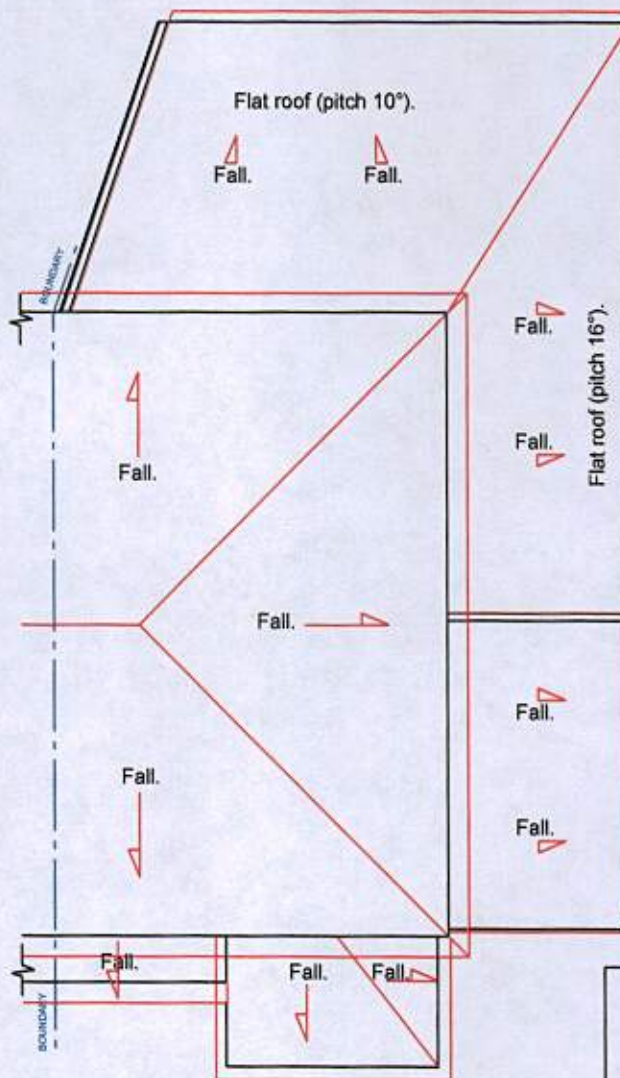

Proposed Roof Plan.

 

1 : 100 SCALE

Title : Proposed & Existing Roof Plans
 Site address : 3 Bucksham Ave,
 Client : Mr Marc Keet
 Drawing no. : PERP07
 Scale : 1:100
 Drawn by : AMH
 Date : 29,03,14
 Notes :

© A Plan Drawing services.