




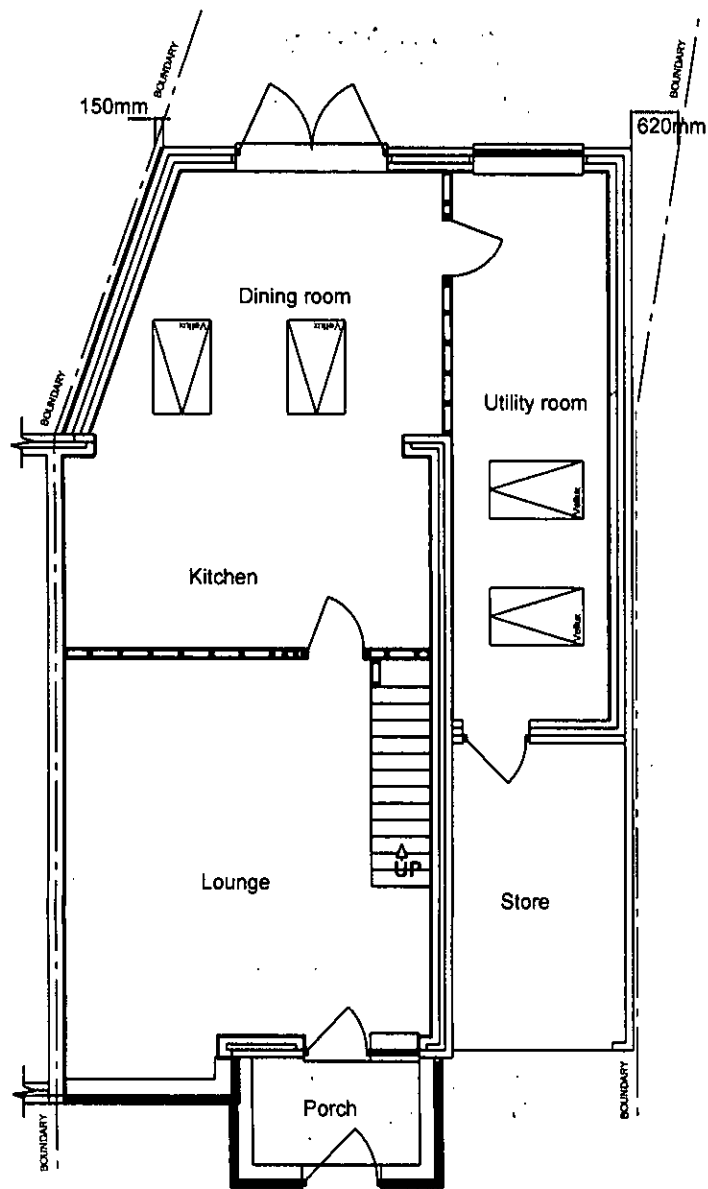


Proposed Ground Floor Plan.

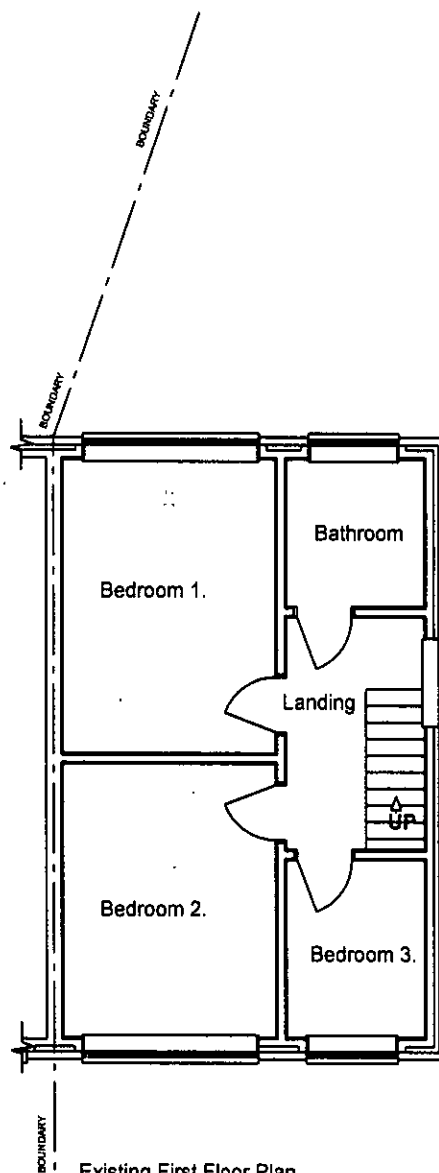

Existing First Floor Plan.
(unchanged).

 

1:100 SCALE

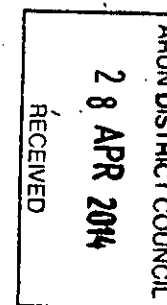

Title : Proposed Ground & First Floor Plans
 Site address : 3 Bucksham Ave,
 Client : Mr Marc Keet
 Drawing no. : PFP06
 Scale : 1:100
 Drawn by : AMH
 Date : 29,03,14
 Notes :

© A Plan Drawing services.