




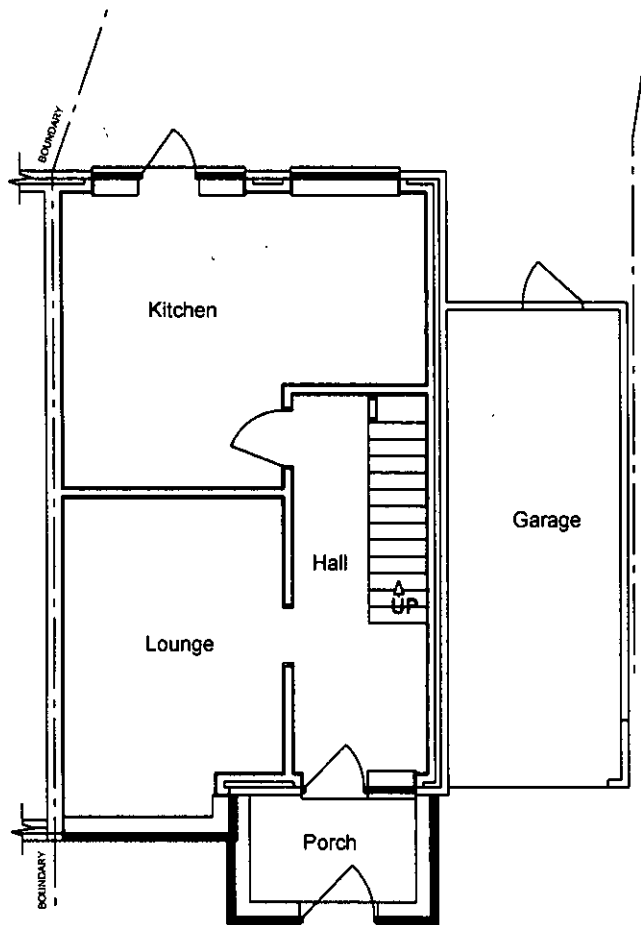

Existing Ground Floor Plan.

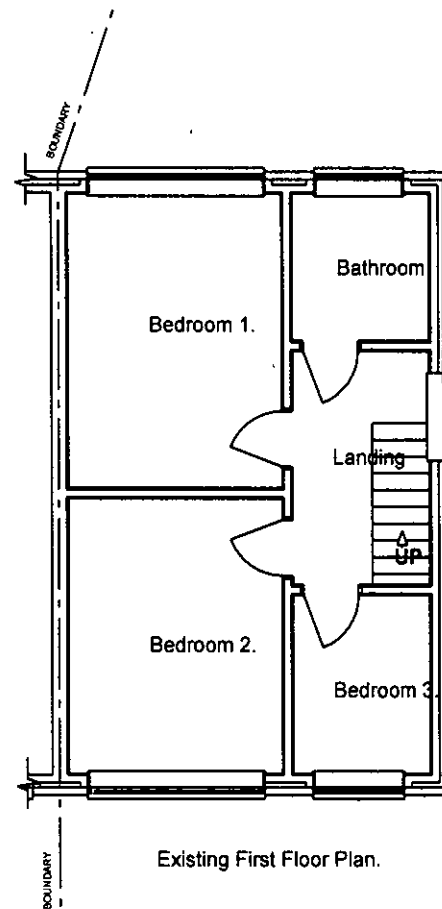

Existing First Floor Plan.

 

1:100 SCALE

Title : Existing Ground & first Floor Plan
 Site address : 3 Bucksham Ave,
 Client : Mr Marc Keet
 Drawing no. : FP03
 Scale : 1:100
 Drawn by : AMH
 Date : 29,03,14
 Notes :

© A Plan Drawing services.

BE/40/14/HH