




FRONT ELEVATION



SIDE SECTIONAL ELEVATION

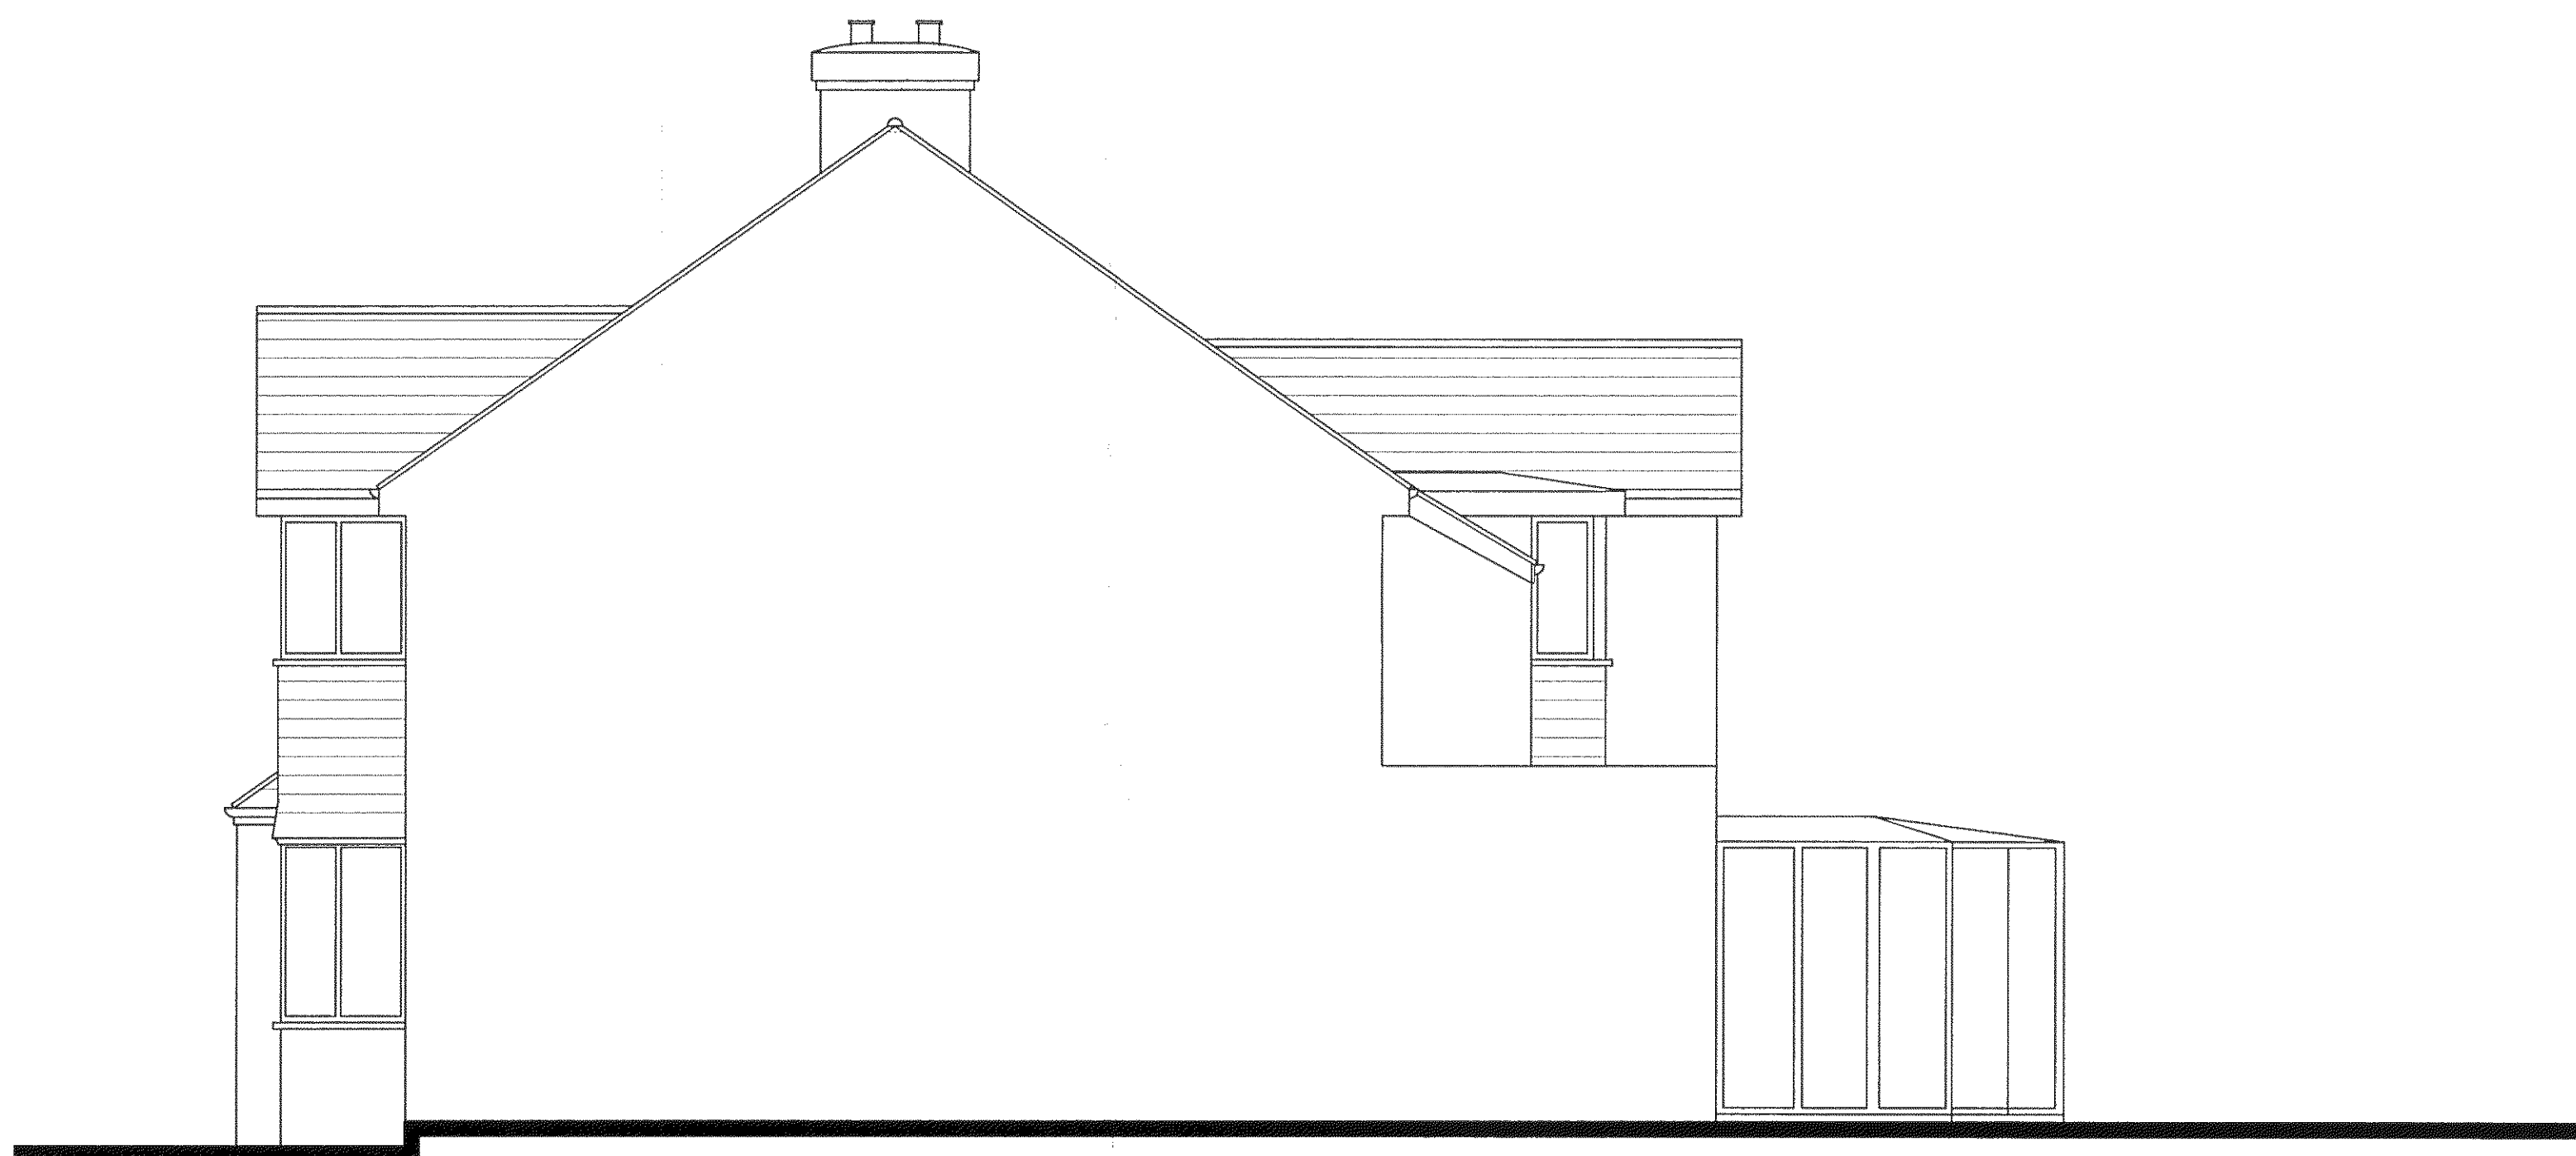

SIDE SECTIONAL ELEVATION



REAR ELEVATION

A		Date	Revision


Drawing title

PROPOSED

Elevations

Client
Mr. M. MacKeddie-Haslam

Job title
34 Central Avenue
Bognor Regis
West Sussex
PO21 5HH

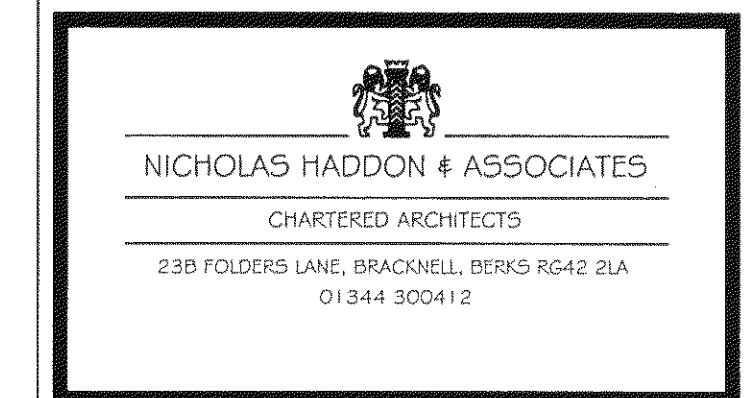

Scale *ma 1:50*

Date FEB 2017 Drawn by N.J.H.

Copyright

Dwg. No.	Rev.
17/369/P/O 12	.