


RE/60/17/HH
13/14/17/HH




SIDE SECTIONAL ELEVATION




FRONT ELEVATION

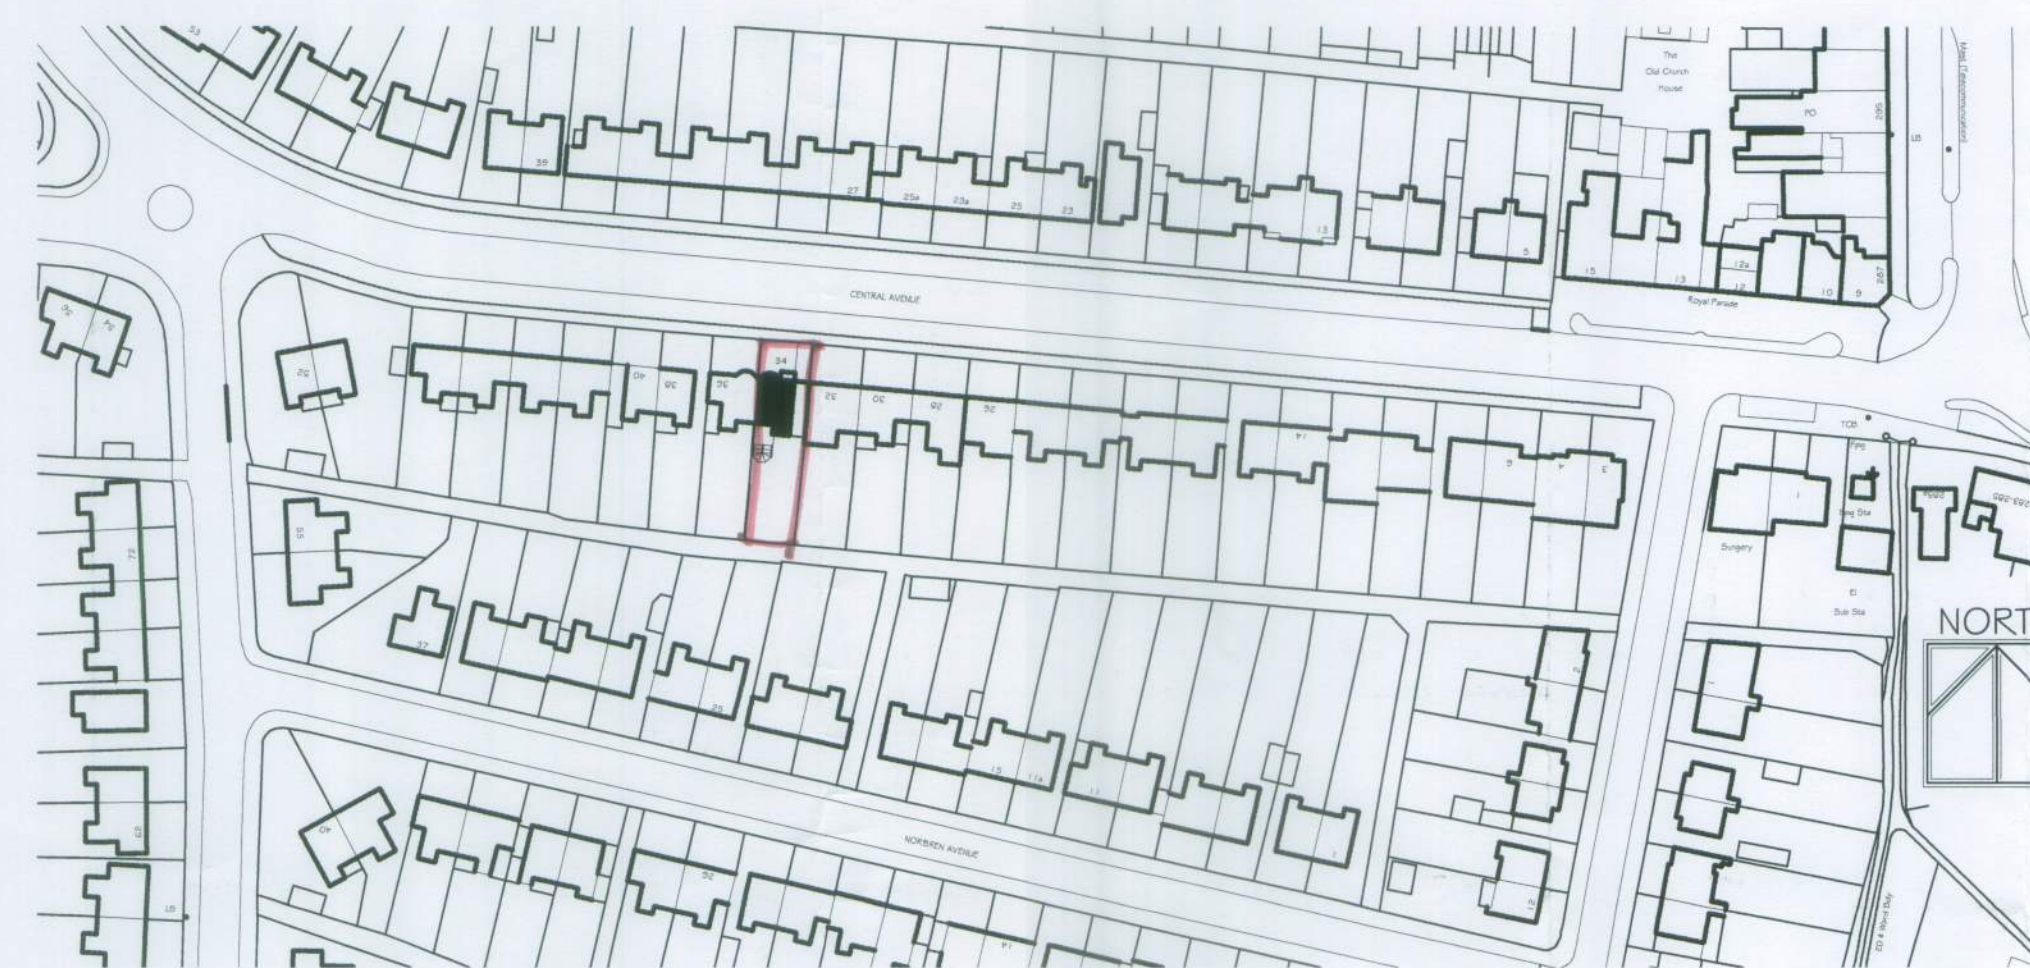

Location Plan scale 1 : 1250

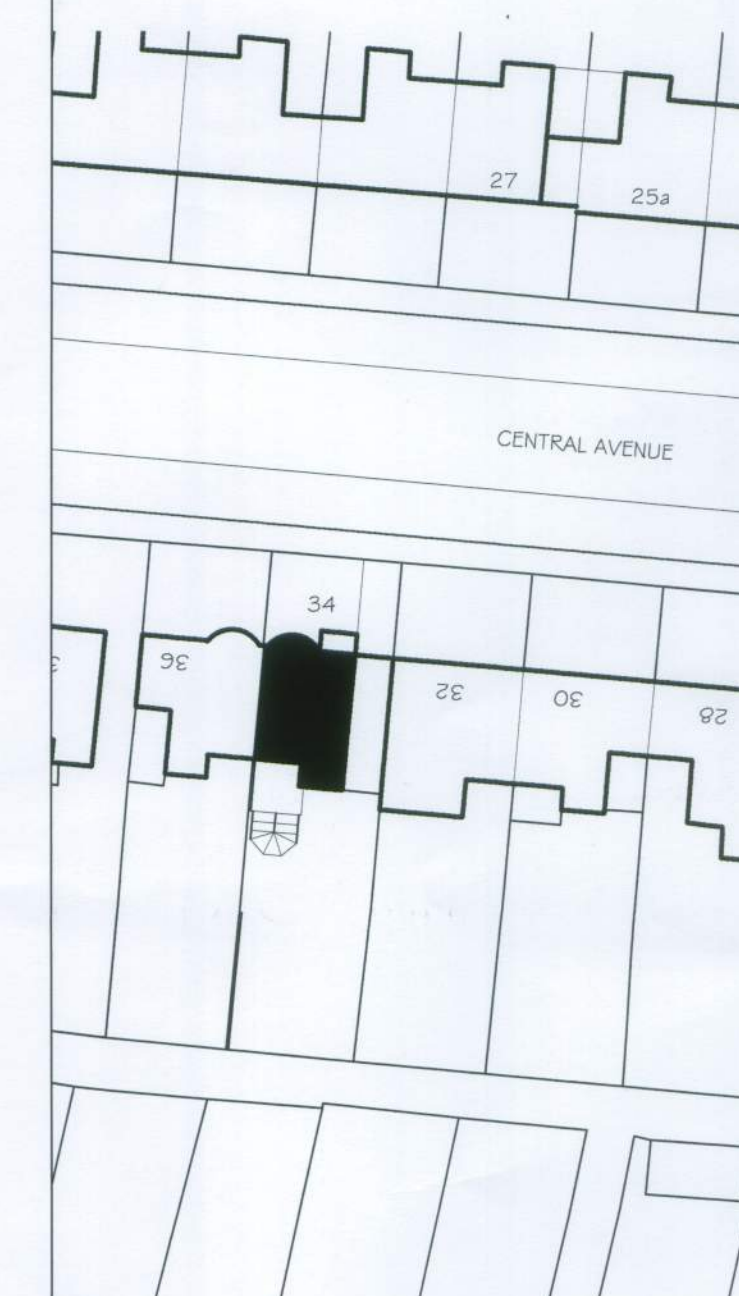


Site Plan scale 1 : 500


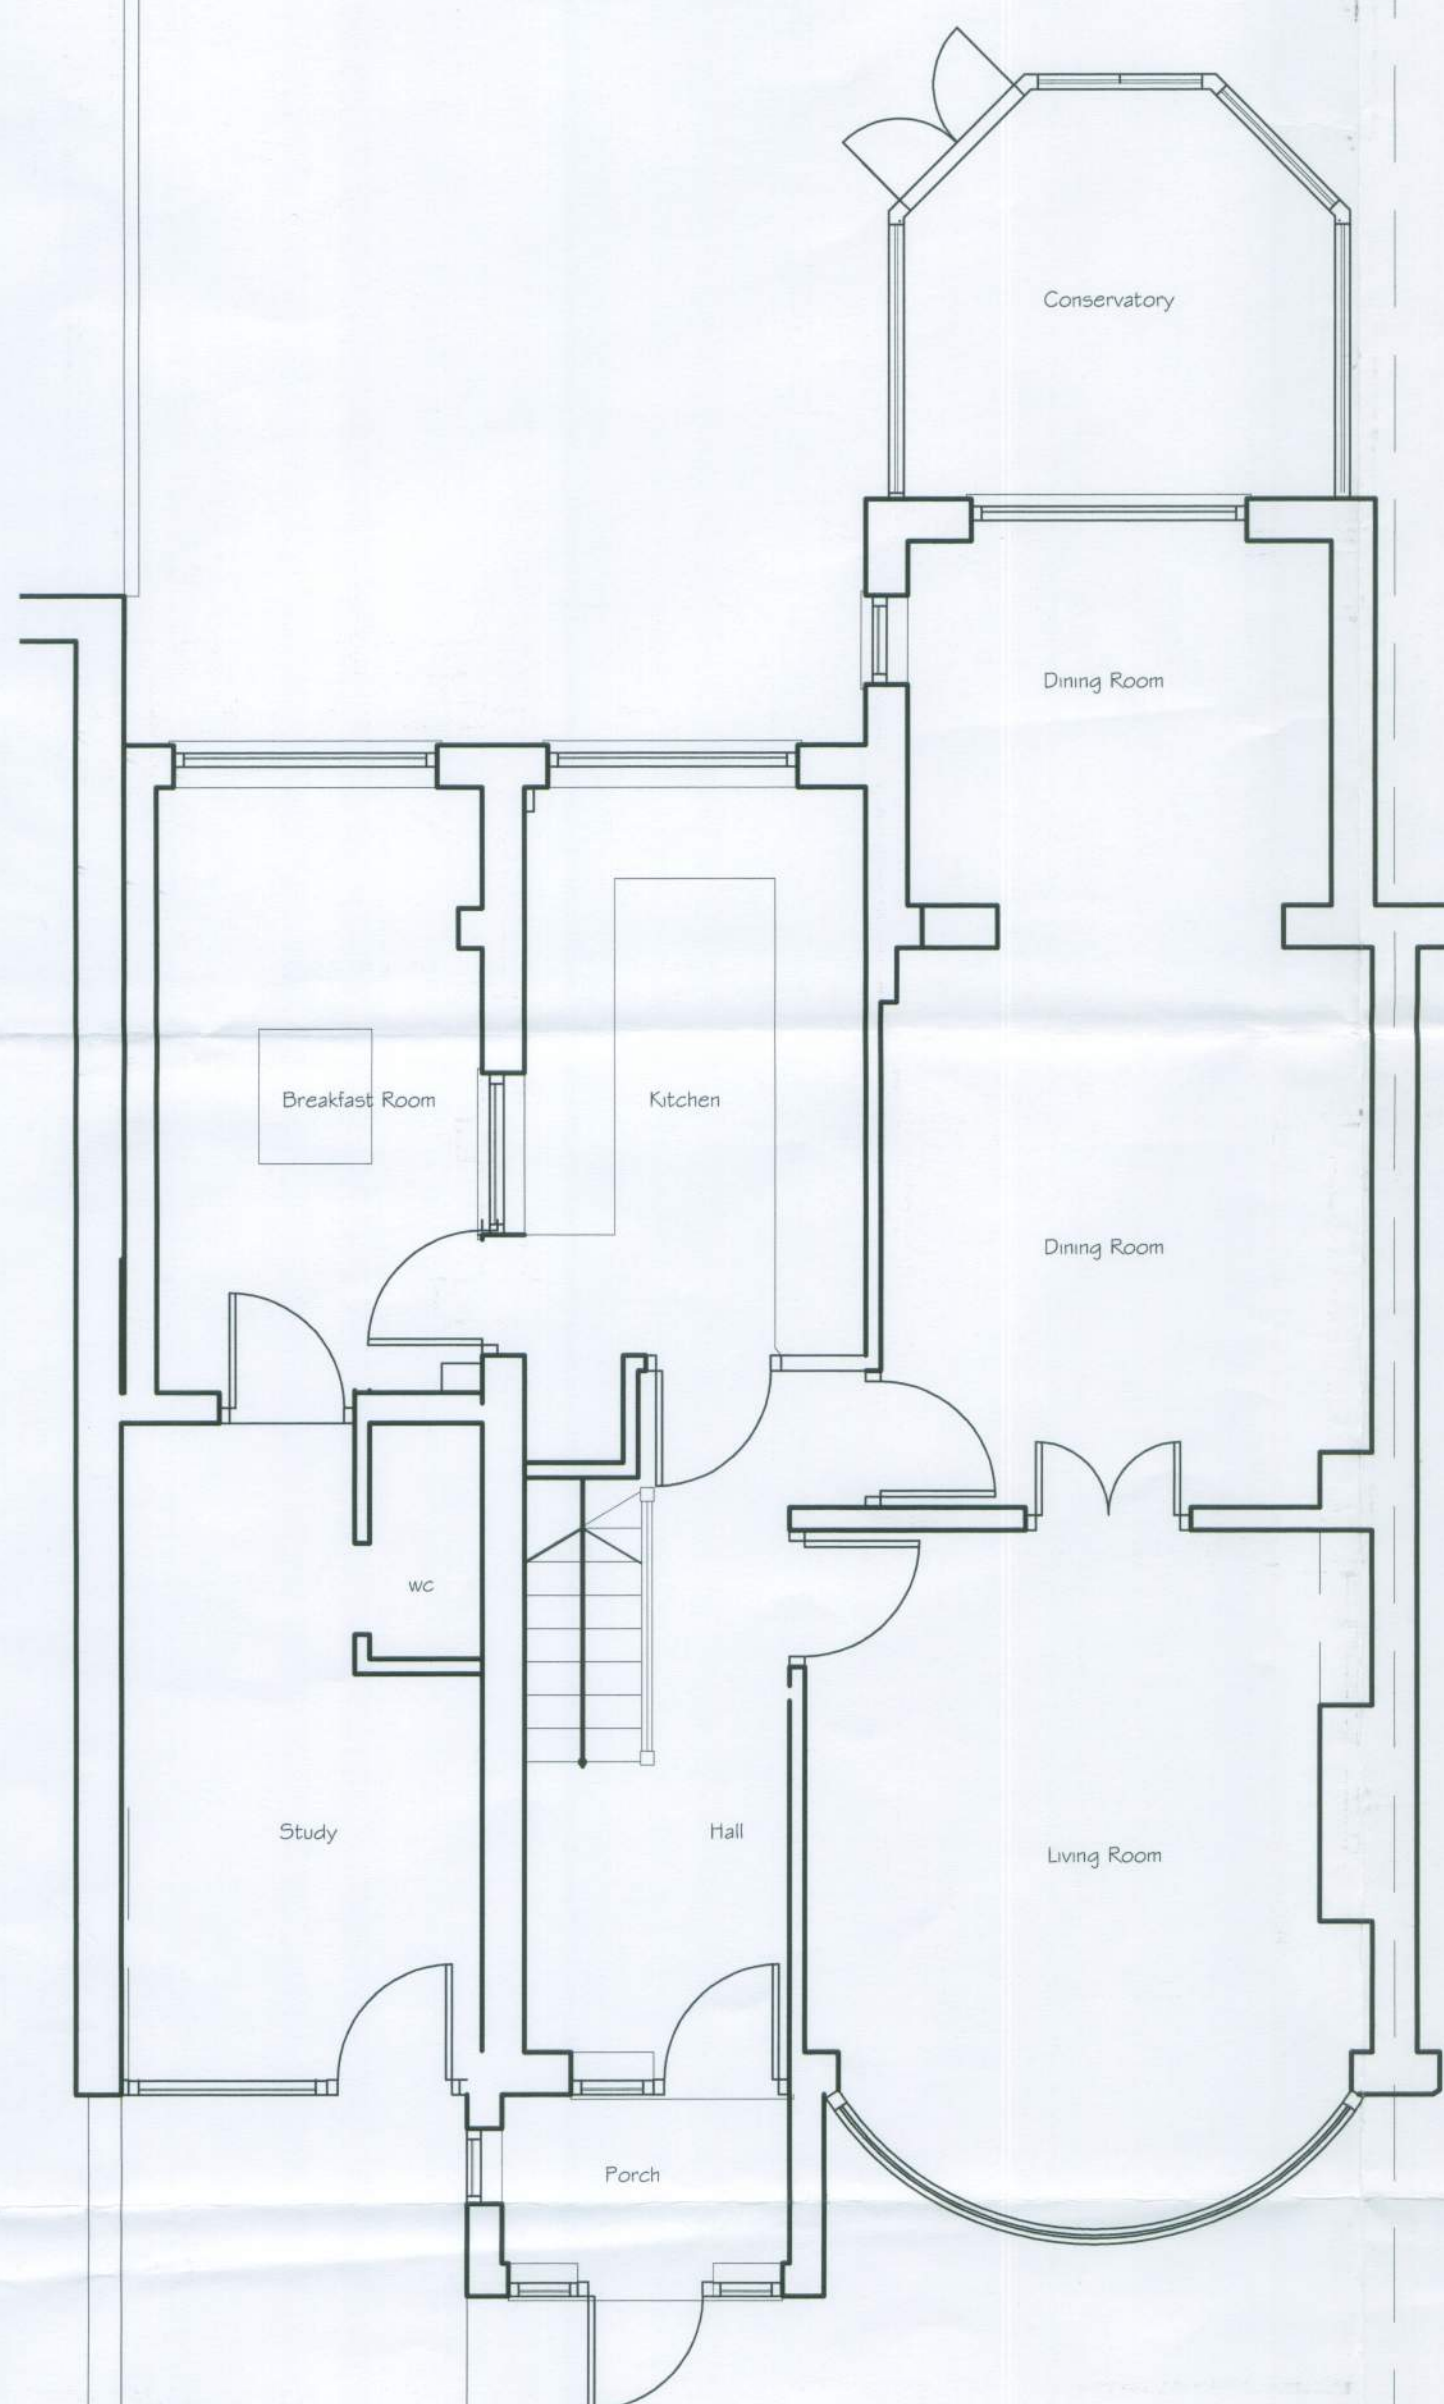


GROUND FLOOR PLAN.

Front Drive
car parking space
Front Garden

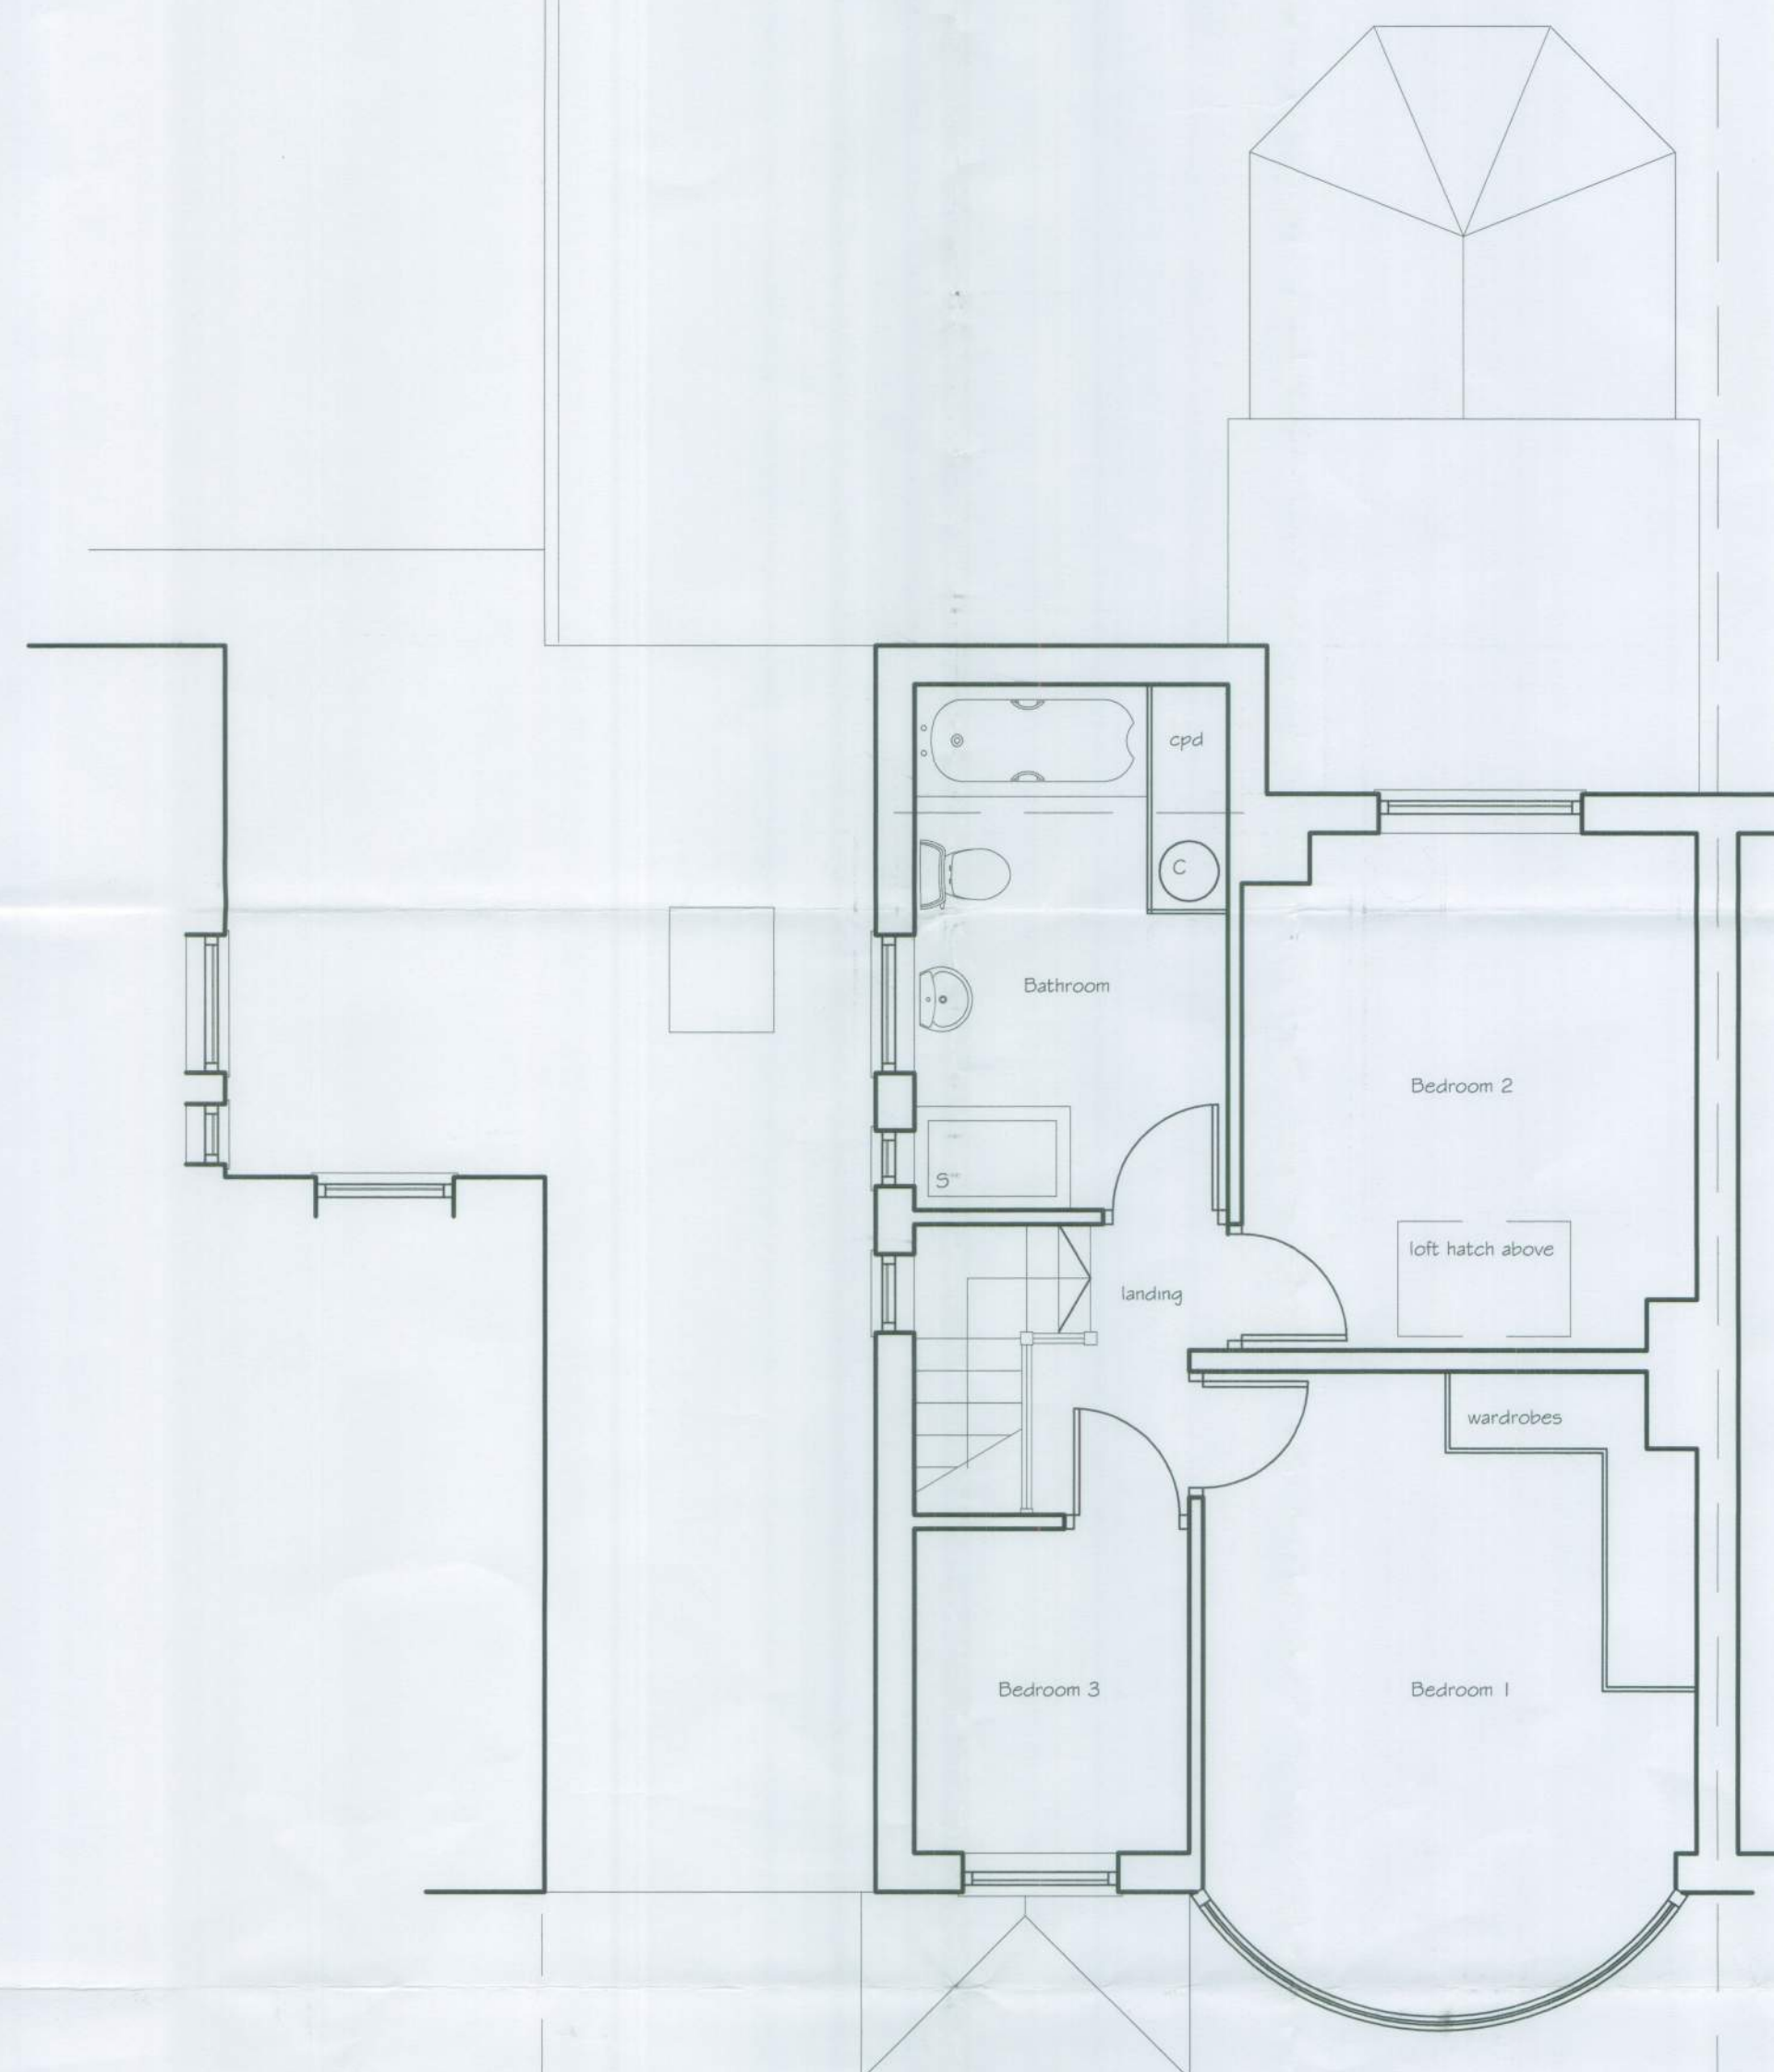

FIRST FLOOR PLAN.

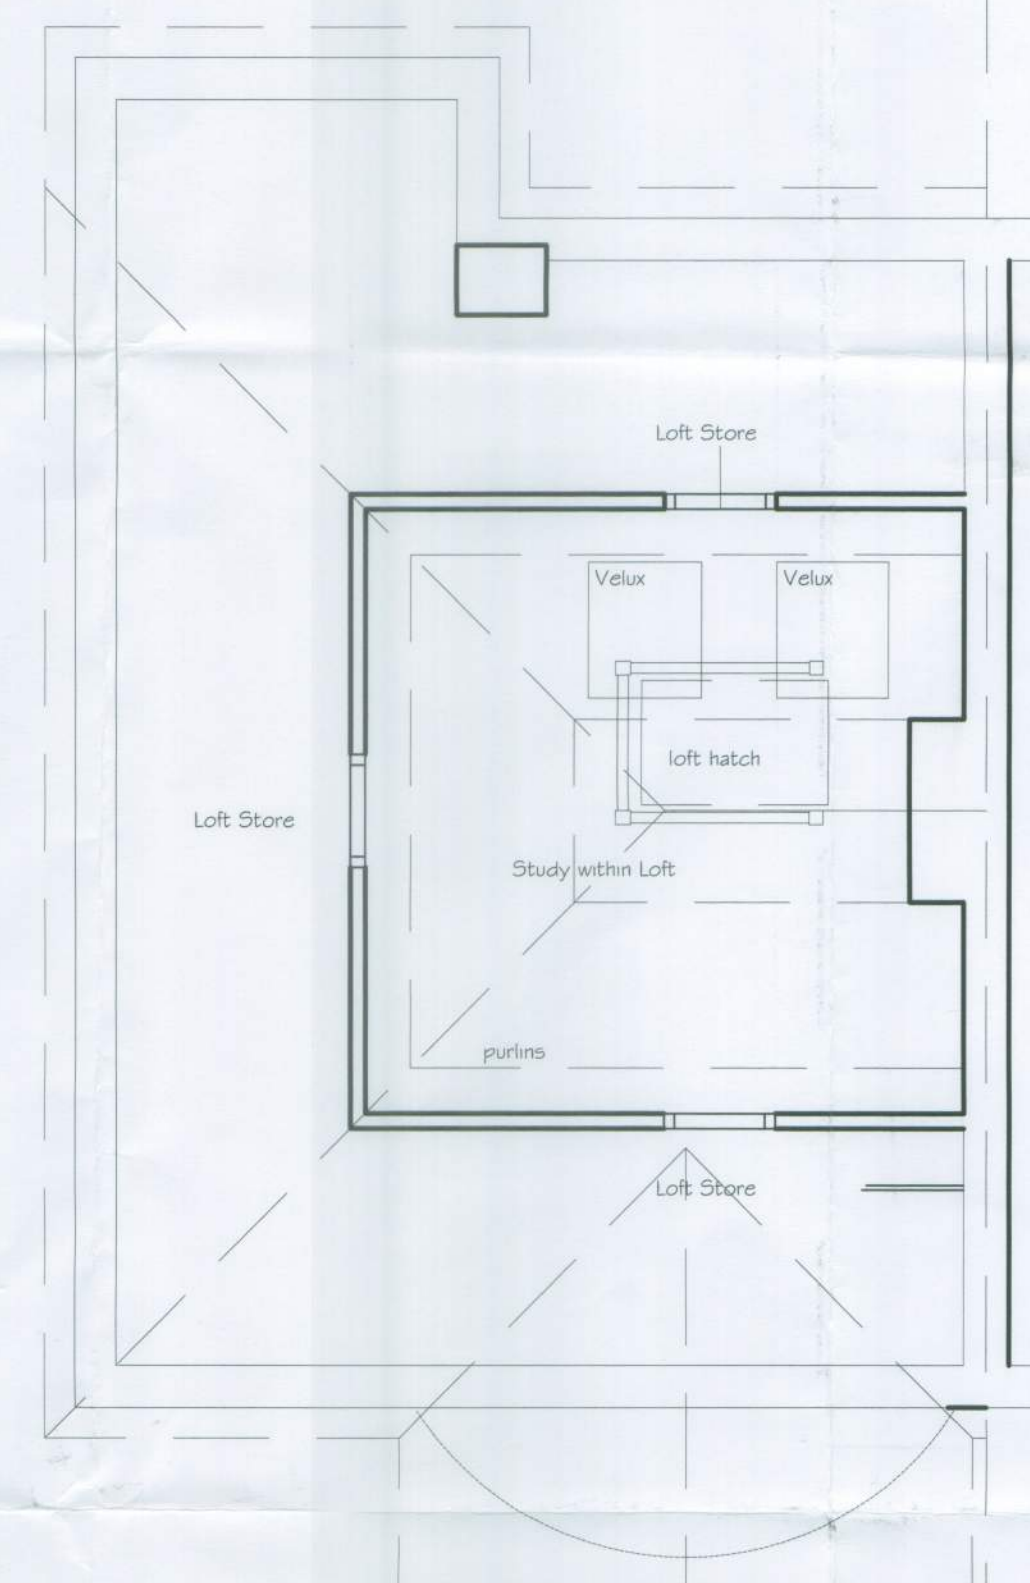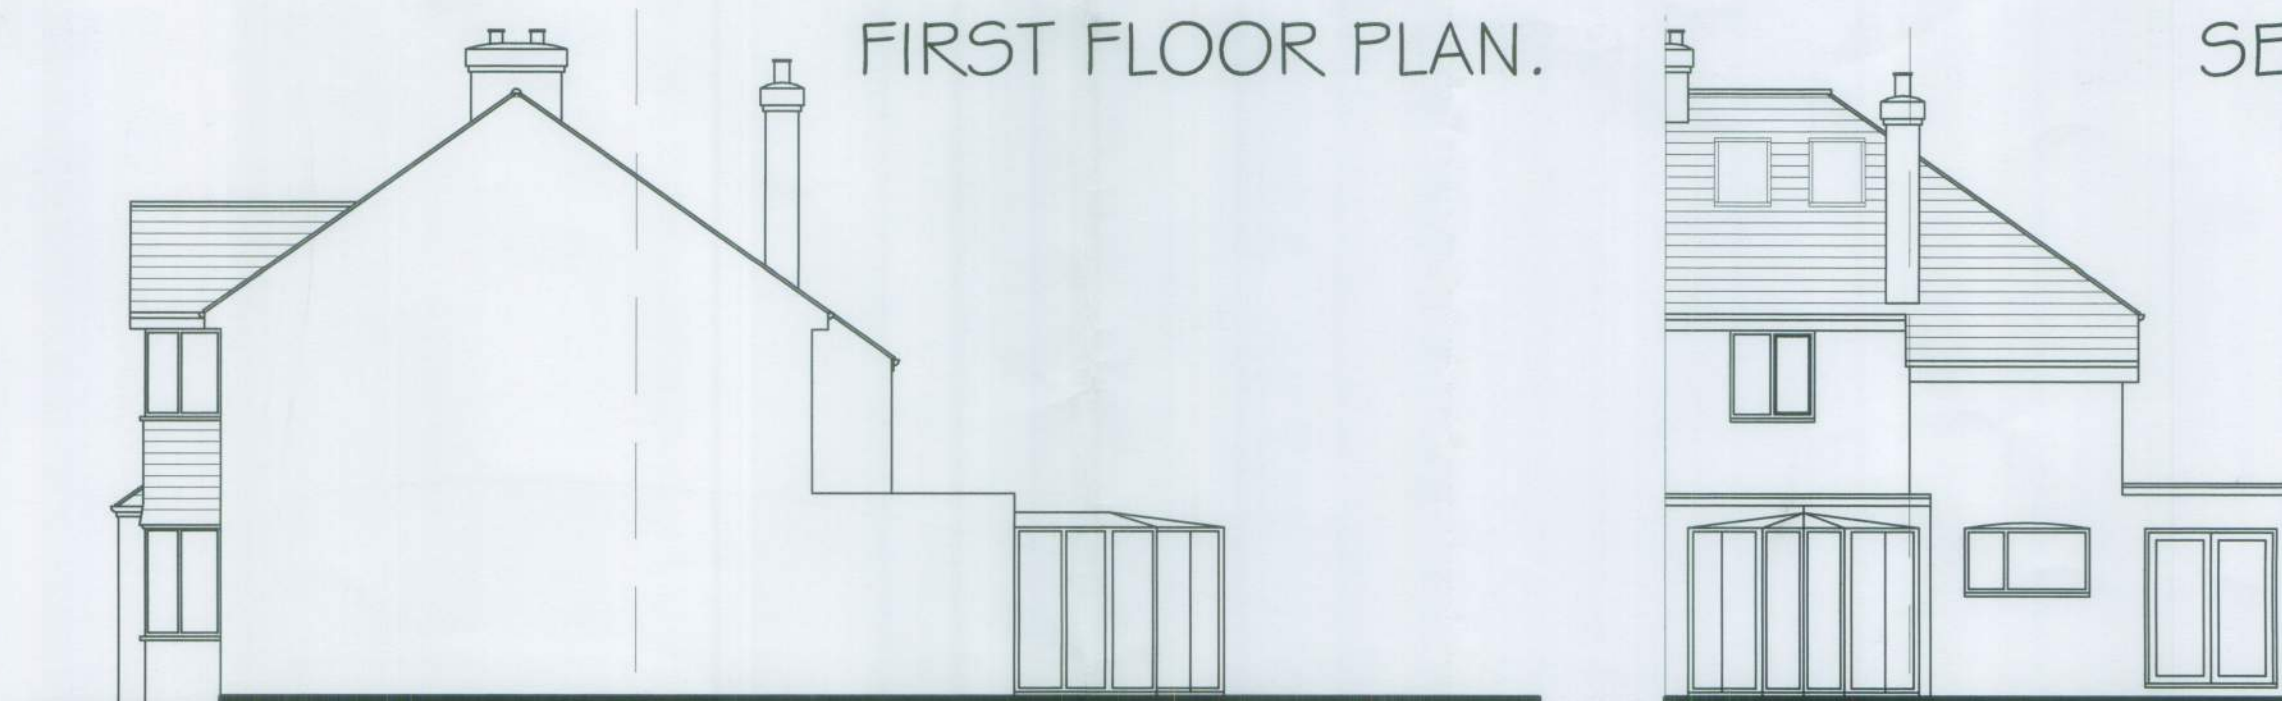

SECOND FLOOR PLAN.

A	Date	Revision

Drawing title

EXISTING

Elevations & Plans

Client
Mr. M. MacKeddie-Haslam

Job title
34 Central Avenue
Bognor Regis
West Sussex
PO21 5HH



Scale 1 : 100 & 1 : 50, 1 : 1250 & 1 : 500

Date FEB 2017 Drawn by N.J.H.

Copyright

Orig. No. 17/369/P/001 Rev.