


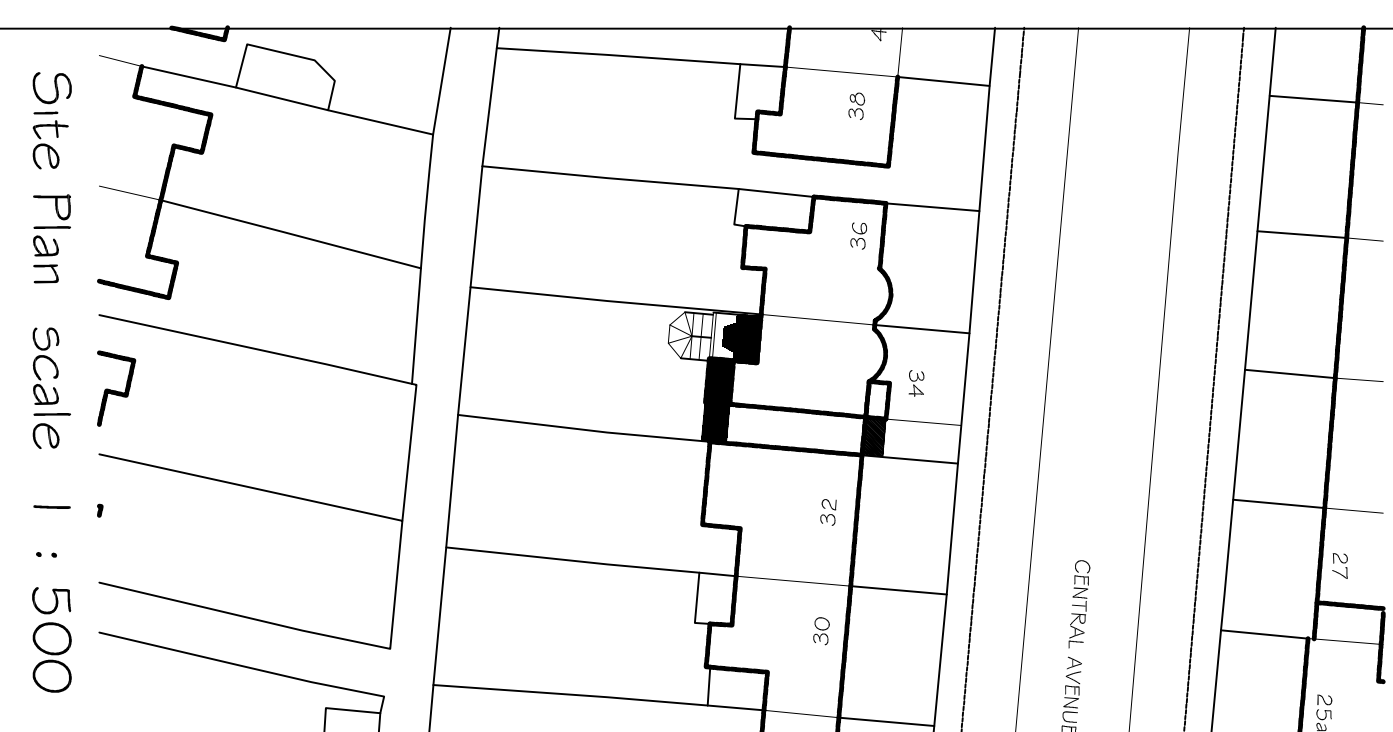

Site Plan scale 1 : 500

A	25.04.17	DIMS TO BOUNDARIES
	Date	Revision
		-

PROPOSED

Plans

Mr. M. MacKeddie-Haslam

Job title

34 Central Avenue
Bognor Regis
West Sussex
PO21 5HH



CHARTERED ARCHITECTS
23B FOLDERS LANE, BRACKNELL, BERKS RG42 2JA
01344 300412

01344 300412

1344 300412

Scale
1 : 100 \$ 1 : 50, 1 : 1250 \$ 1 : 500

Date	FEB 2017	Drawn by	N.J.H.
------	----------	----------	--------

©copyright

Drq. No.