




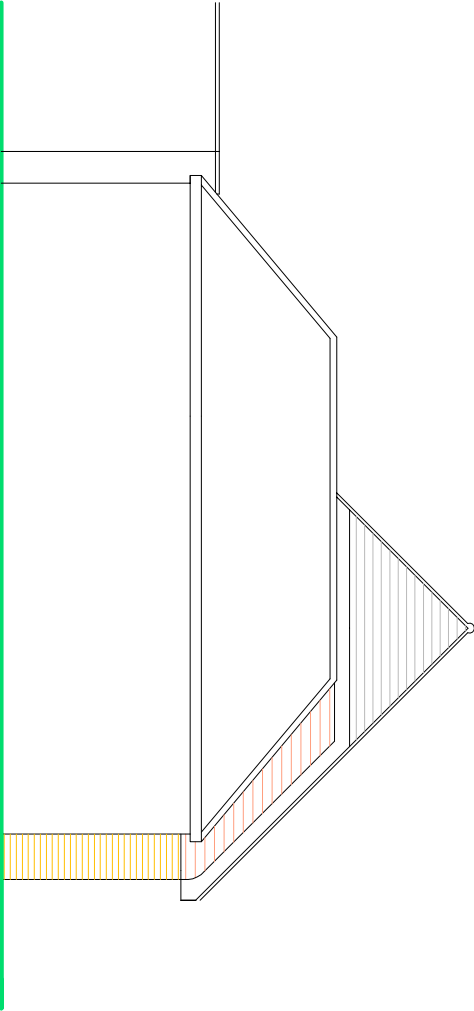


EAST ELEVATION

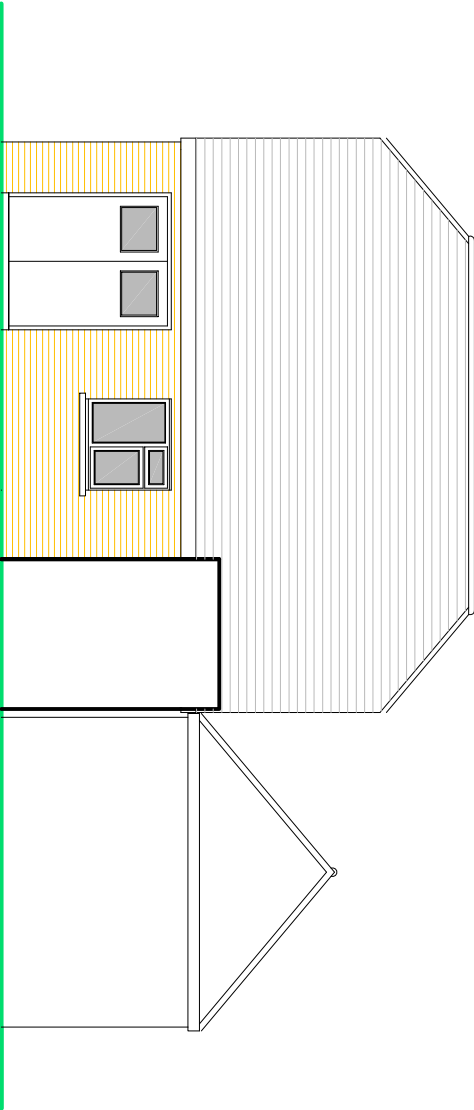


SOUTH ELEVATION

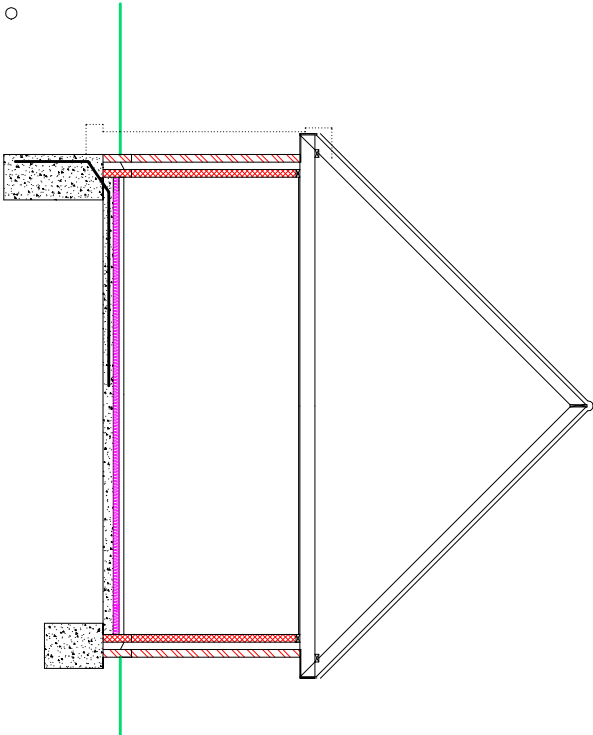

CROSS SECTION
(Indicative.)

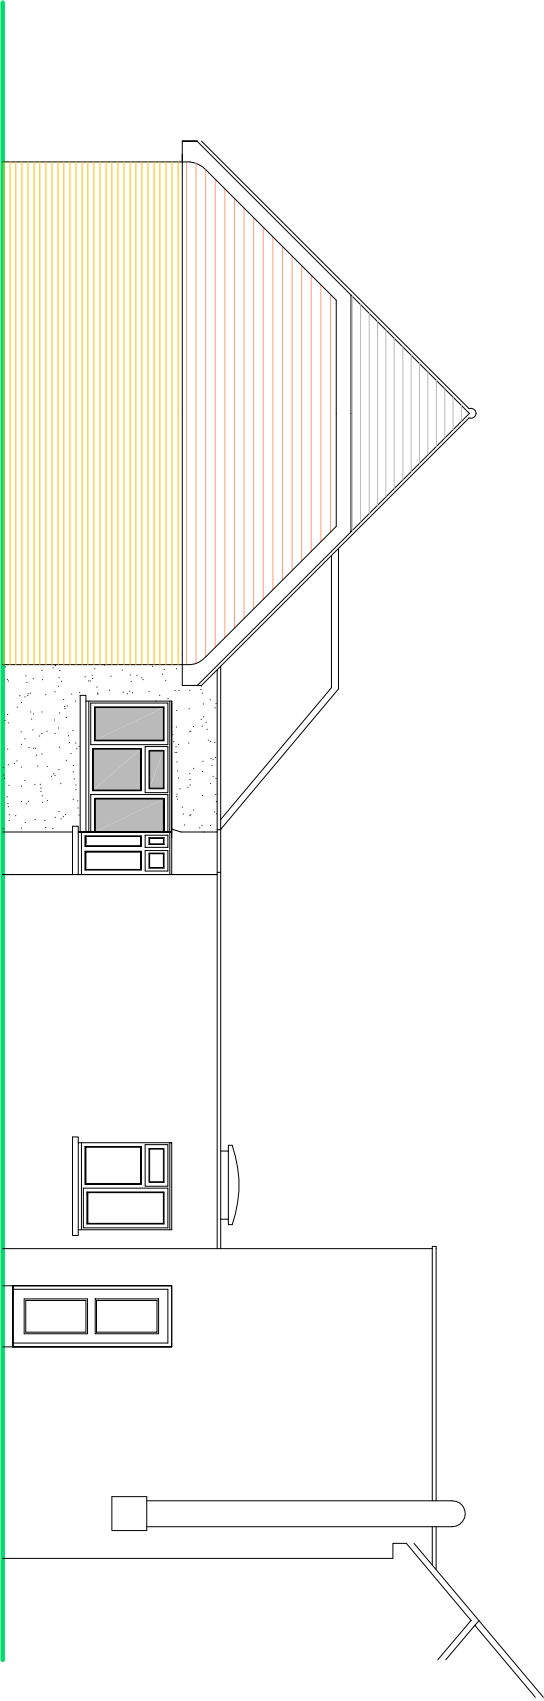

WEST ELEVATION

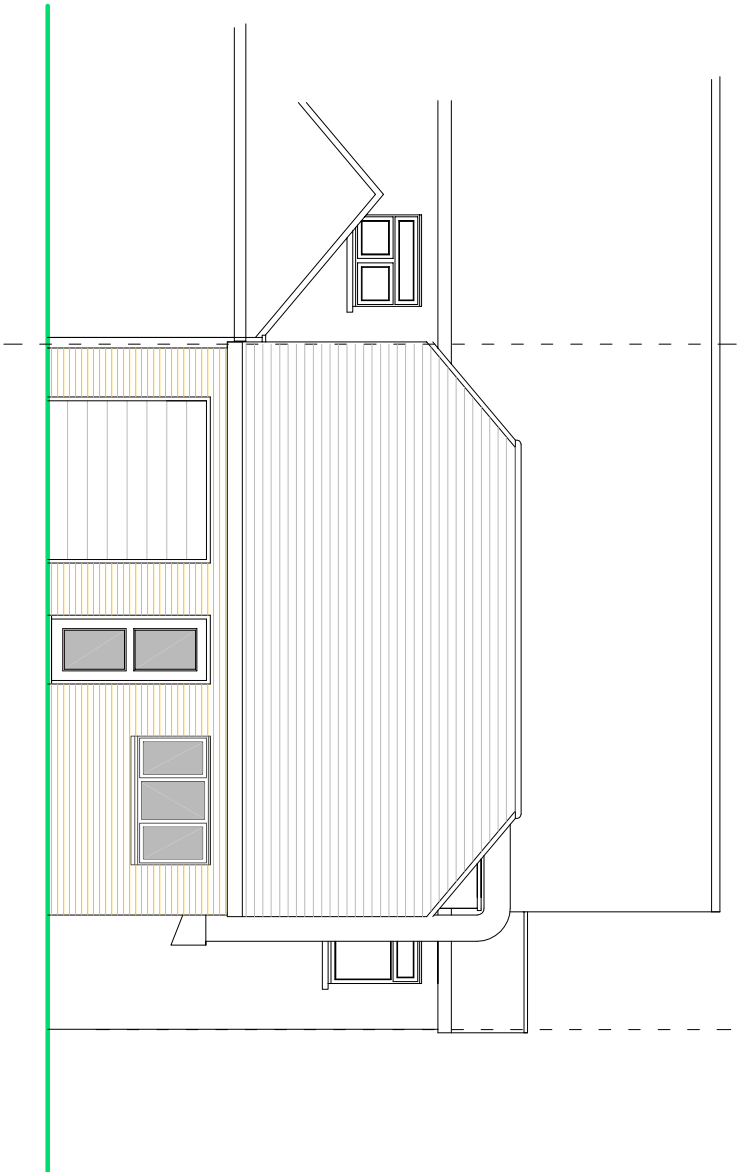

NORTH ELEVATION


NOTES

ROOF - Plain tiled pitched roof and F-felled flat roof to tie in with existing.

WALLS - Unpainted pebble dash render to match with existing to link and face brick to planning approval to workshop.

WINDOWS/DOORS - White frame PVC double glazed units to match, metal up and over door to workshop.

APPROVED ELEVATIONS

 

Scale 1:100 on A3

SUSSEX BUILDING CONSULTANCY LIMITED
R/O 15 ROYAL PARADE, NORTH BERSTED,
BOGNOR REGIS, WEST SUSSEX.

SCALE - 1/100 REV - A DATE - 10/06/2026