


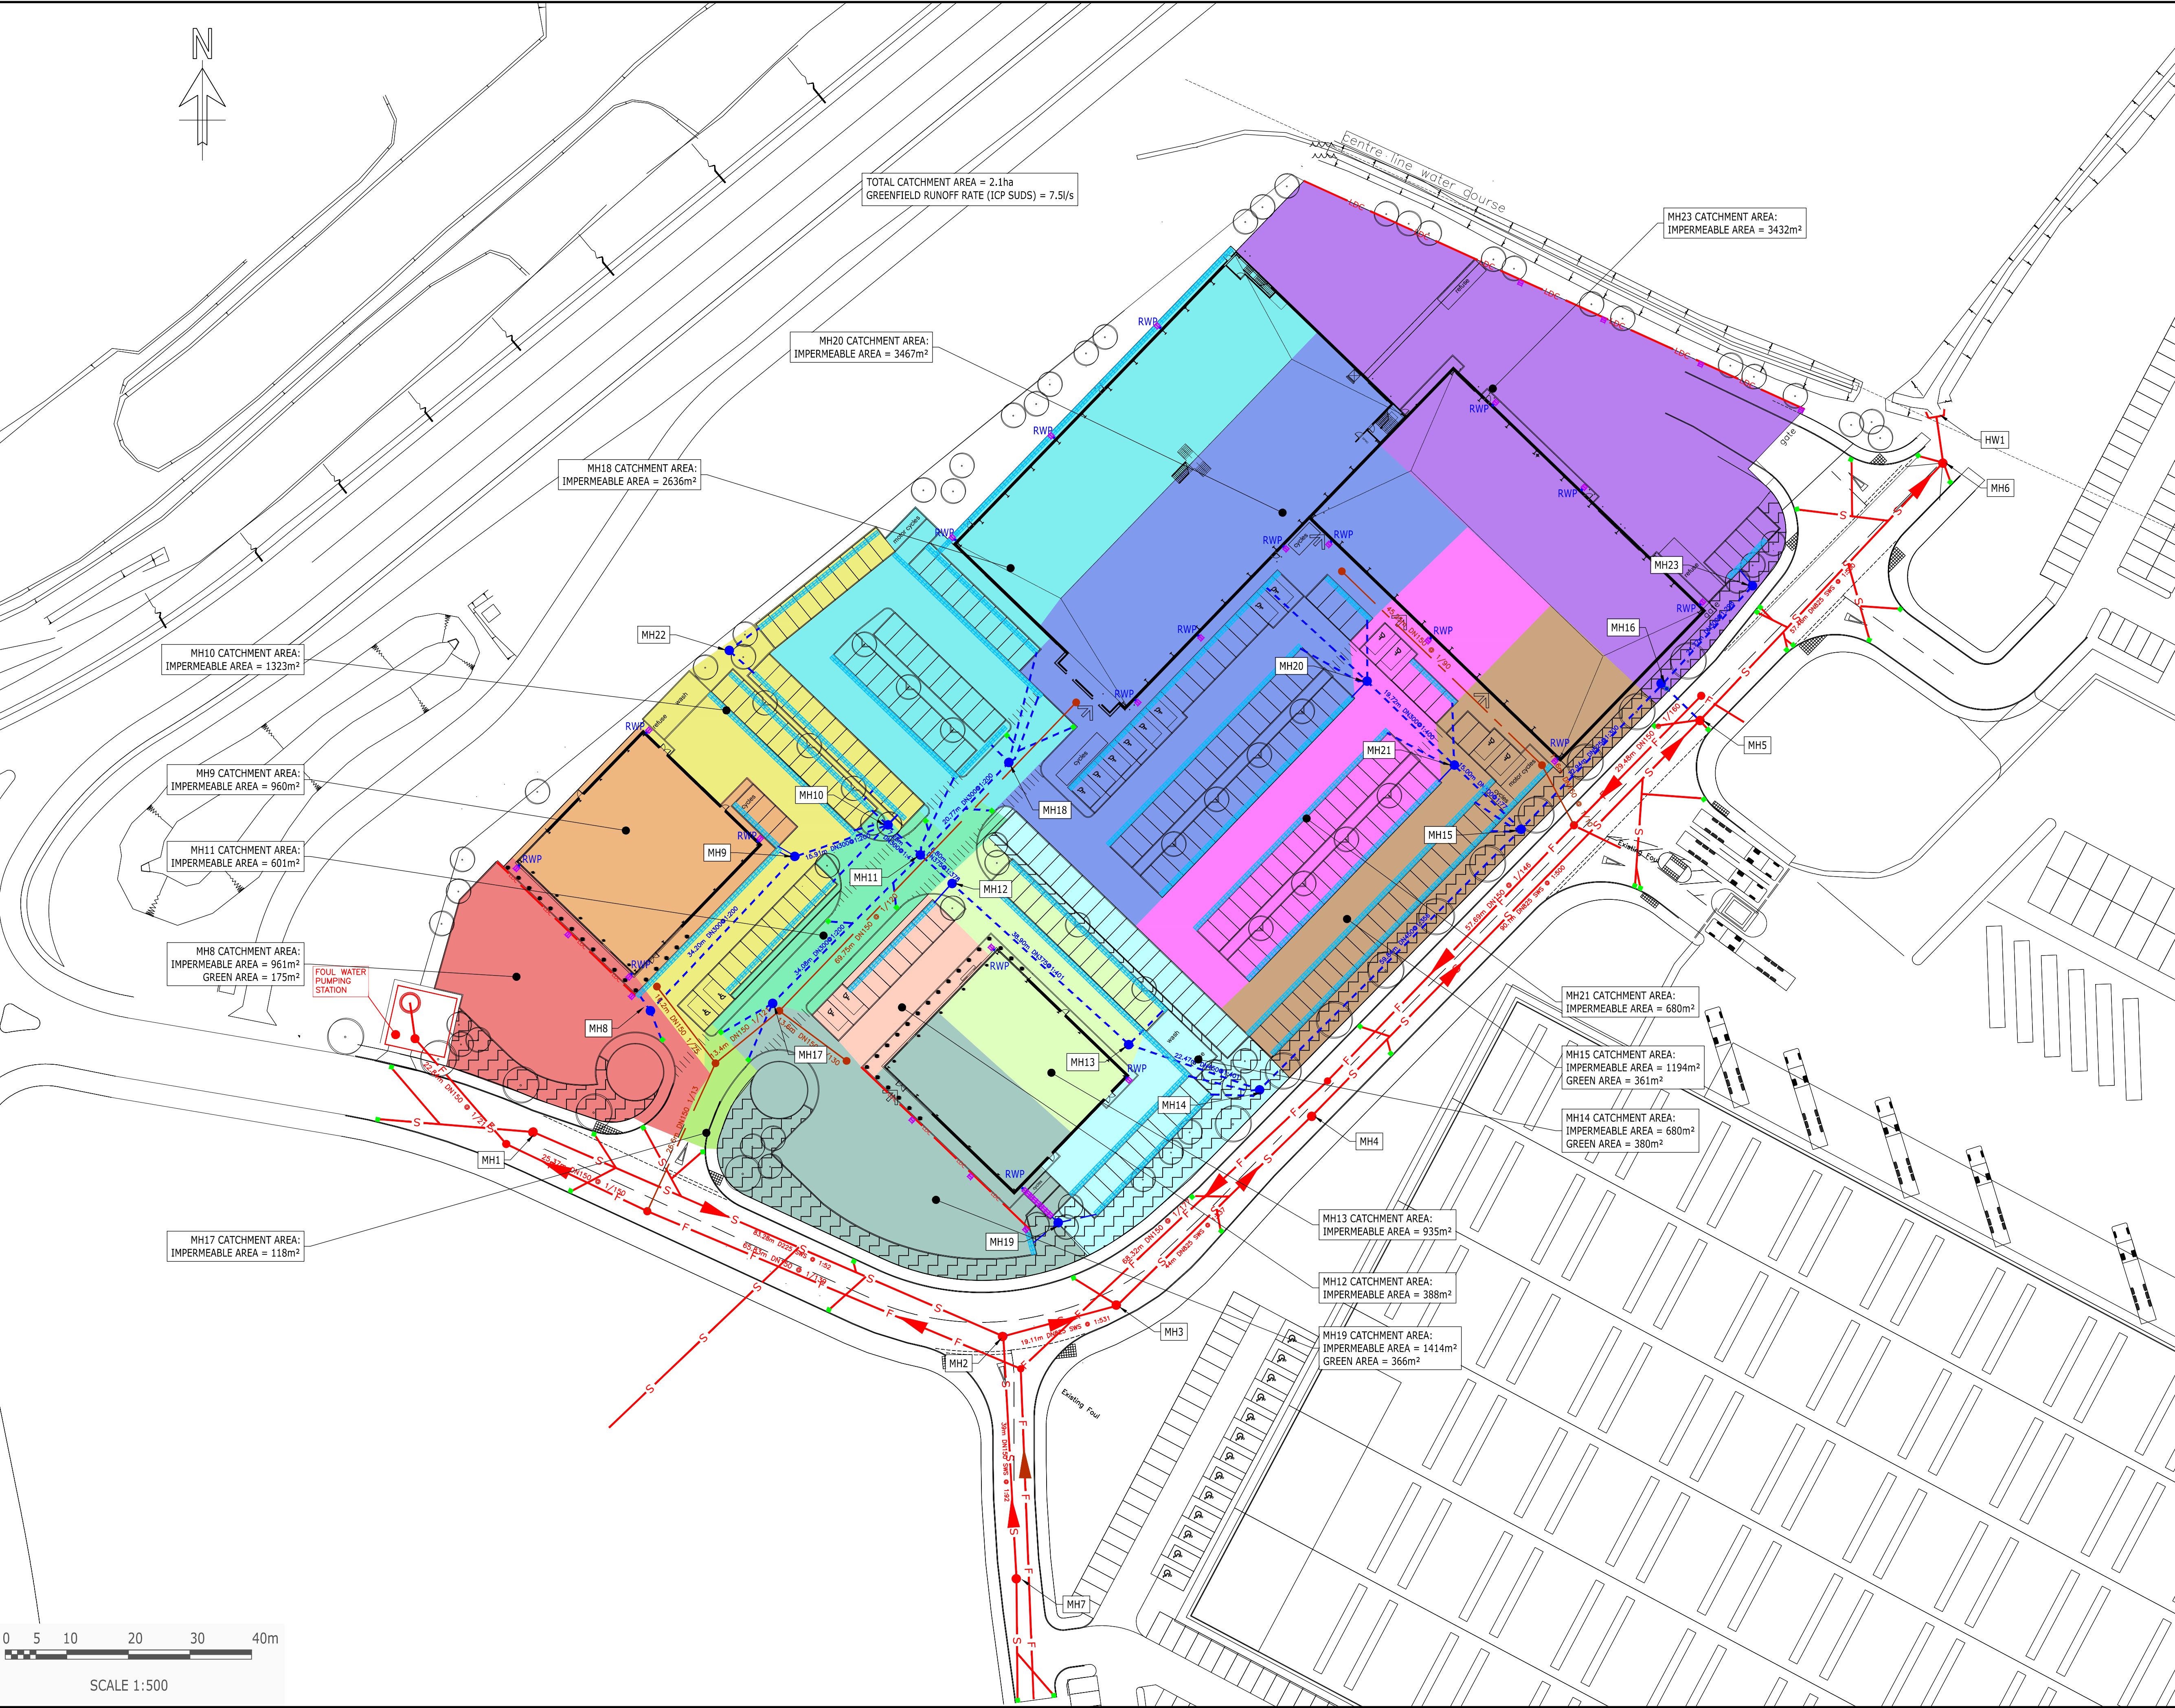

COPYRIGHT RAMBOLL UK LIMITED. ALL RIGHTS RESERVED. THIS DOCUMENT IS ISSUED FOR THE PARTY WHO COMMISSIONED IT AND FOR THE SPECIFIC PURPOSES CONNECTED WITH THE PROJECT ONLY. IT SHOULD NOT BE RELIED UPON BY ANY OTHER PARTY OR USED FOR ANY OTHER PURPOSE. RAMBOLL ACCEPTS NO RESPONSIBILITY OR LIABILITY WHICH MAY ARISE FROM RELIANCE OR USE OF THIS DOCUMENT OR THE DATA CONTAINED HEREIN BY ANY OTHER PARTY OR FOR ANY OTHER PURPOSE.

- NOTES
- DO NOT SCALE FROM THIS DRAWING.
 - ALL DIMENSIONS ARE METRES UNLESS OTHERWISE STATED.
 - ALL LEVELS ARE IN METRES ABOVE ORDNANCE DATUM UNLESS OTHERWISE STATED.
 - THIS DRAWING IS TO BE READ IN CONJUNCTION WITH ALL RELEVANT ARCHITECTS AND ENGINEERS DRAWINGS AND SPECIFICATIONS.
 - REFER TO DRAINAGE LAYOUT DRAWING: RAM-0500-01A-DR-CR-10001
 - PAVEMENT AND ROOF ASSUMED TO BE 100% IMPERMEABLE AND GREEN AREAS ASSUMED TO BE 30% PERMEABLE.

KEY:

	GREEN AREA (30% CATCHMENT)
	MH8 CATCHMENT AREA
	MH9 CATCHMENT AREA
	MH10 CATCHMENT AREA
	MH11 CATCHMENT AREA
	MH12 CATCHMENT AREA
	MH13 CATCHMENT AREA
	MH14 CATCHMENT AREA
	MH15 CATCHMENT AREA
	MH18 CATCHMENT AREA
	MH19 CATCHMENT AREA
	MH20 CATCHMENT AREA
	MH21 CATCHMENT AREA
	MH23 CATCHMENT AREA

P02	PRELIMINARY	07/08 2019	CL	MRD
P01	PRELIMINARY	05/07 2019	CL	MRD
Rev	Description	Date	By	App

PRELIMINARY

OLDLANDS FARM
BOGNOR REGIS

tel 023 8081 7500 fax 023 8081 7600 southampton@ramboll.co.uk
www.ramboll.co.uk

PHASE 1A
DRAINAGE CATCHMENT LAYOUT

Project No:	Scale (@A1):	Drawn:	Date:
1620003993	1:500	CL	JUL.19
Drawing No:	Rev:		
RAM-0500-01A-DR-CR-10002	P02		