



Rev.	Date	Note	Author	Checked
-	dd/mm/yy	Note	XXX	XXX

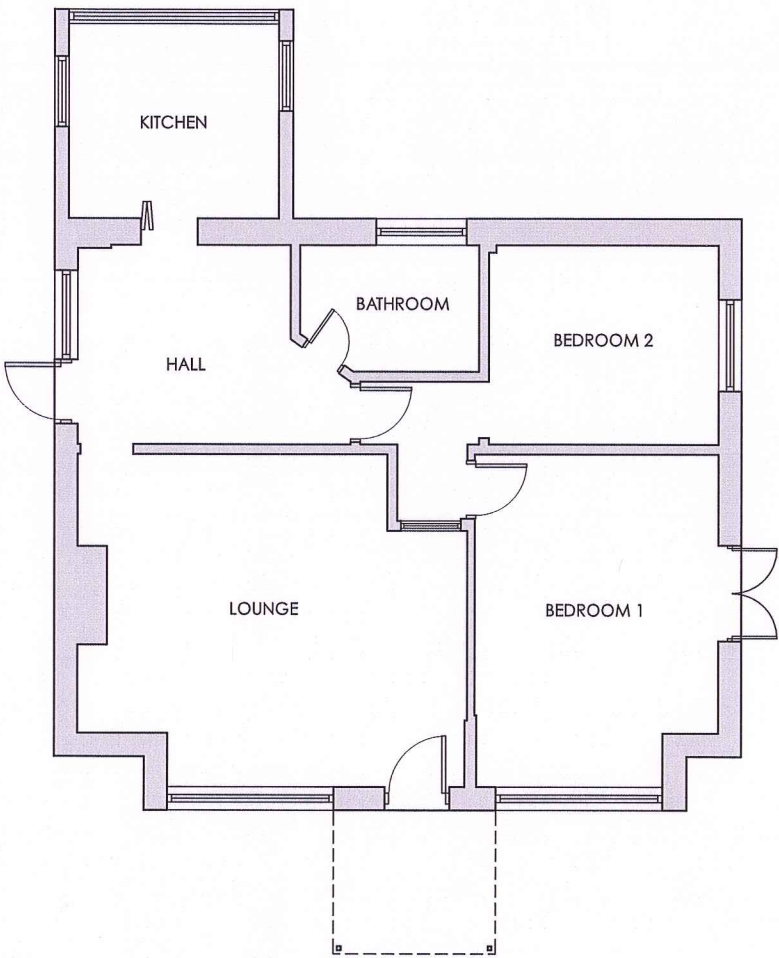


EXISTING GROUND FLOOR PLAN
SCALE 1:100

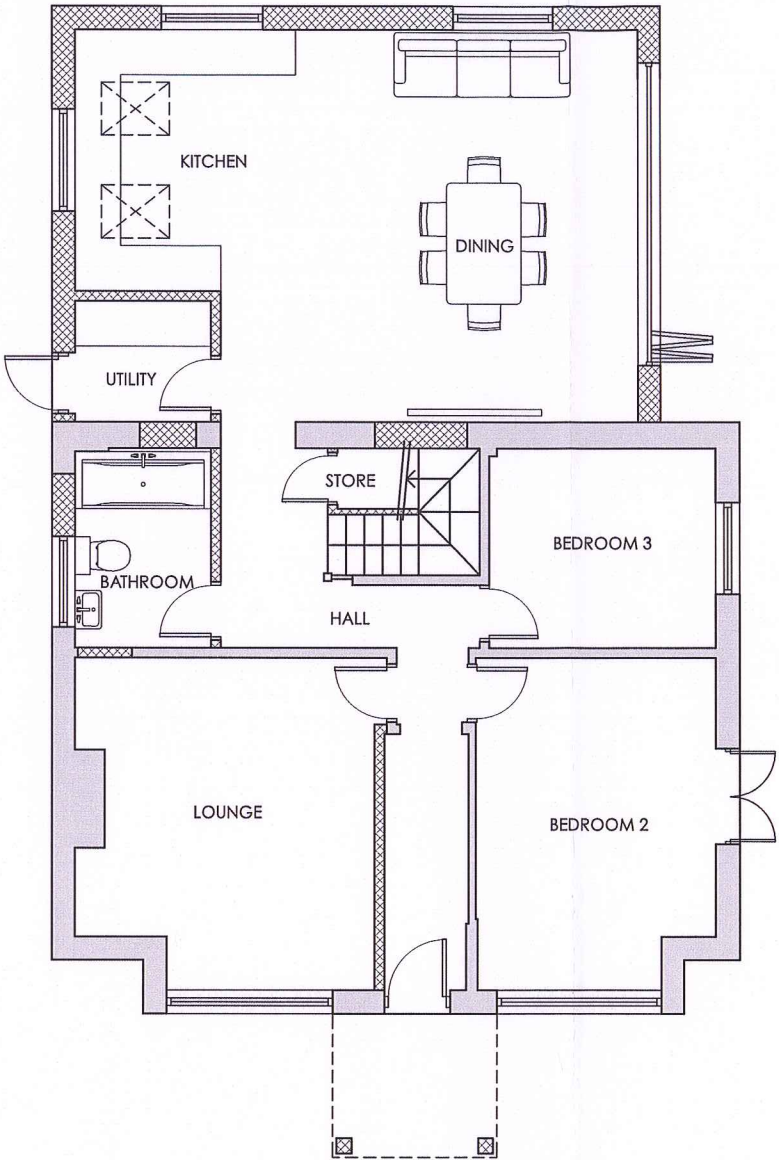

PROPOSED GROUND FLOOR PLAN
SCALE 1:100

KEY

- Proposed new walls / partitions
- Existing walls / partitions

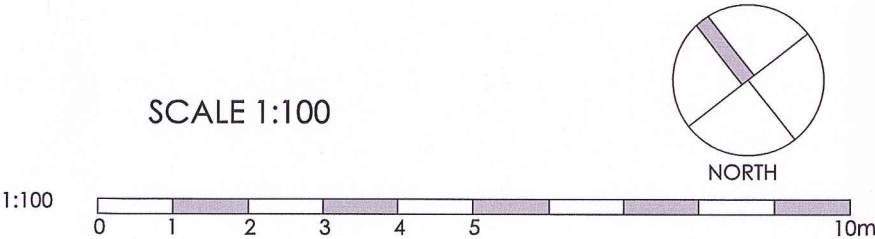

Project	REAR & SIDE EXTENSION 266 CHICHESTER ROAD BOGNOR REGIS PO21 5AX				Drawing	GROUND FLOOR PLANS			
					Job-Dwg Number	16067-PL-002	Rev.	-	
Client	MS LOUISA USSHER				JPA JAMES POTTER ASSOCIATES www.jpa.design JPA - PORTSMOUTH Suite 2, Winter Works, Rear of 119 Winter Road, Southsea, Portsmouth, PO4 8DS t. +44(0)2393 871 000				
Status	PLANNING								
Scale	1:100		Sheet Size	A3					
Author	RH	Checked	JP	Date					07/02/17