



Rev.	Date	Note	Author	Checked
A	16/03/17	Amended drawing titles	JP	RR

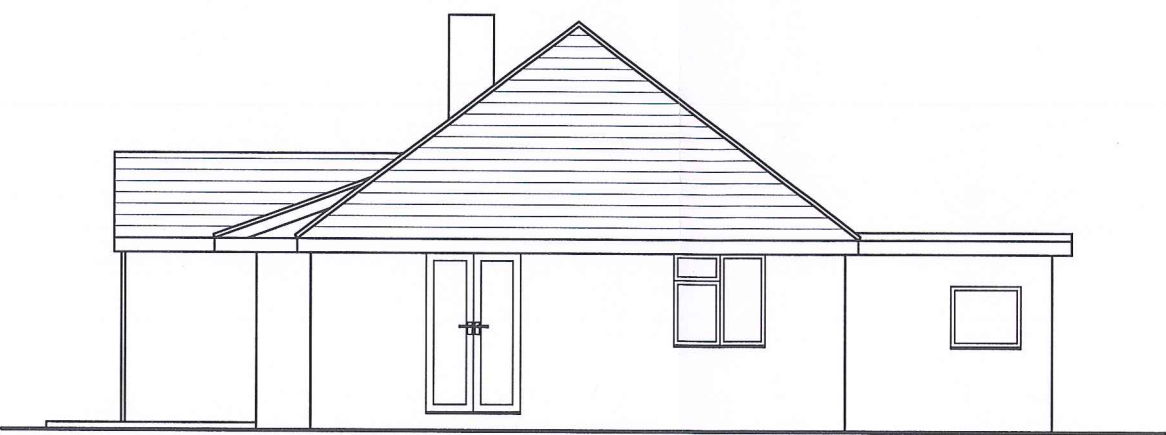

EXISTING SOUTH ELEVATION
SCALE 1:100



EXISTING EAST ELEVATION
SCALE 1:100

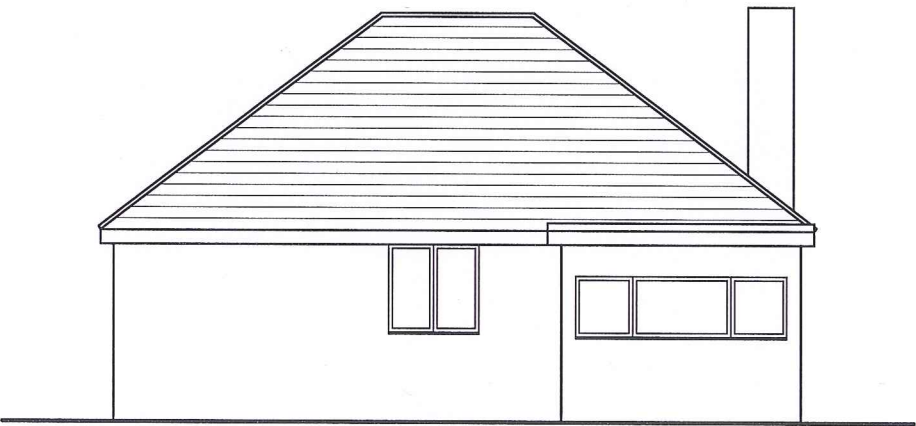


EXISTING NORTH ELEVATION
SCALE 1:100



EXISTING WEST ELEVATION
SCALE 1:100

SCALE 1:100

 

Project	REAR & SIDE EXTENSION 266 CHICHESTER ROAD BOGNOR REGIS PO21 5AX				Drawing	EXISTING ELEVATIONS		
					Job-Dwg Number	16067-PL-004	Rev.	A
Client	MS LOUISA USSHER				 JAMES POTTER ASSOCIATES www.jpa.design JPA - PORTSMOUTH Suite 2, Winter Works, Rear of 119 Winter Road, Southsea, Portsmouth, PO4 8DS t. +44(0)2393 871 000			
Status	PLANNING							
Scale	1:100		Sheet Size	A3				
Author	RH	Checked	JP	Date				

STRICT COUNCIL BE/237/H