


Rev.	Date	Note	Author	Checked
-	dd/mm/yy	Note	XXX	XXX




PROPOSED SOUTH ELEVATION
SCALE 1:100



PROPOSED EAST ELEVATION
SCALE 1:100

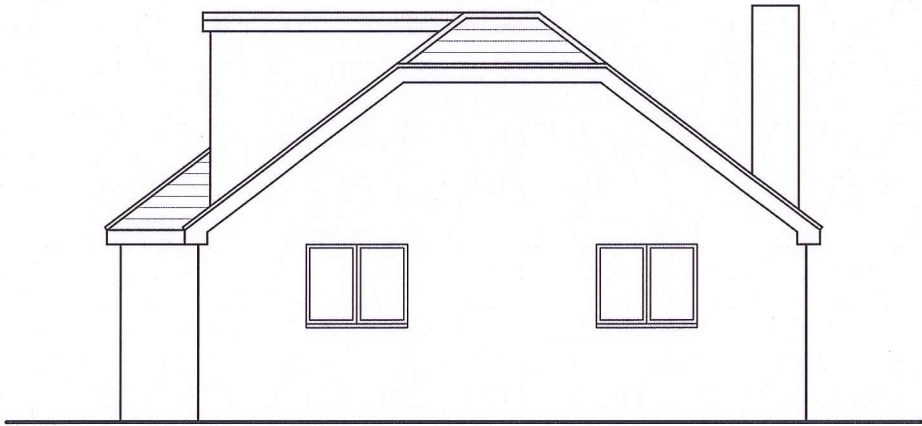


PROPOSED NORTH ELEVATION
SCALE 1:100

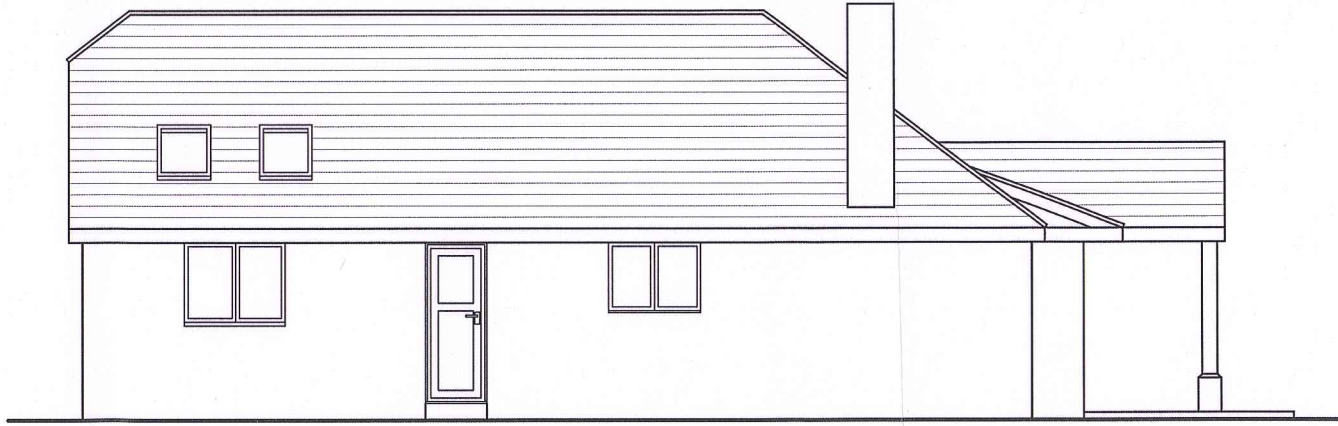

PROPOSED WEST ELEVATION
SCALE 1:100

SCALE 1:100

 

Project	REAR & SIDE EXTENSION 266 CHICHESTER ROAD BOGNOR REGIS PO21 5AX				Drawing	PROPOSED ELEVATIONS			
					Job-Dwg Number	16067-PL-005		Rev.	-
Client	MS LOUISA USSHER				 JAMES POTTER ASSOCIATES www.jpa.design JPA - PORTSMOUTH Suite 2, Winter Works, Rear of 119 Winter Road, Southsea, Portsmouth, PO4 8DS t. +44(0)2393 871 000				
Status	PLANNING								
Scale	1:100		Sheet Size A3						
Author	RH	Checked	JP	Date					