

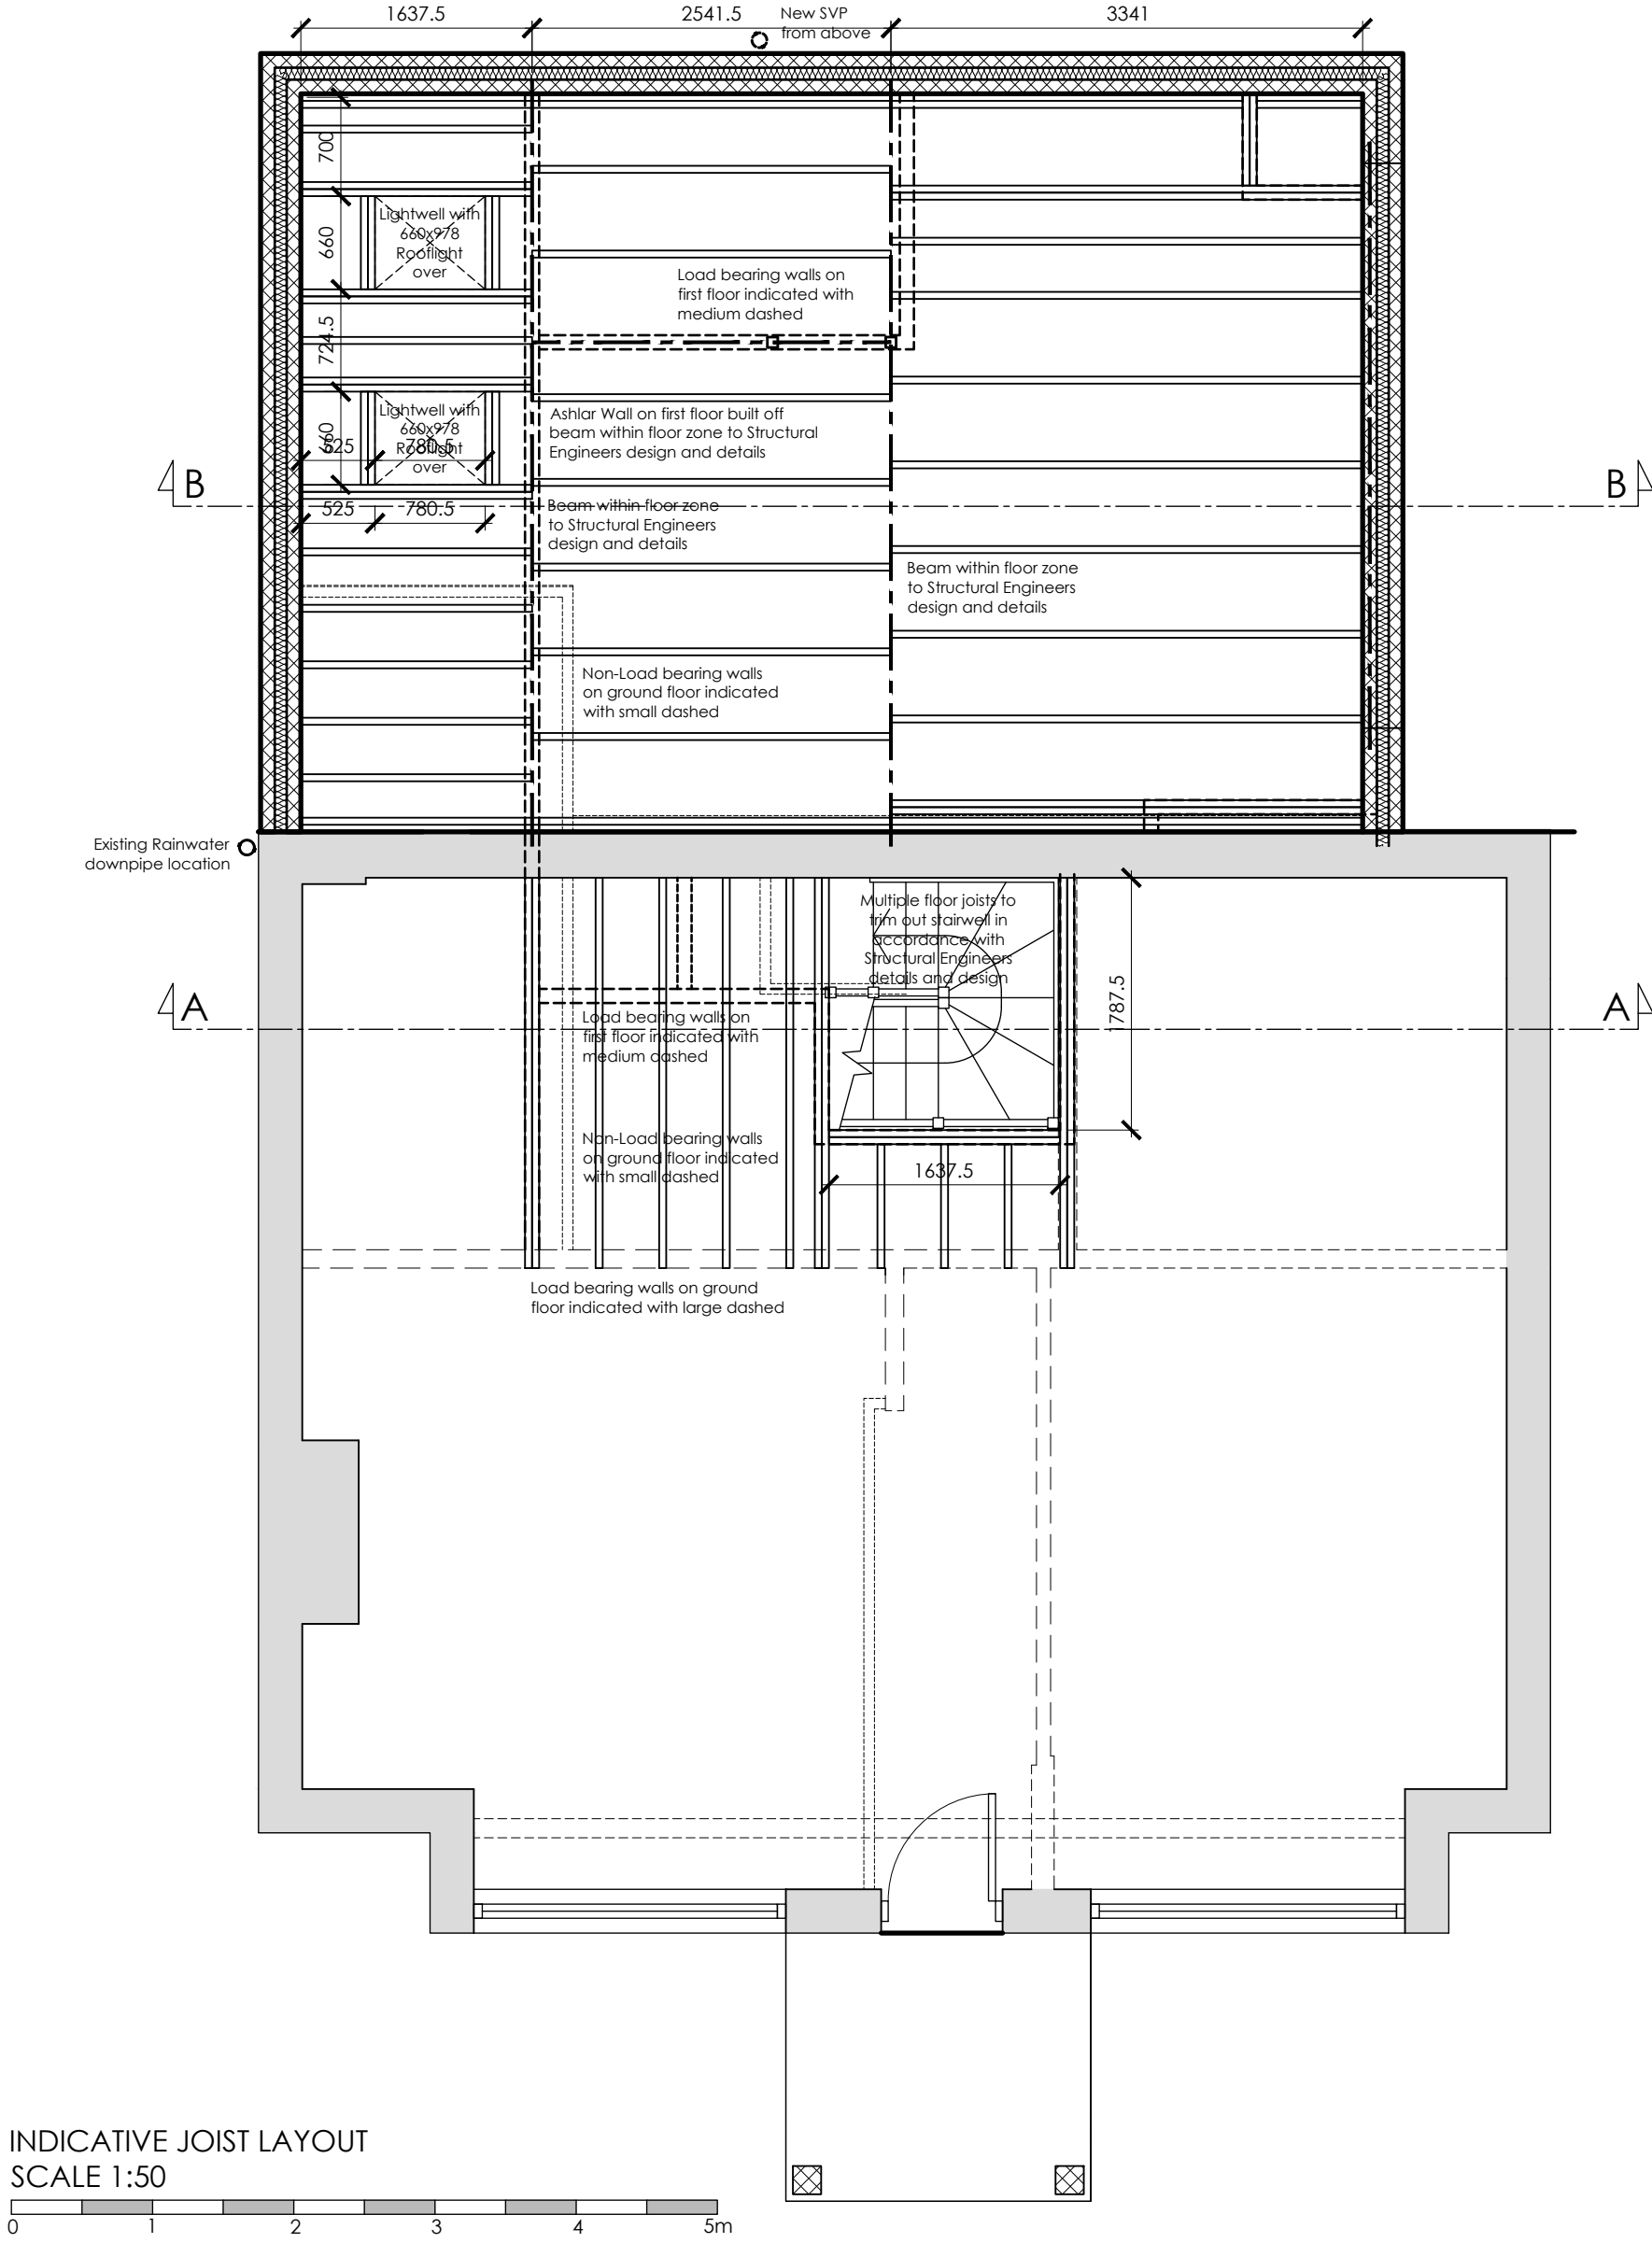
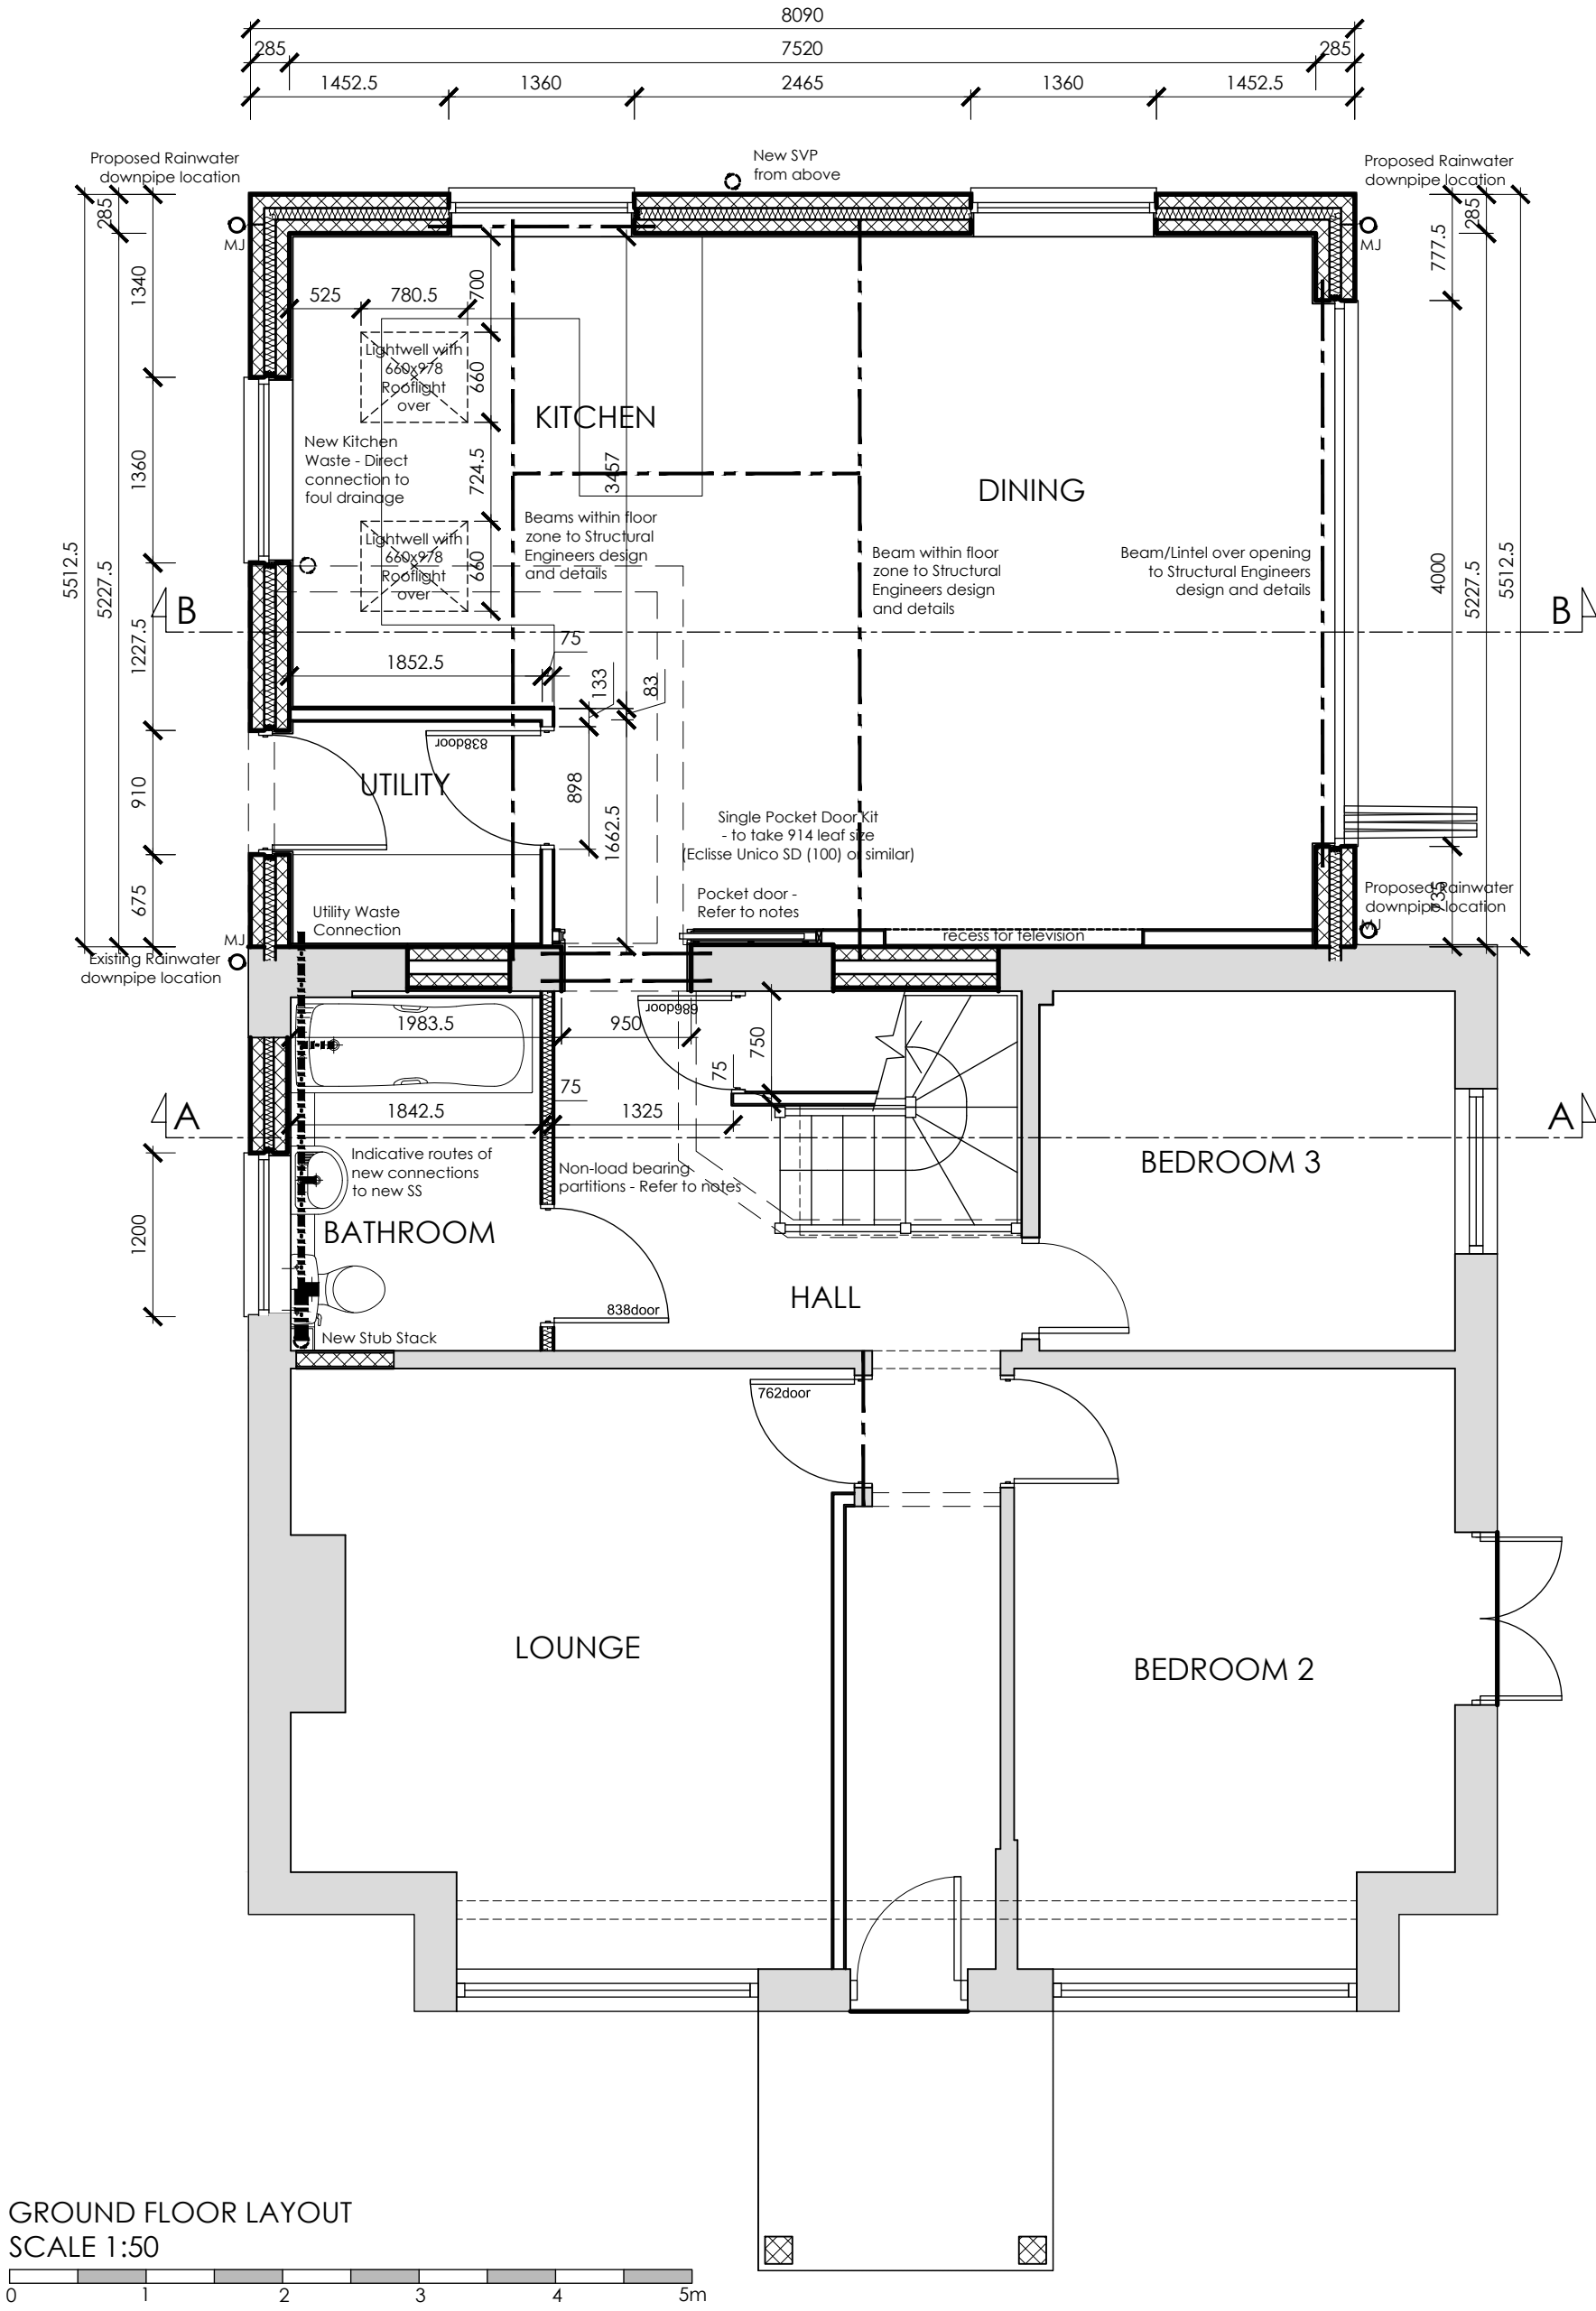


Rev.	Date	Note	Author	Checked
-	dd/mm/yy	Note	XXX	XXX

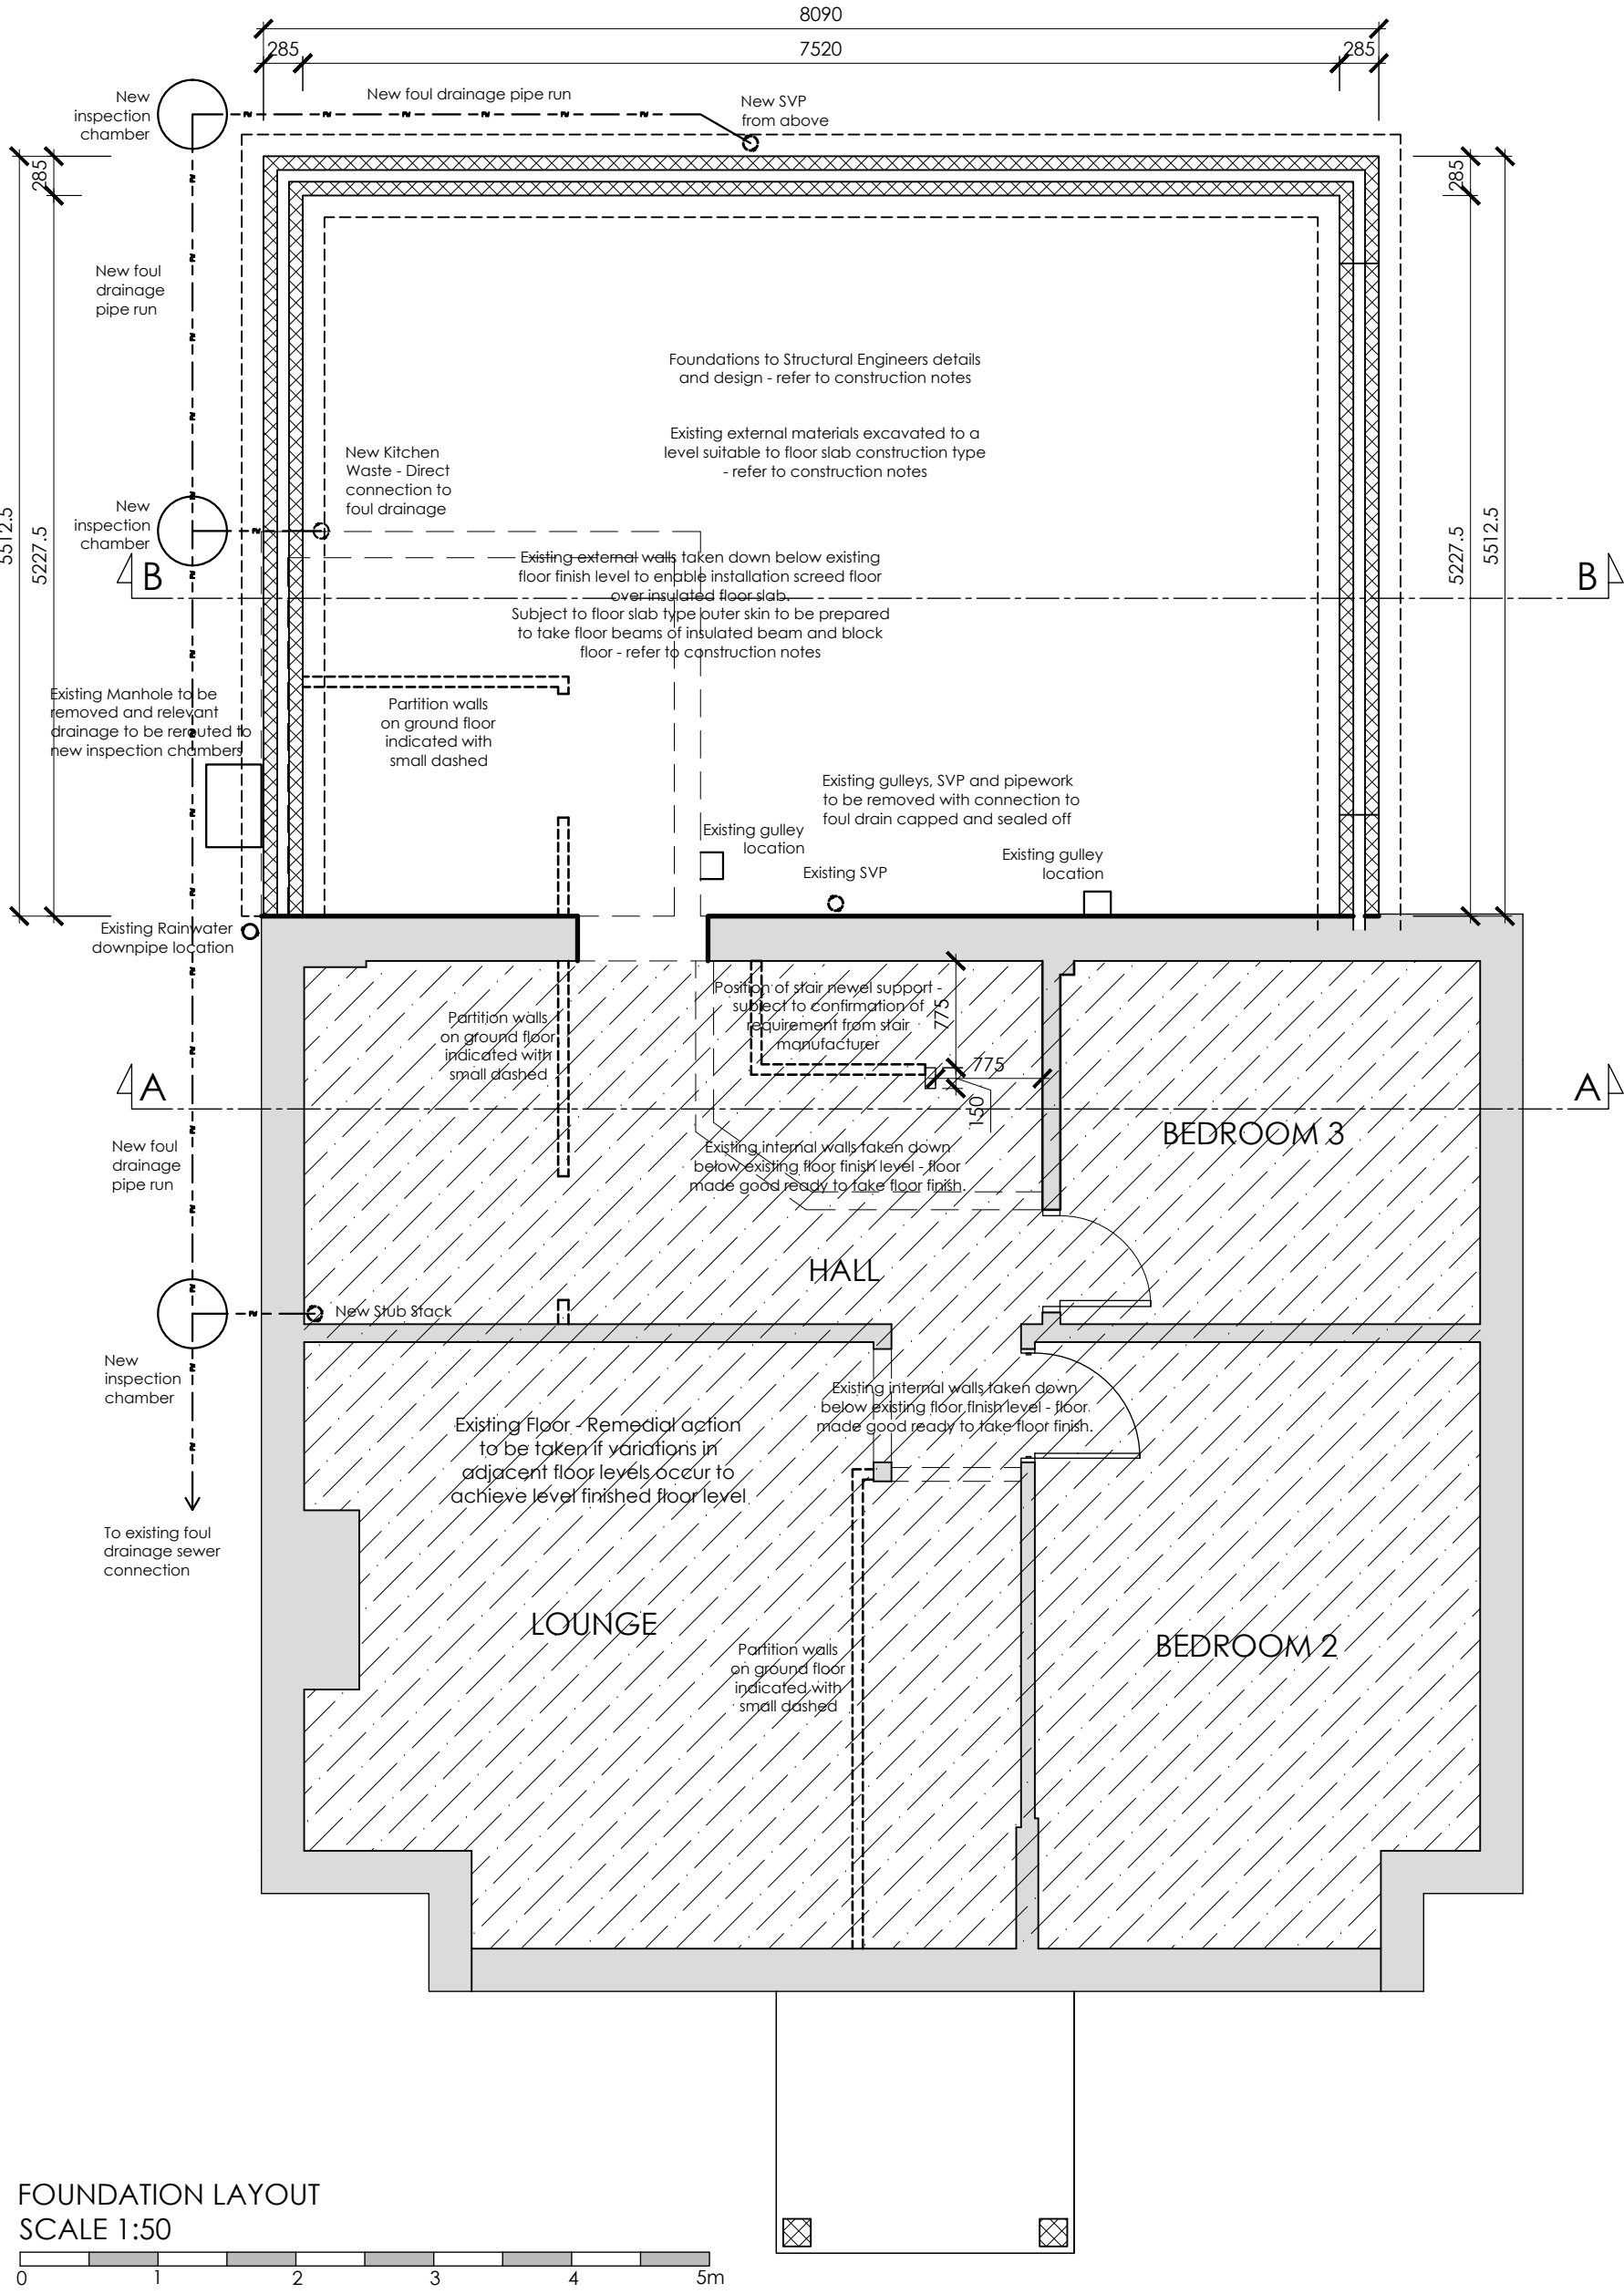


Project	REAR & SIDE EXTENSION 266 CHICHESTER ROAD BOGNOR REGIS PO21 5AX				Drawing	FOUNDATION, GROUND & JOIST LAYOUTS					
					Job-Dwg Number	16067-BR-3-01		Rev.	-		
Client	MS LOUISA USSHER				JPA JAMES POTTER ASSOCIATES www.jpa.design JPA - PORTSMOUTH Suite 1, Winter Works, Rear of 119 Winter Road Southsea, Portsmouth, PO4 8DS t. +44(0)2393 871 000						
Status	BUILDING REGULATIONS										
Scale	1:50 (1:100@A3)		Sheet Size							A1	
Author	RR	Checked	JP	Date						23/06/17	

Rev.	Date	Note	Author	Checked
-	dd/mm/yy	Note	XXX	XXX

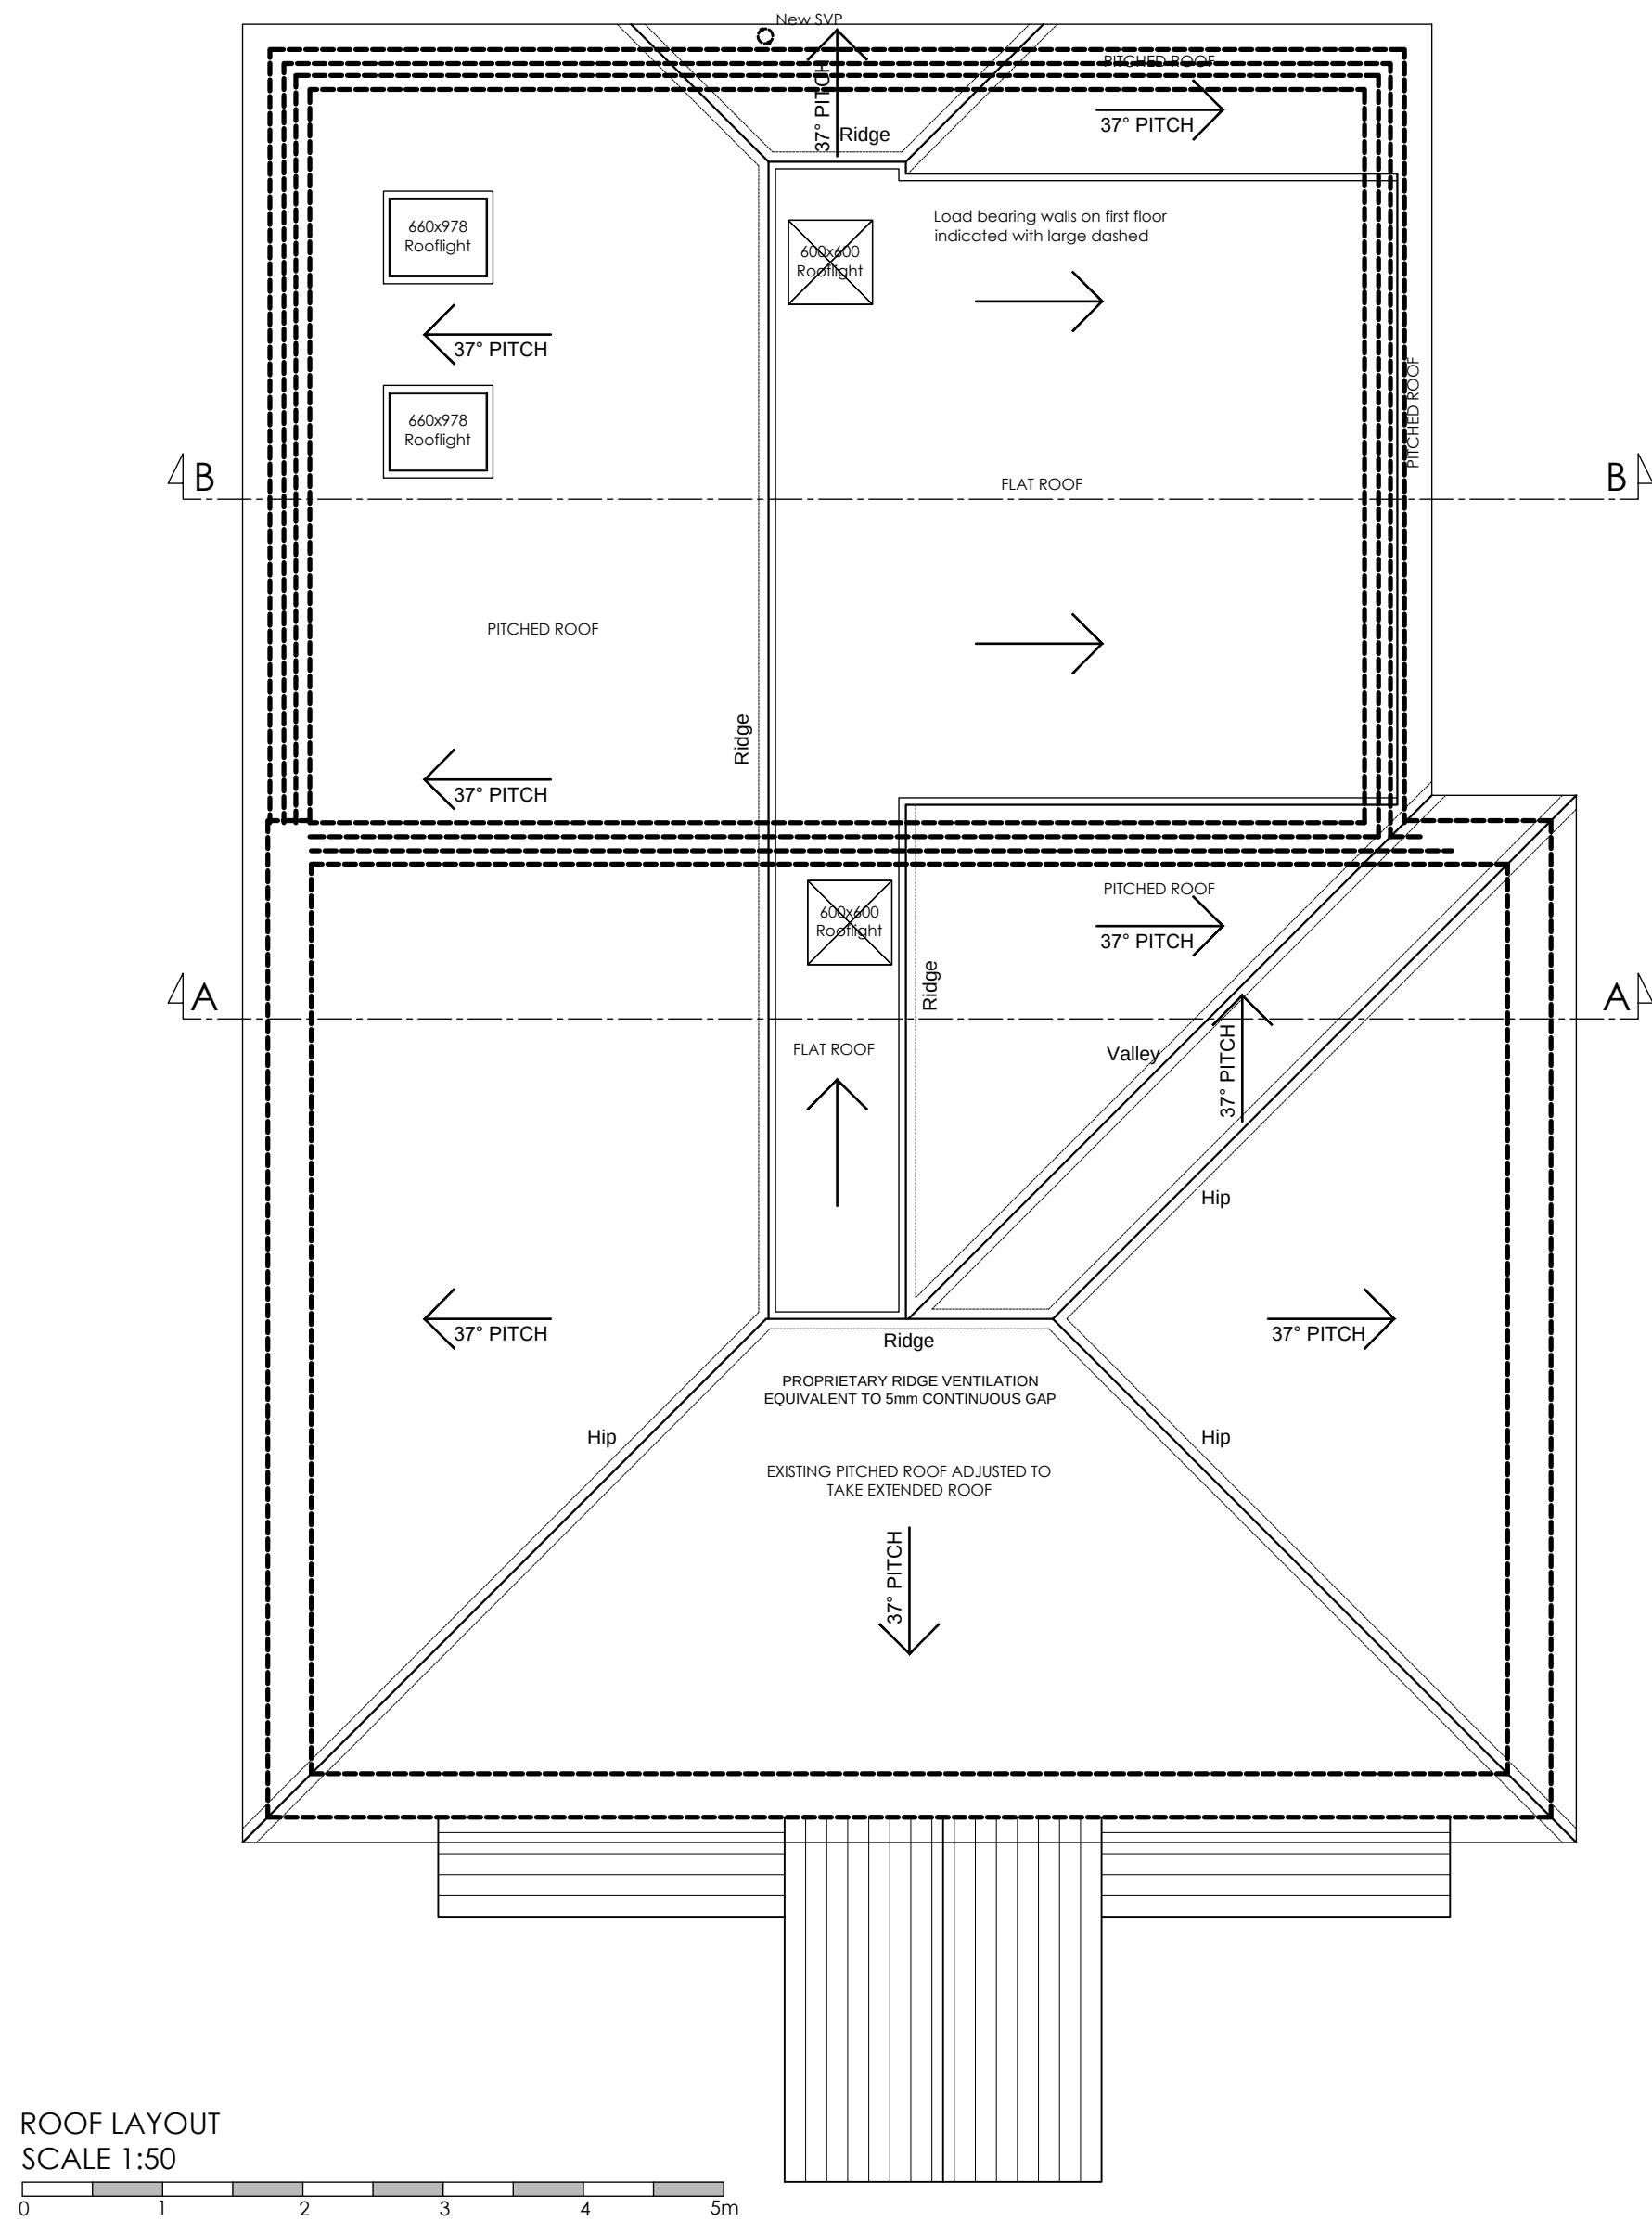


Project	REAR & SIDE EXTENSION 266 CHICHESTER ROAD BOGNOR REGIS PO21 5AX				Drawing	FIRST FLOOR, RAFTER & ROOF LAYOUTS	
					Job-Dwg Number	16067-BR-3-02	
Client	MS LOUISA USSHER				 JAMES POTTER ASSOCIATES	www.jpa.design JPA - PORTSMOUTH Suite 1, Winter Works, Rear of 119 Winter Road Southsea, Portsmouth, PO4 8BS t. +44(0)2393 871 000	
Status	BUILDING REGULATIONS						
Scale	1:50 (1:100@A3)		Sheet Size A1				
Author	RR	Checked	JP	Date			

Rev.	Date	Note	Author	Checked
-	dd/mm/yy	Note	XXX	XXX

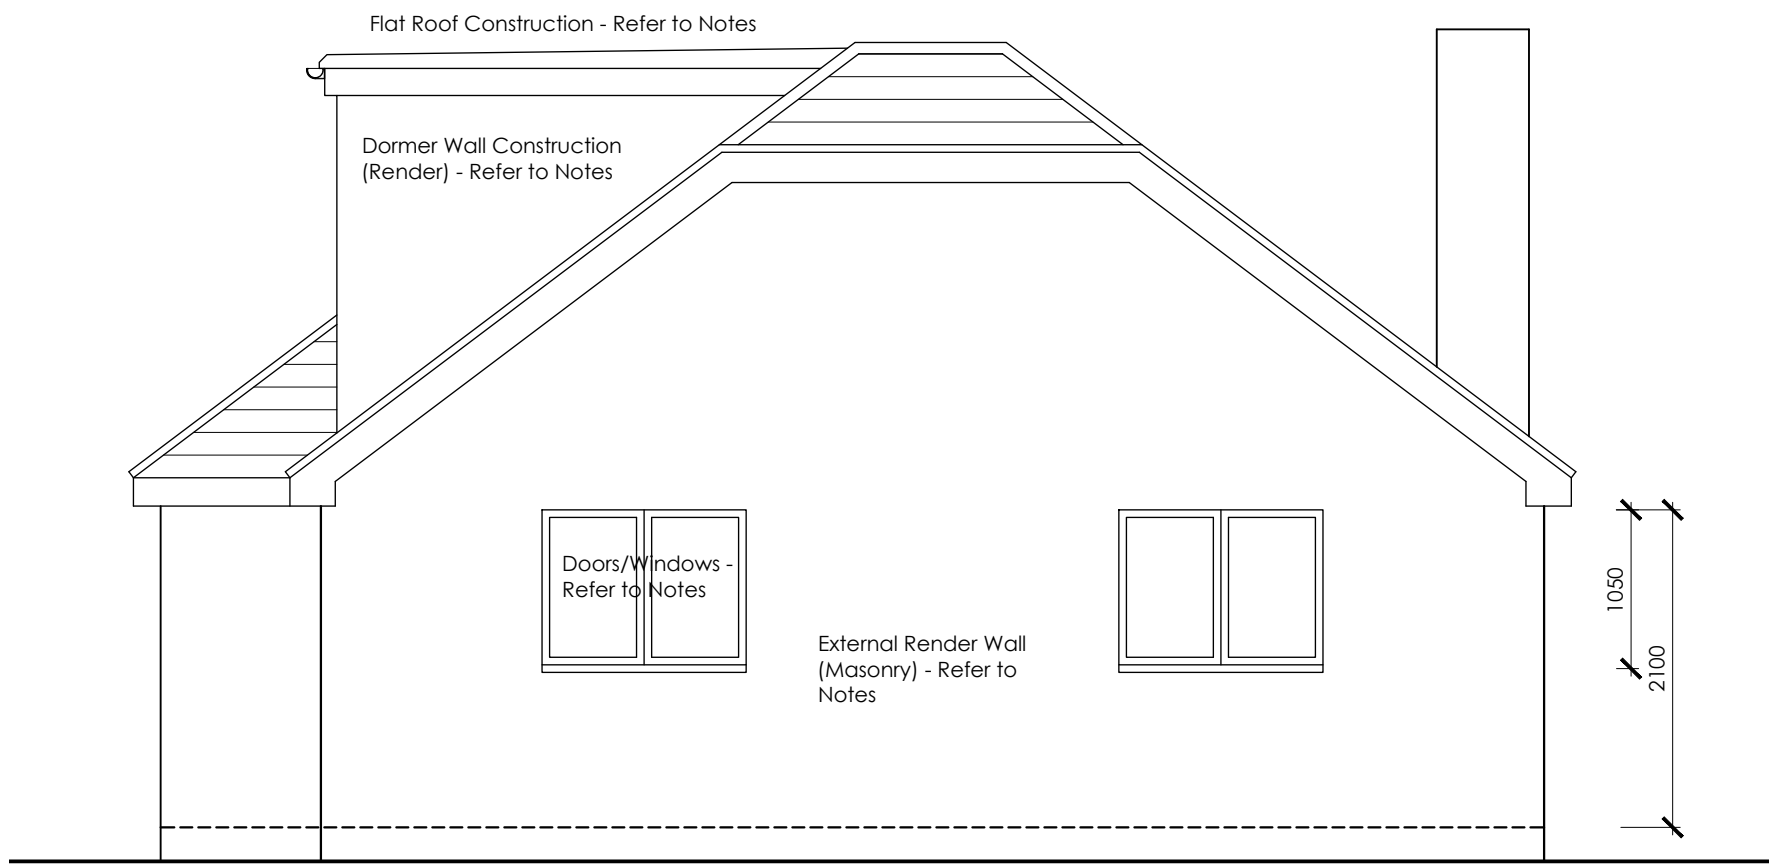


REAR ELEVATION (NORTH EAST)
SCALE 1:50

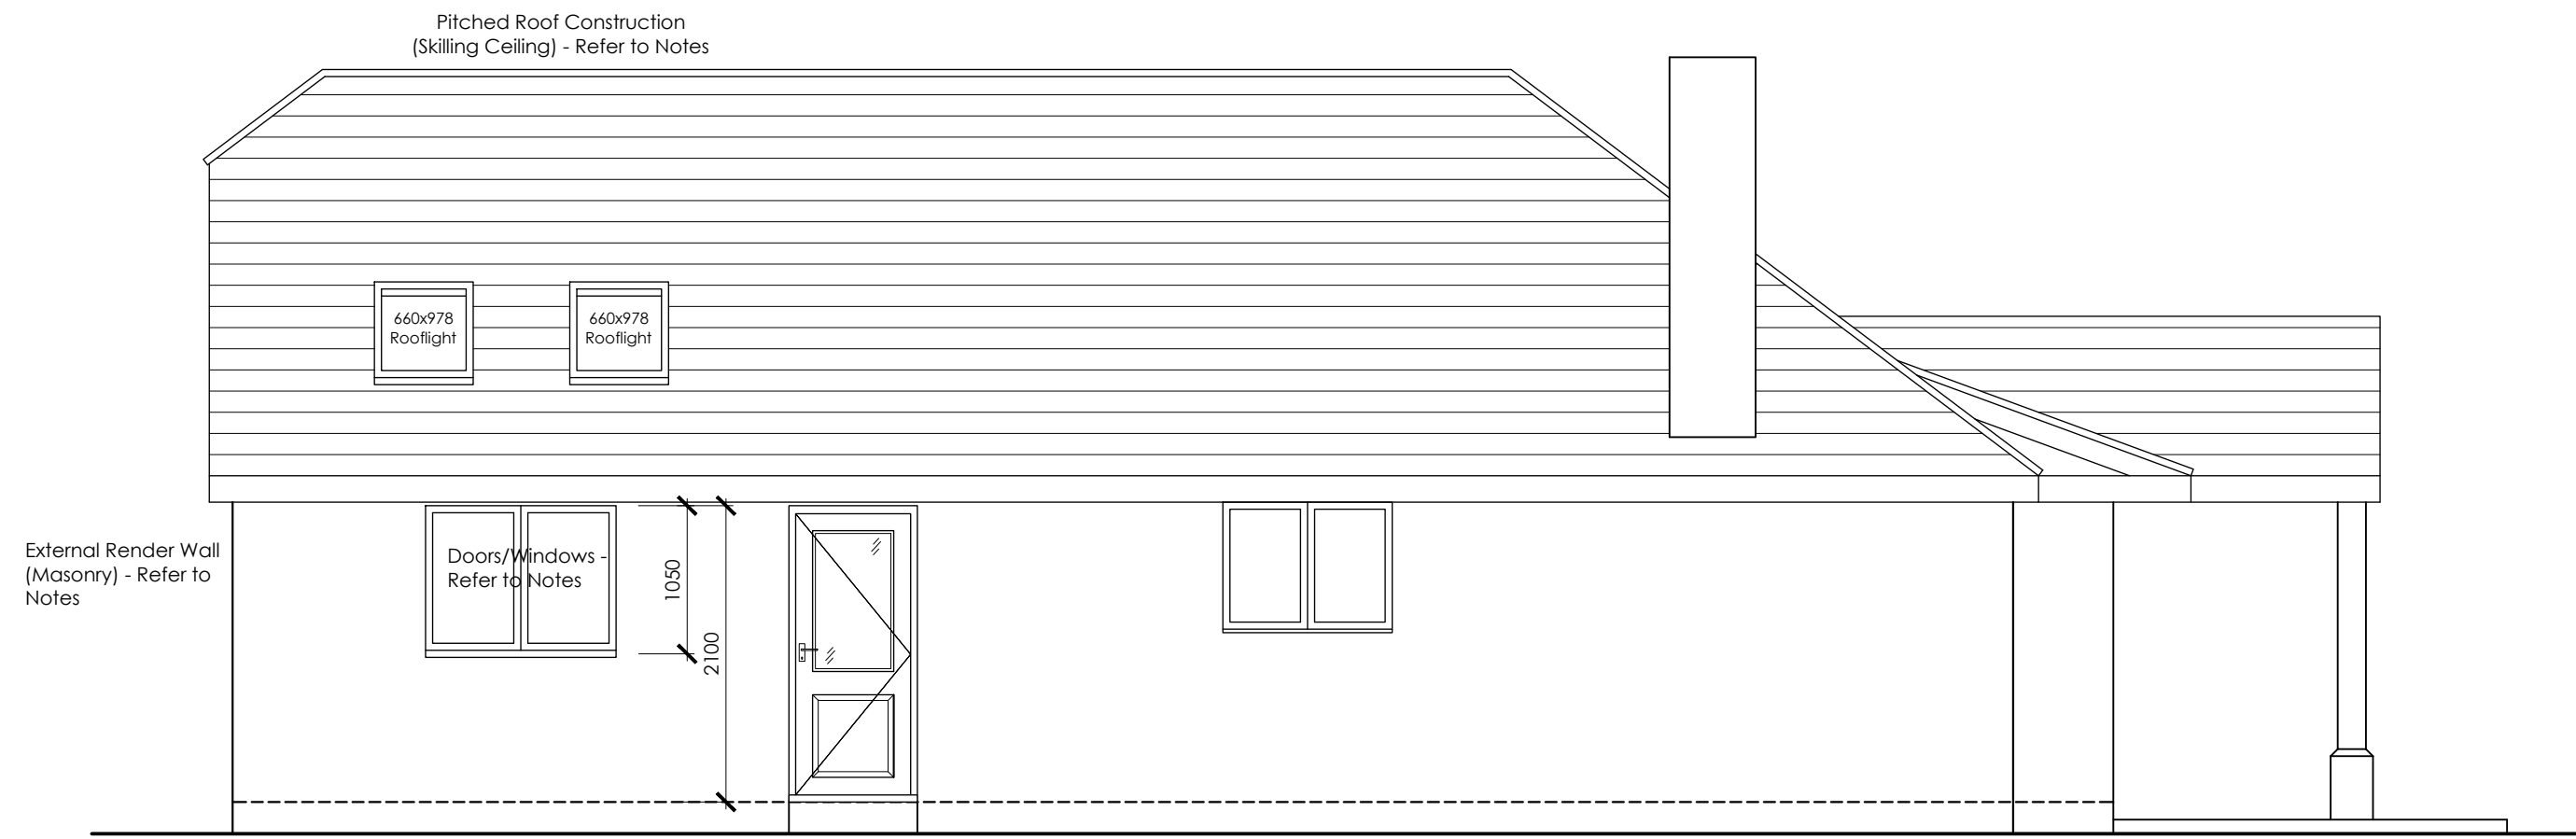


SIDE ELEVATION (NORTH WEST)
SCALE 1:50




FRONT ELEVATION (SOUTH WEST)
SCALE 1:50

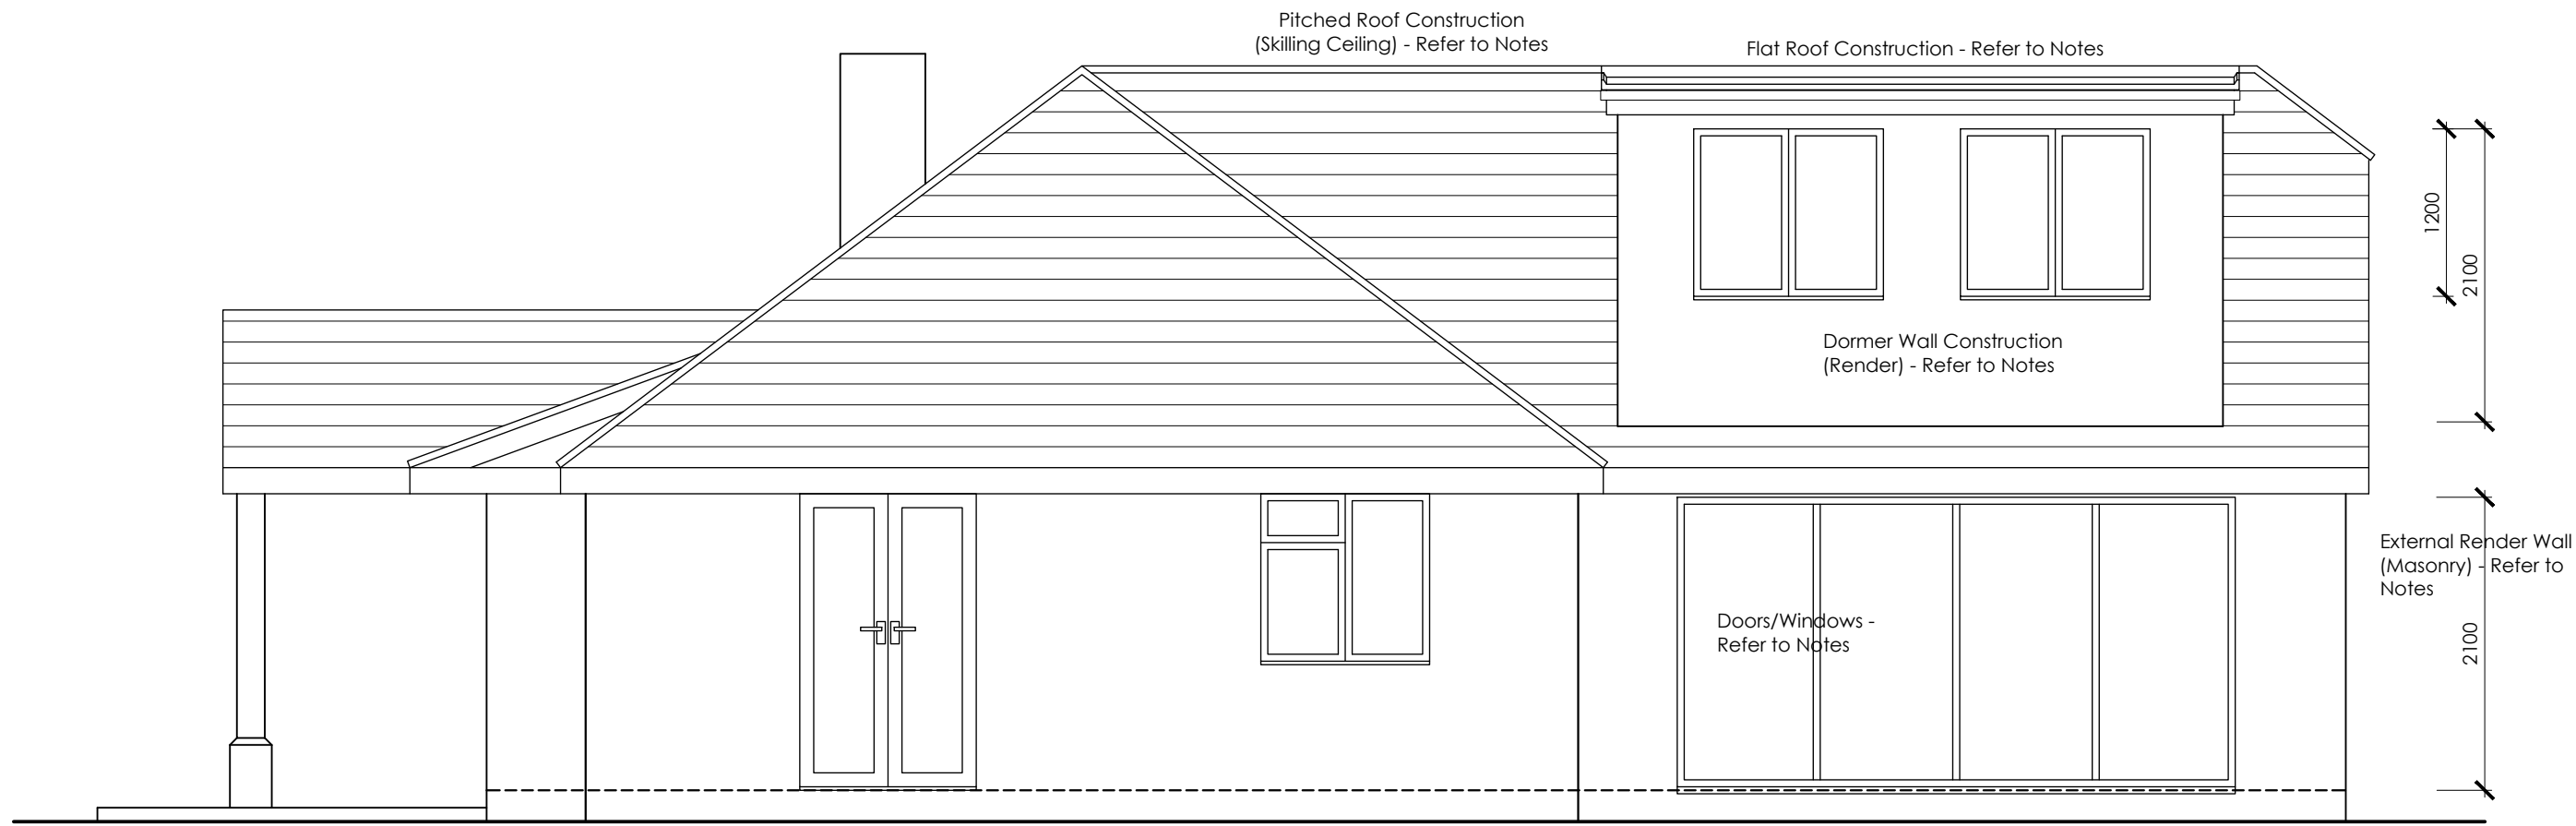

SIDE ELEVATION (SOUTH EAST)
SCALE 1:50

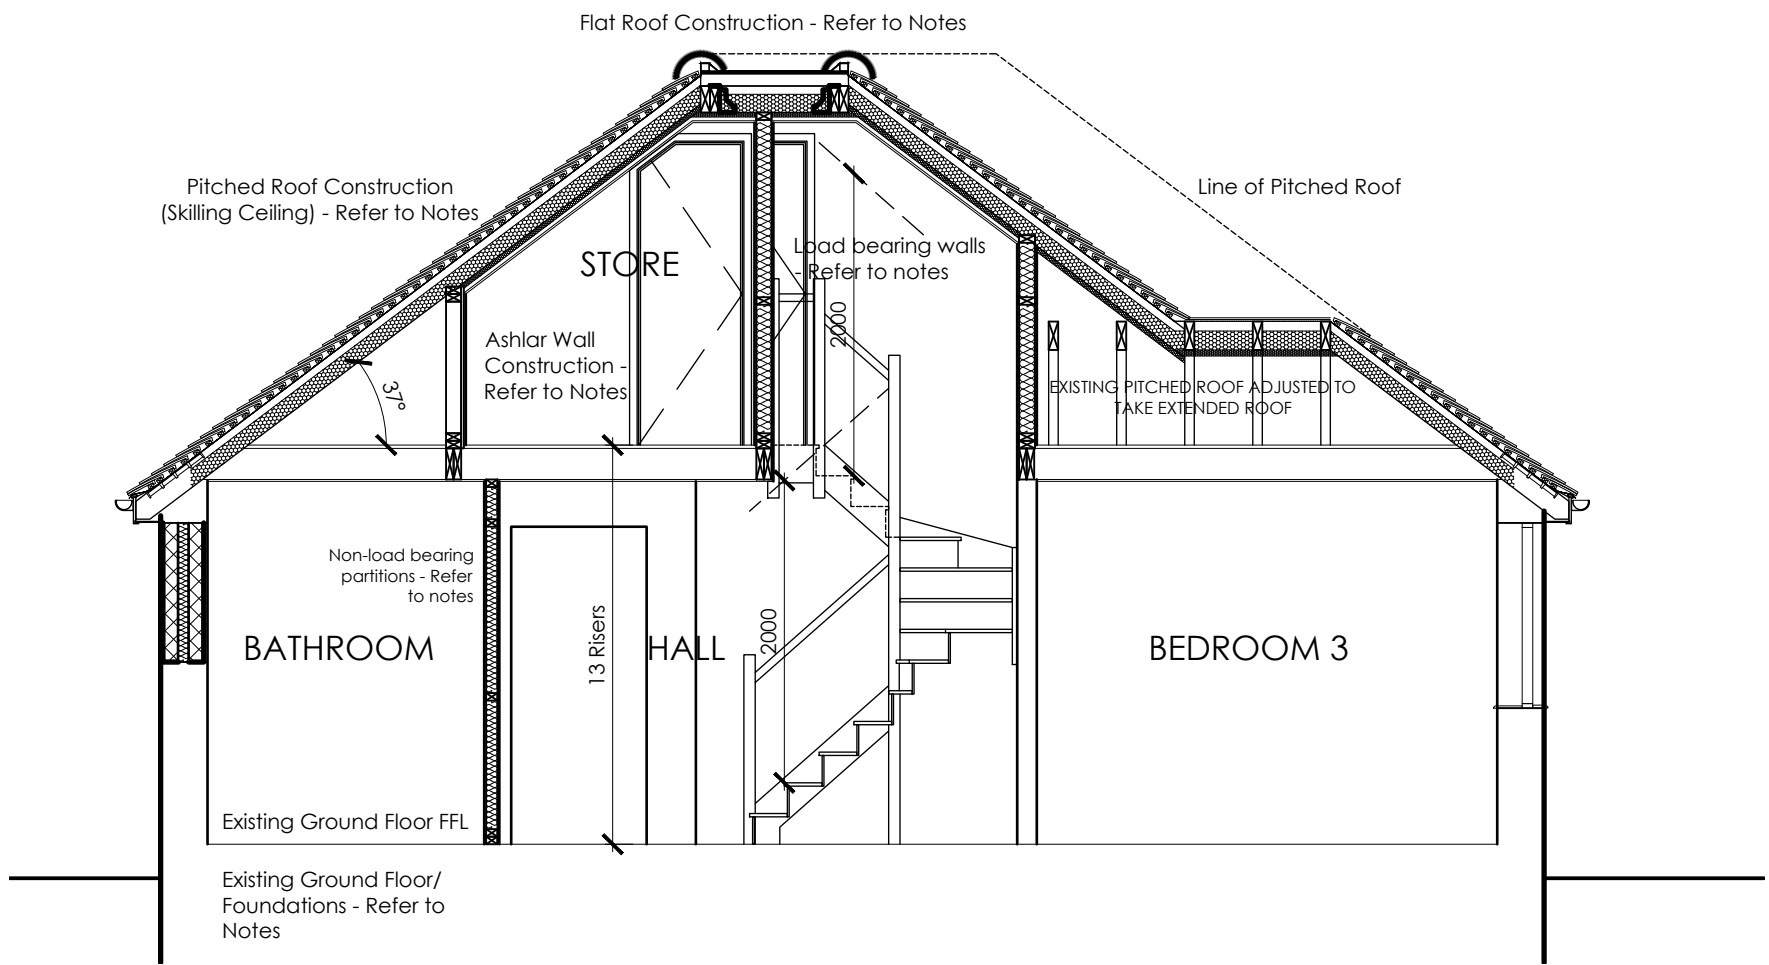

SECTION A-A
SCALE 1:50




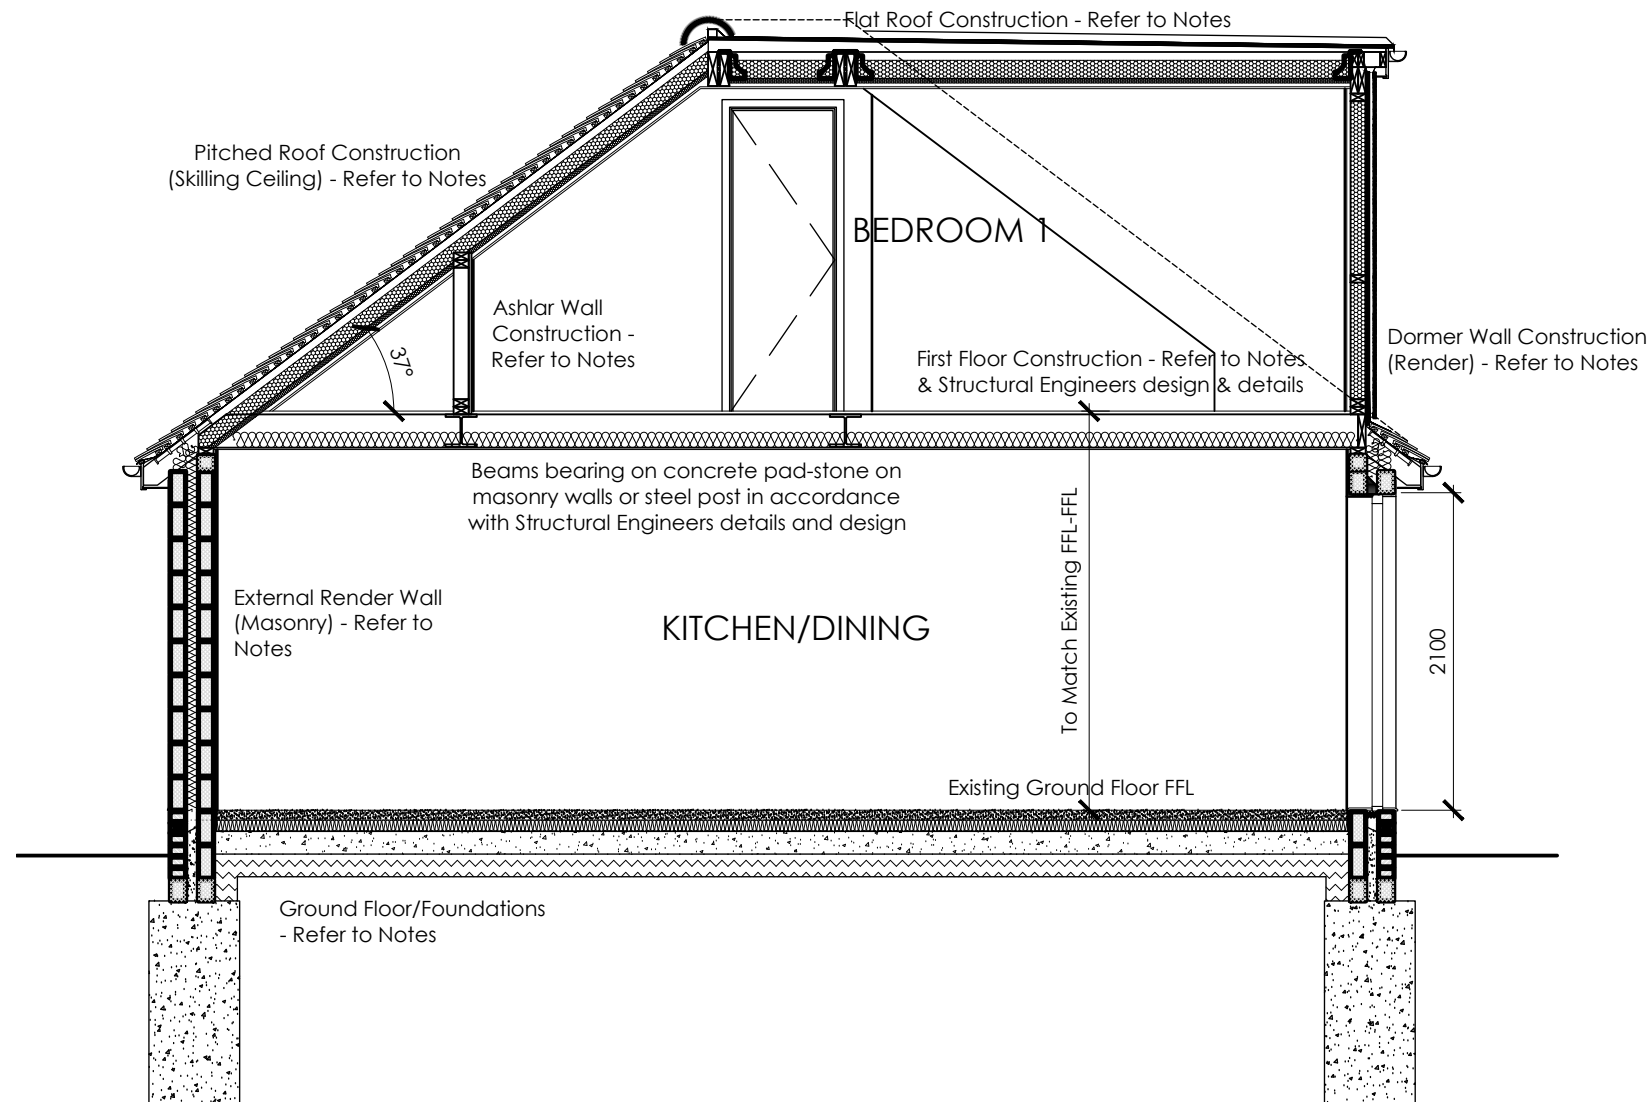


SECTION B-B
SCALE 1:50



Project	REAR & SIDE EXTENSION 266 CHICHESTER ROAD BOGNOR REGIS PO21 5AX				Drawing	FIRST FLOOR, RAFTER & ROOF LAYOUTS				
					Job-Dwg Number	16067-BR-3-02	Rev.	-		
Client	MS LOUISA USSHER				 JAMES POTTER ASSOCIATES www.jpa.design JPA - PORTSMOUTH Suite 1, Winter Works, Rear of 119 Winter Road Southsea, Portsmouth, PO4 8DS t. +44(0)2393 871 000					
Status	BUILDING REGULATIONS									
Scale	1:50 (1:100@A3)		Sheet Size						A1	
Author	RR	Checked	JP	Date					23/06/17	

Rev.	Date	Note	Author	Checked
-	dd/mm/yy	Note	XXX	XXX

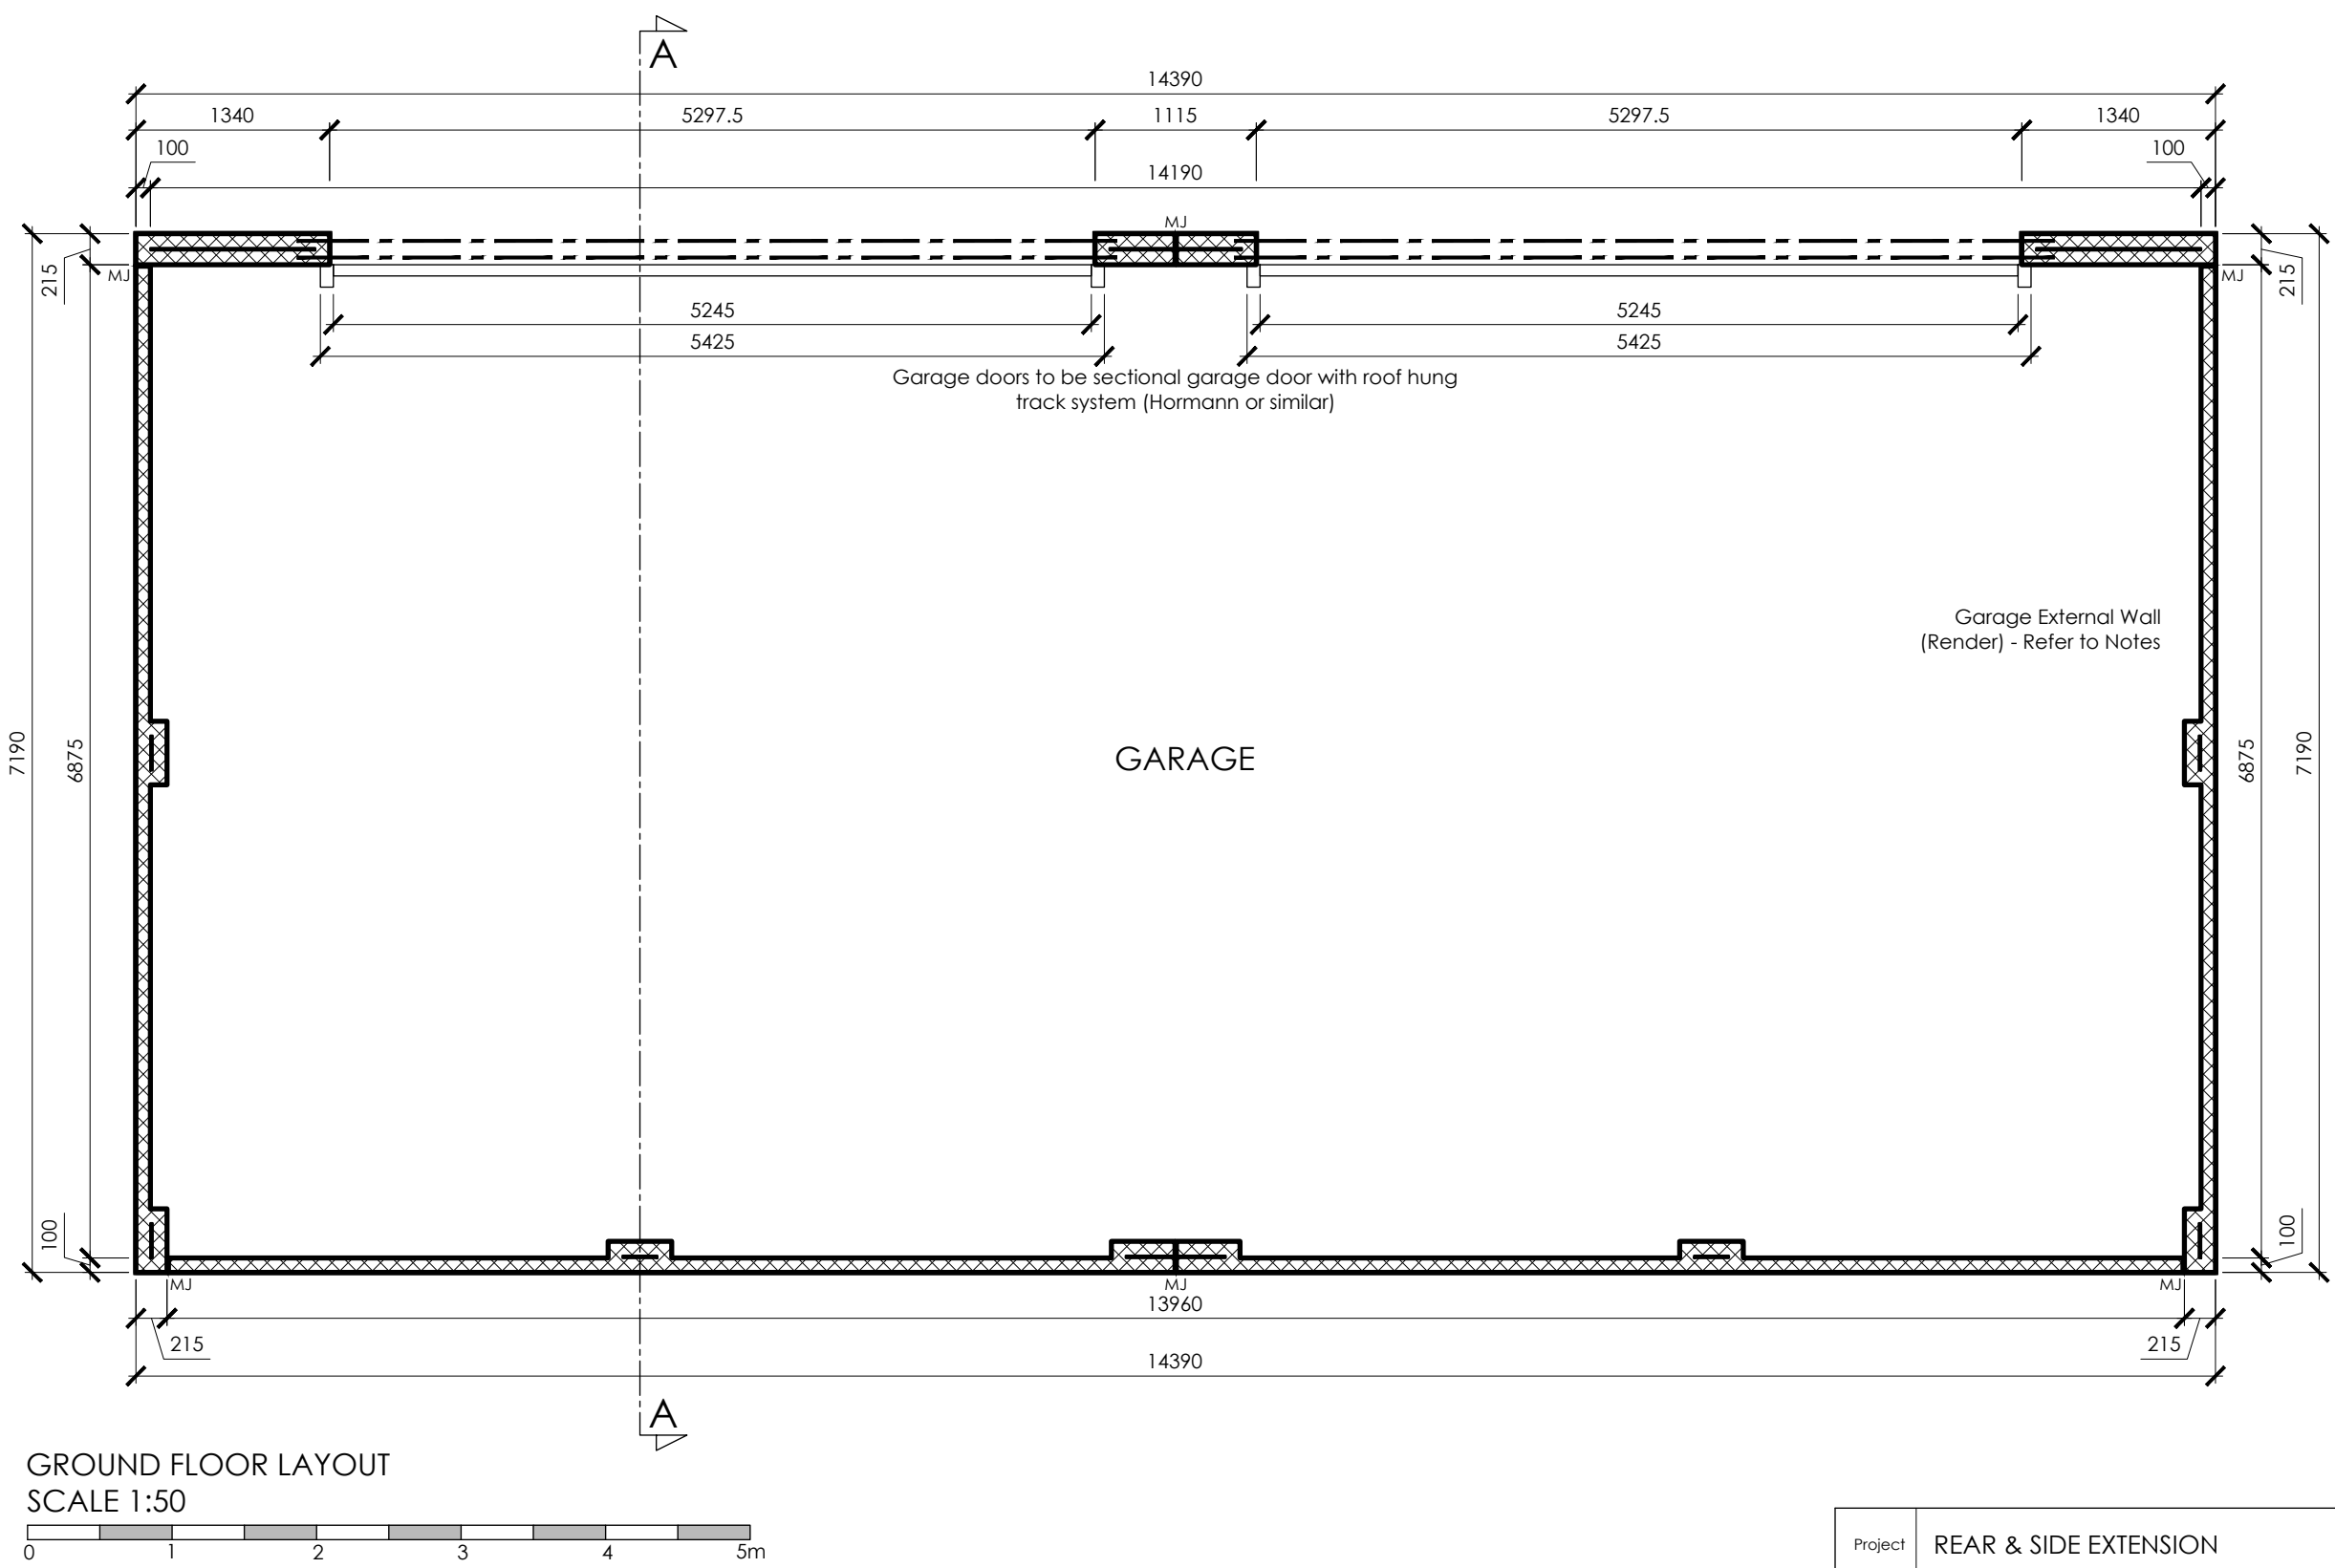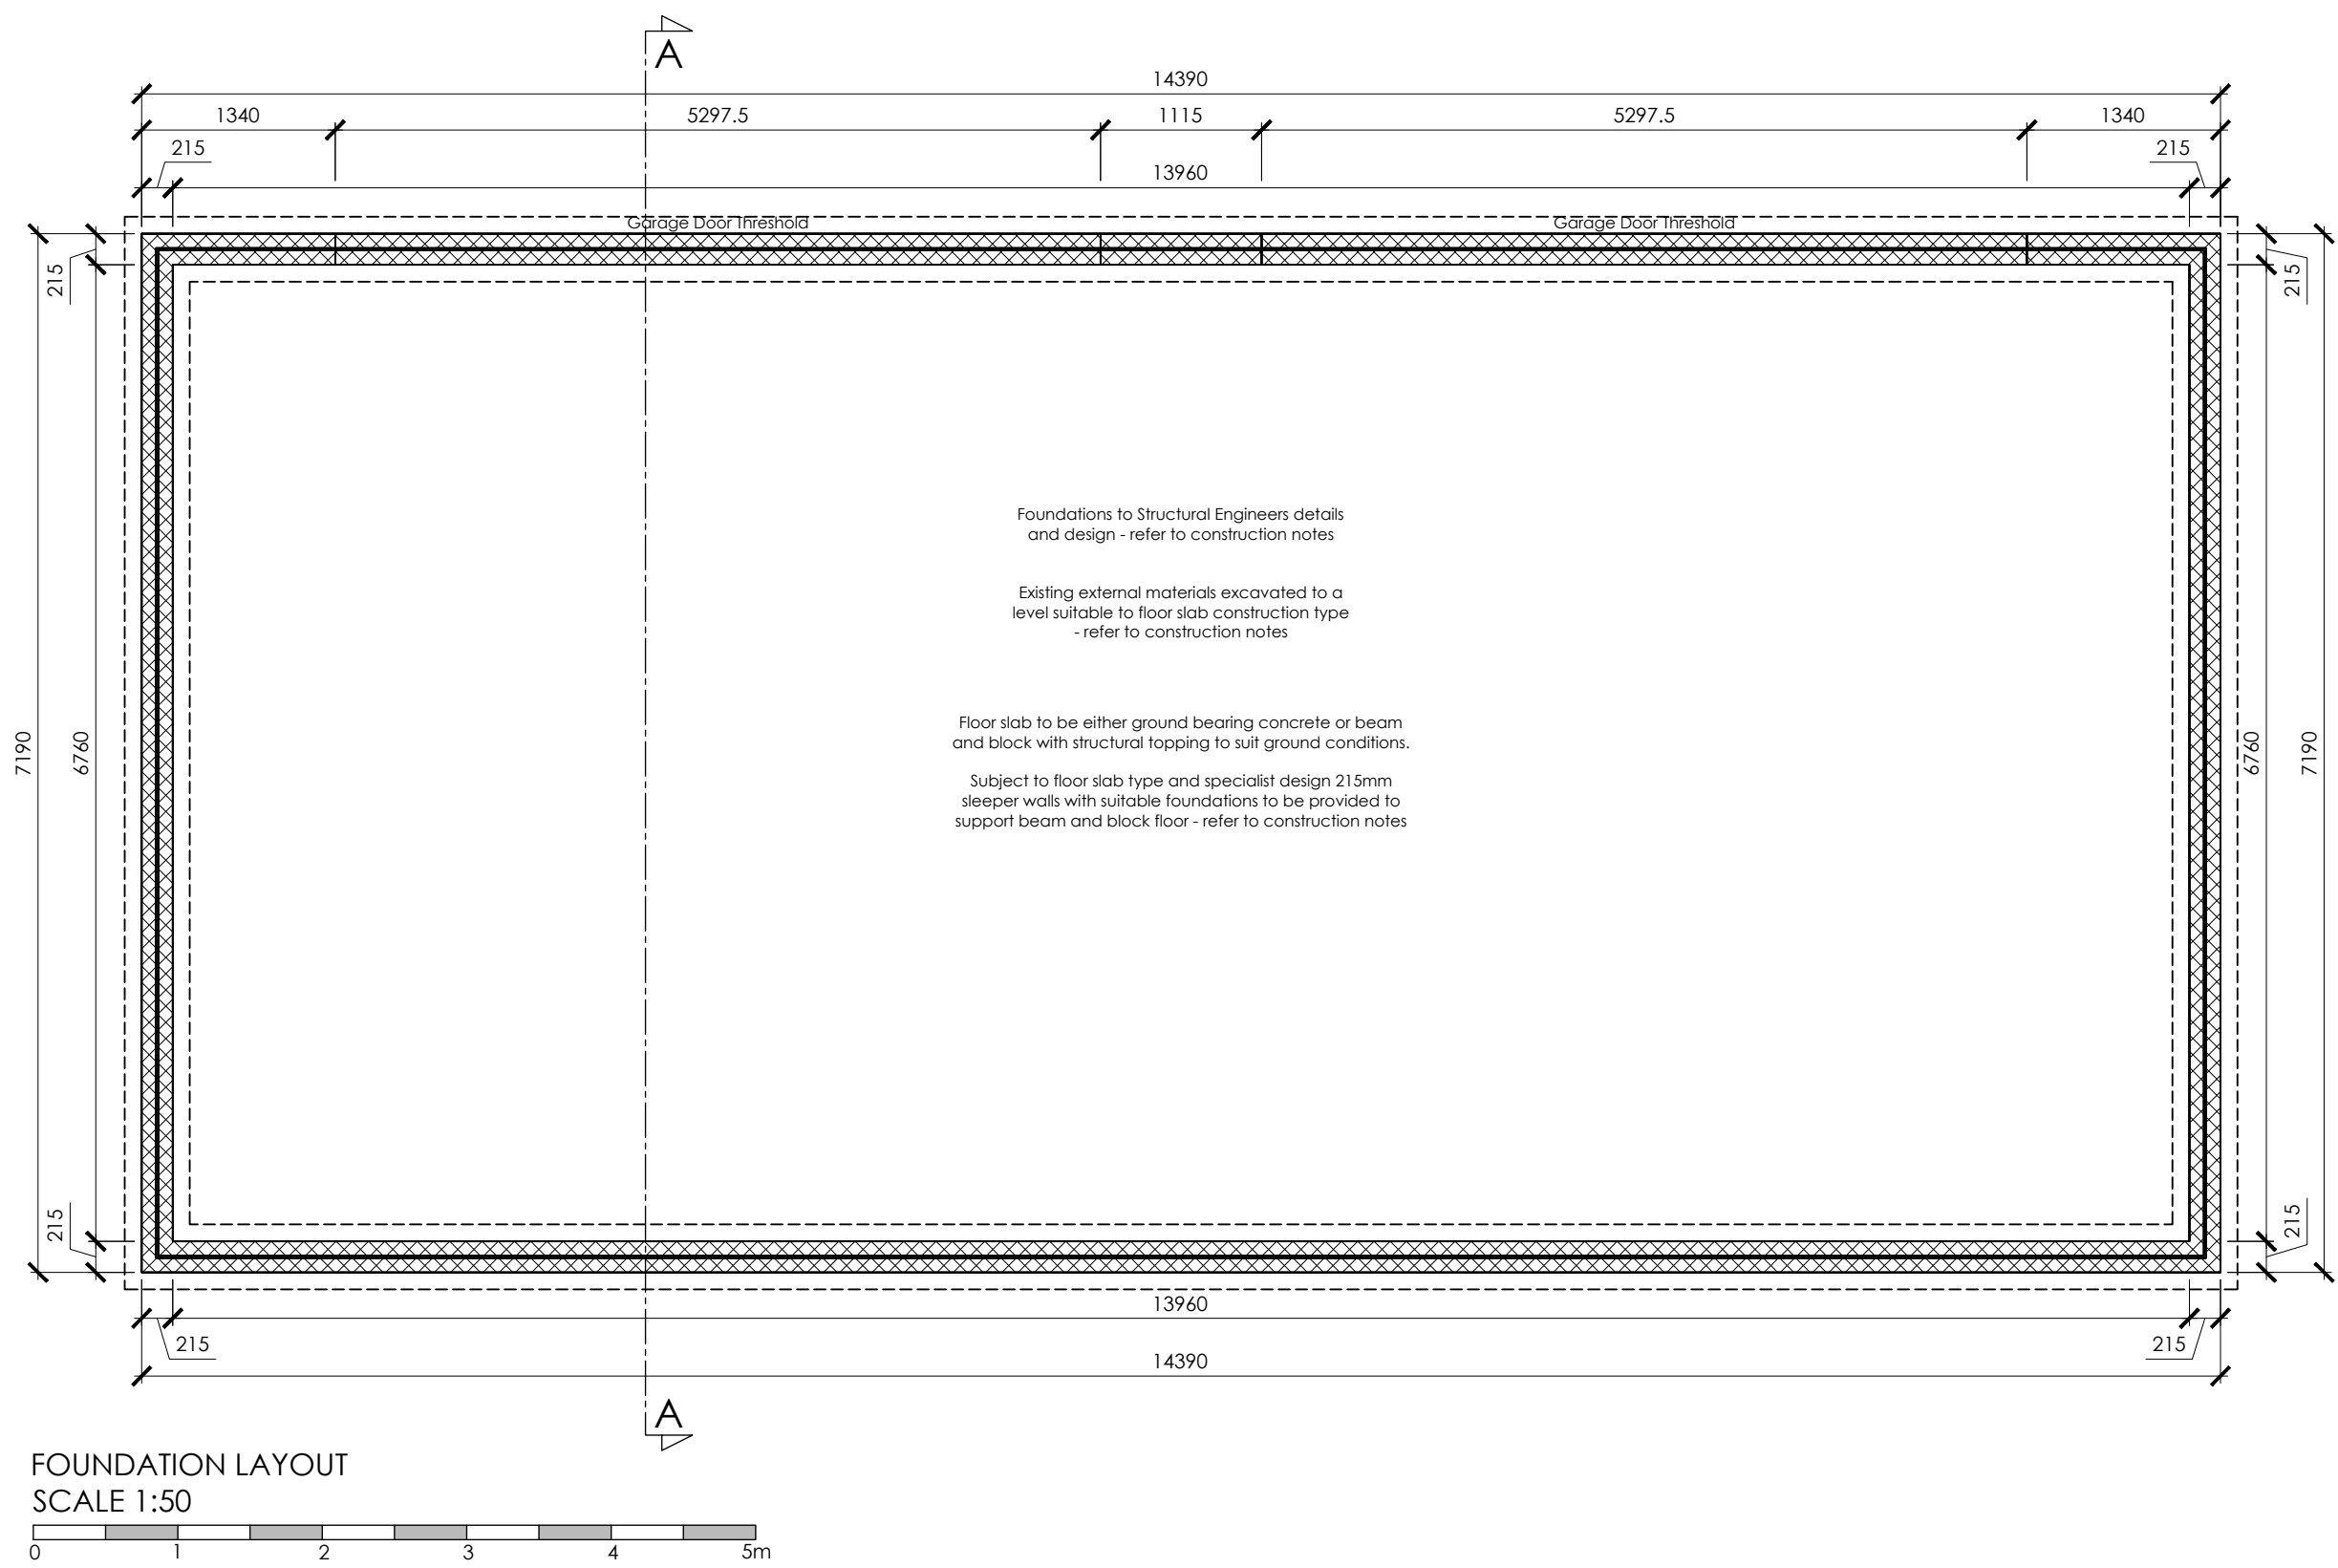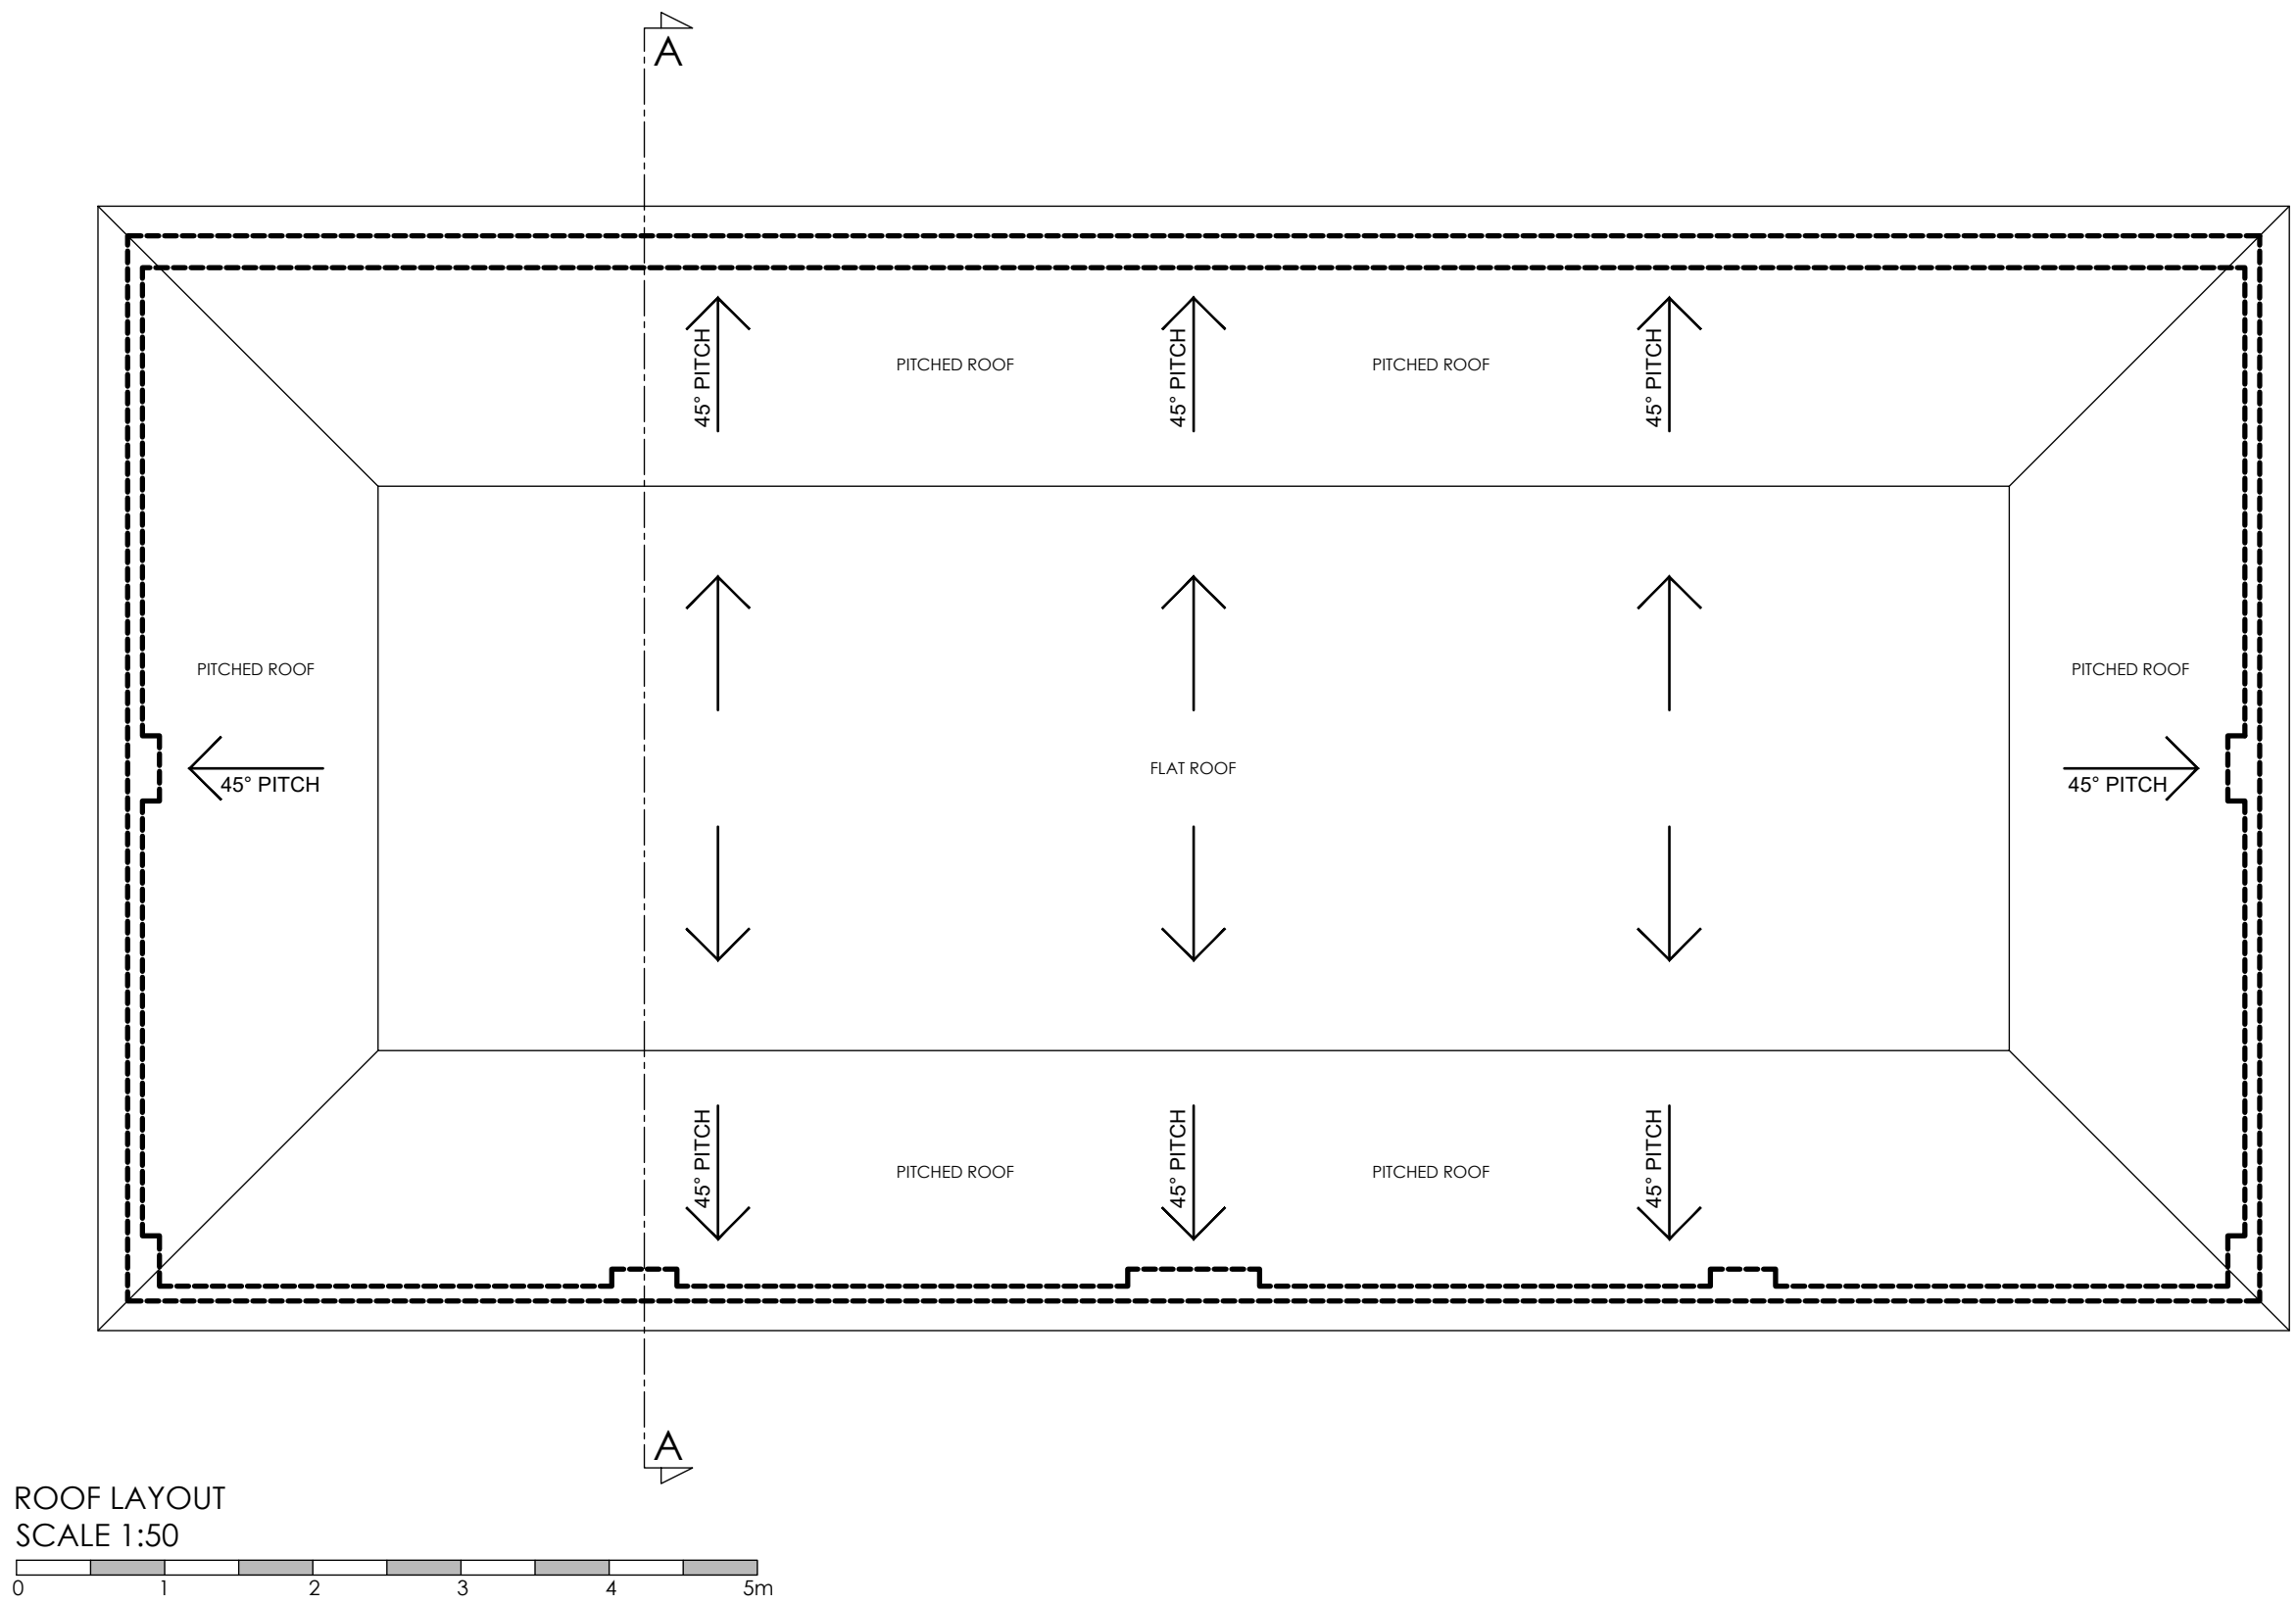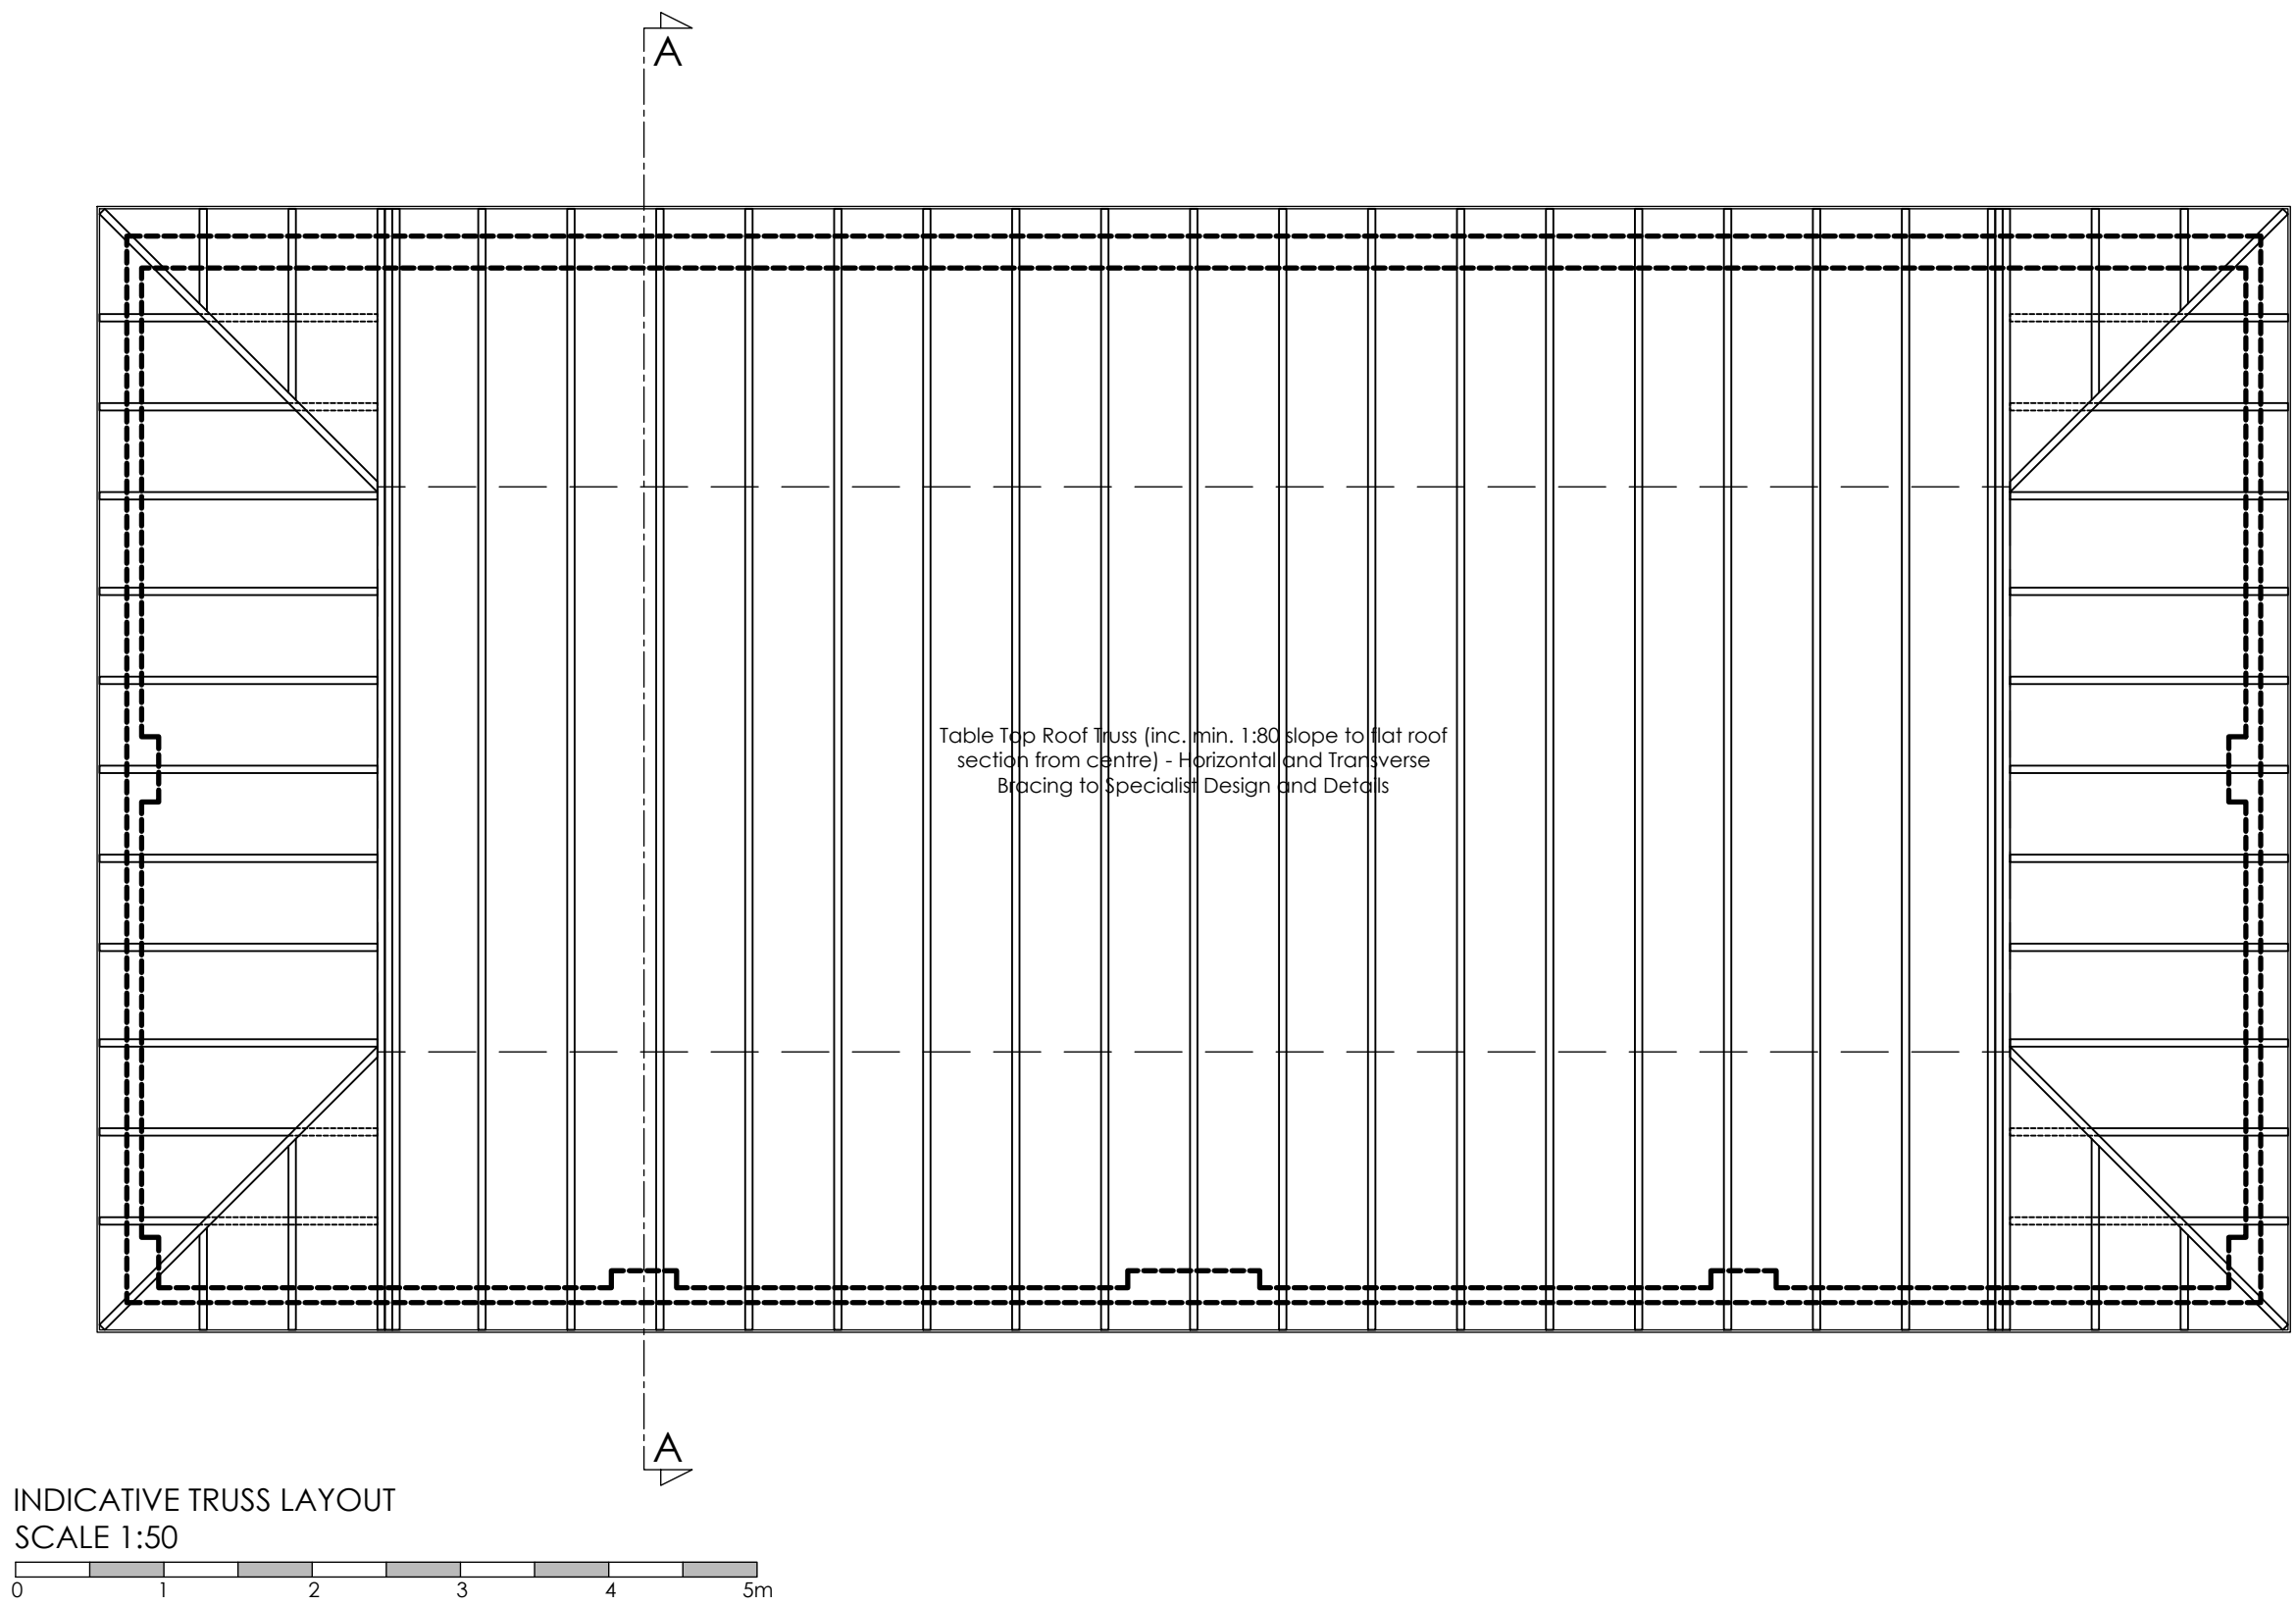


Project	REAR & SIDE EXTENSION 266 CHICHESTER ROAD BOGNOR REGIS PO21 5AX				Drawing	GARAGE PLANS	
					Job-Dwg Number	16067-BR-3-10	
Client	MS LOUISA USSHER				 	Rev.	-
Status	BUILDING REGULATIONS						
Scale	1:50 (1:100@A3)		Sheet Size			A1	
Author	RR	Checked	JP	Date		23/06/17	


www.jpa.design

JPA - PORTSMOUTH
Suite 1, Winter Woods, Rear of 119 Winter Road
Southsea, Portsmouth, PO4 8DS
t. +44(0)2393 871 000


Rev.	Date	Note	Author	Checked
-	dd/mm/yy	Note	XXX	XXX

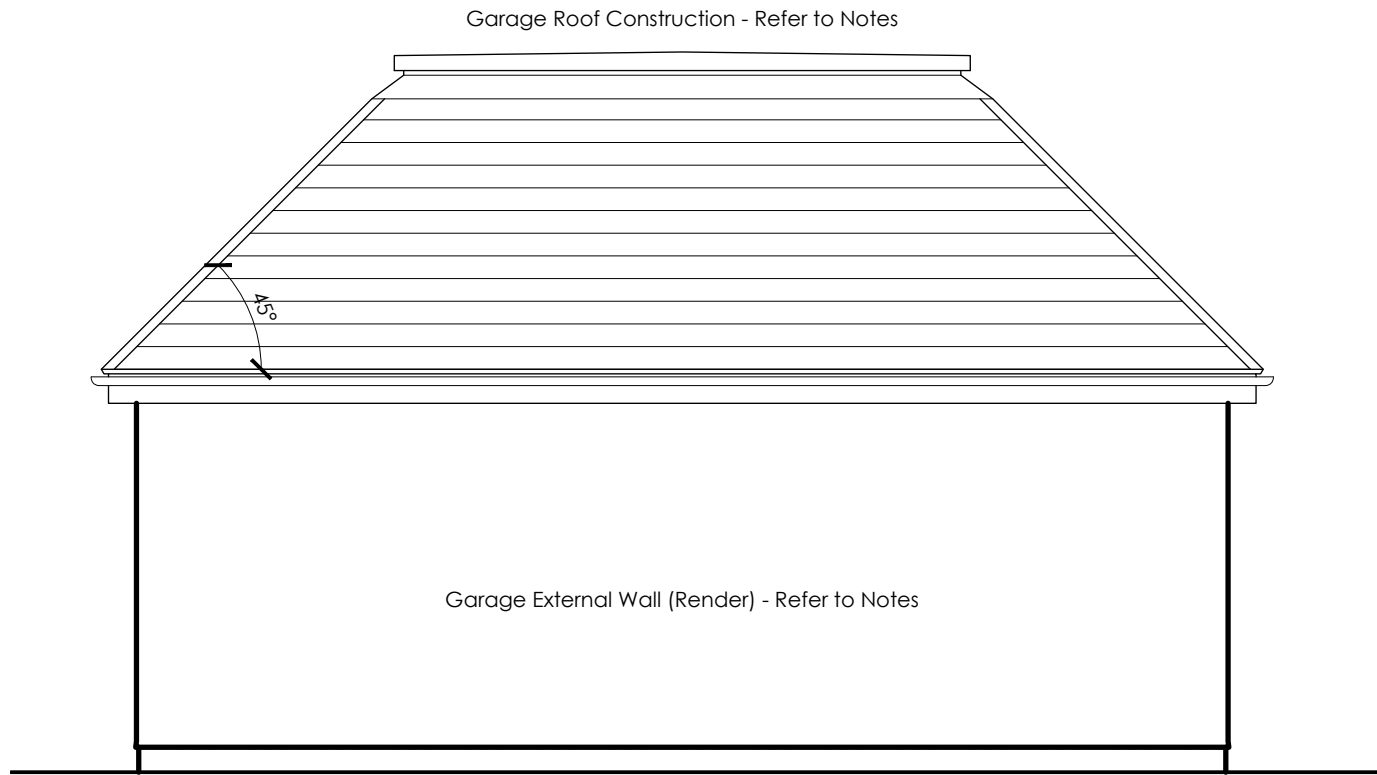


SIDE ELEVATION
SCALE 1:50

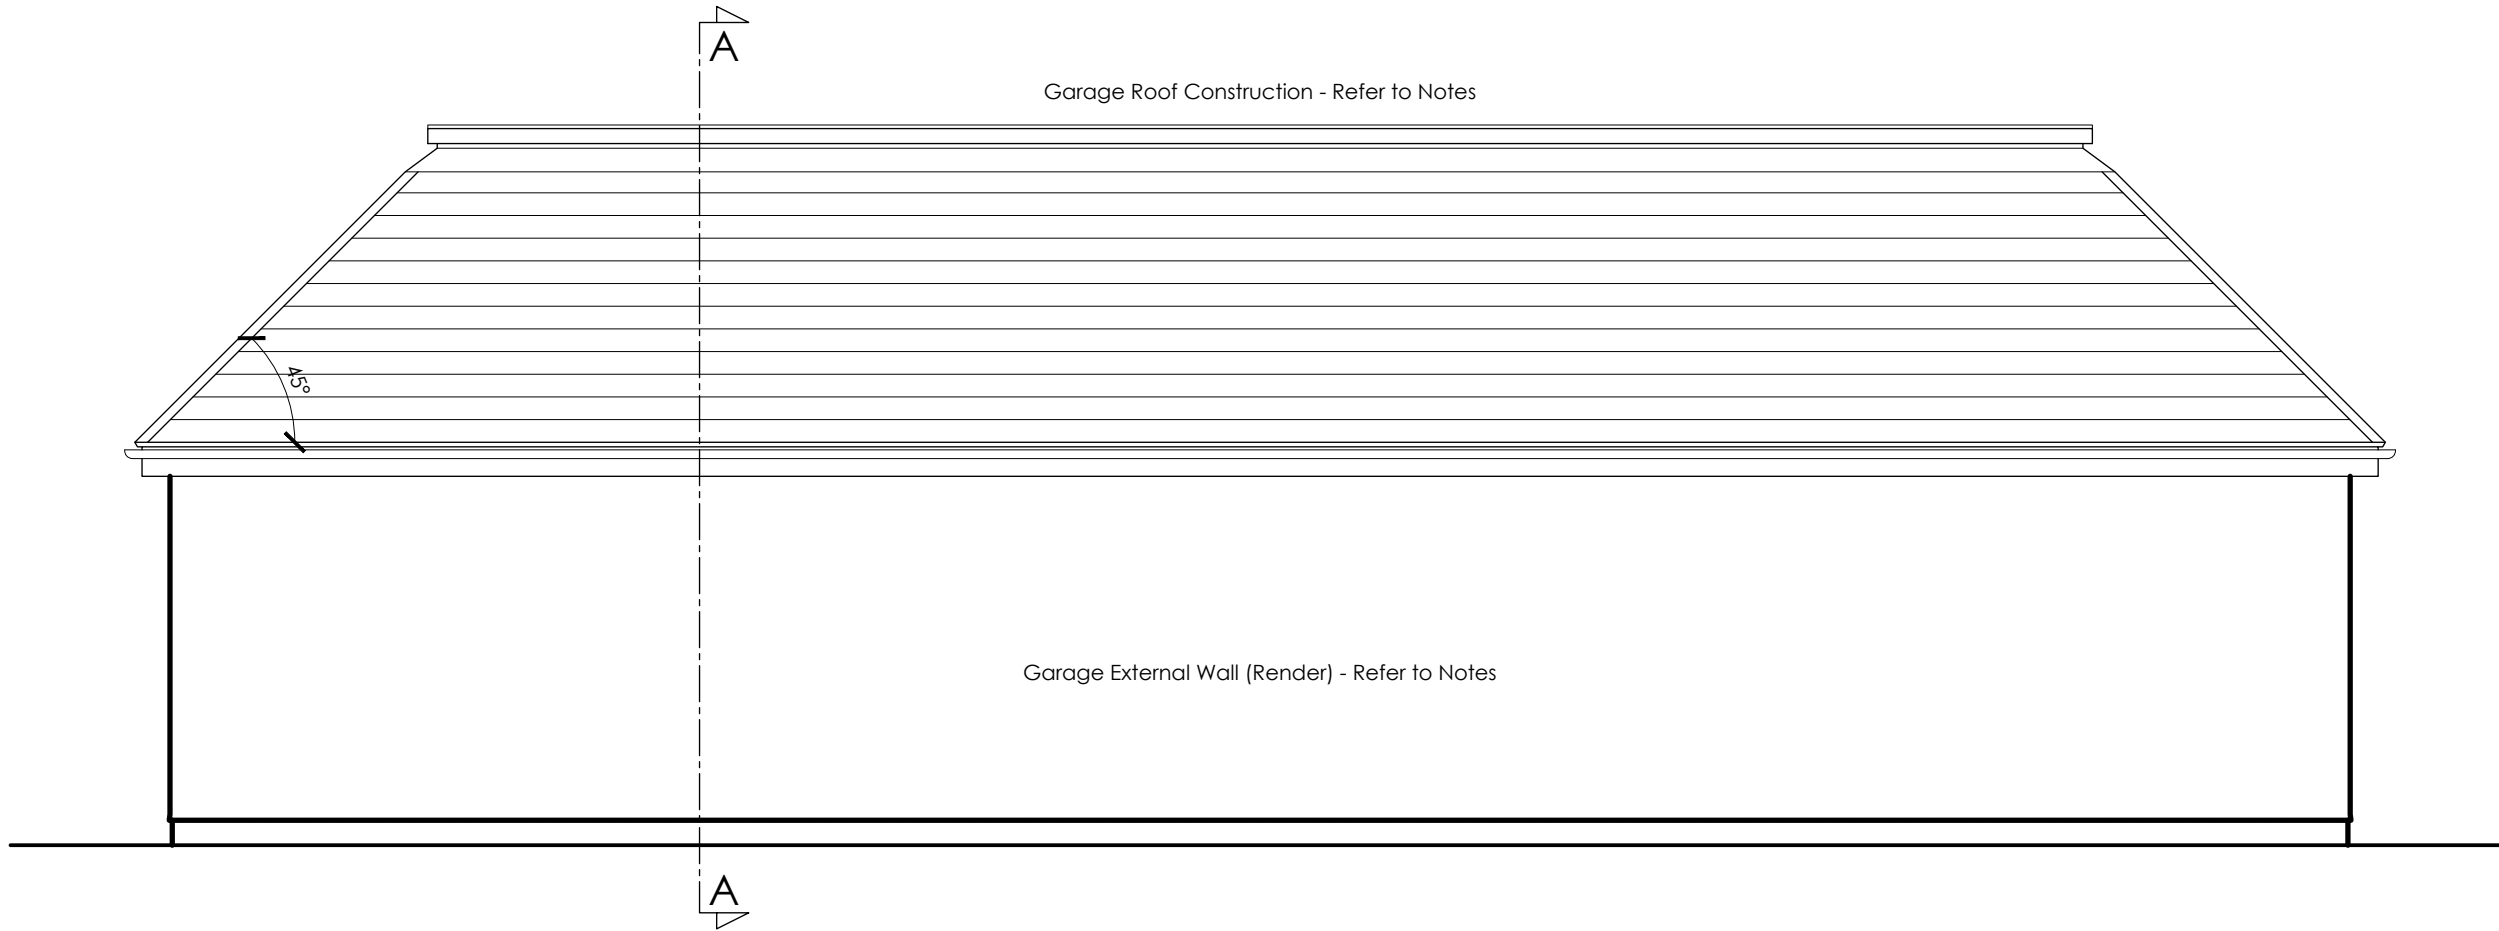

REAR ELEVATION
SCALE 1:50

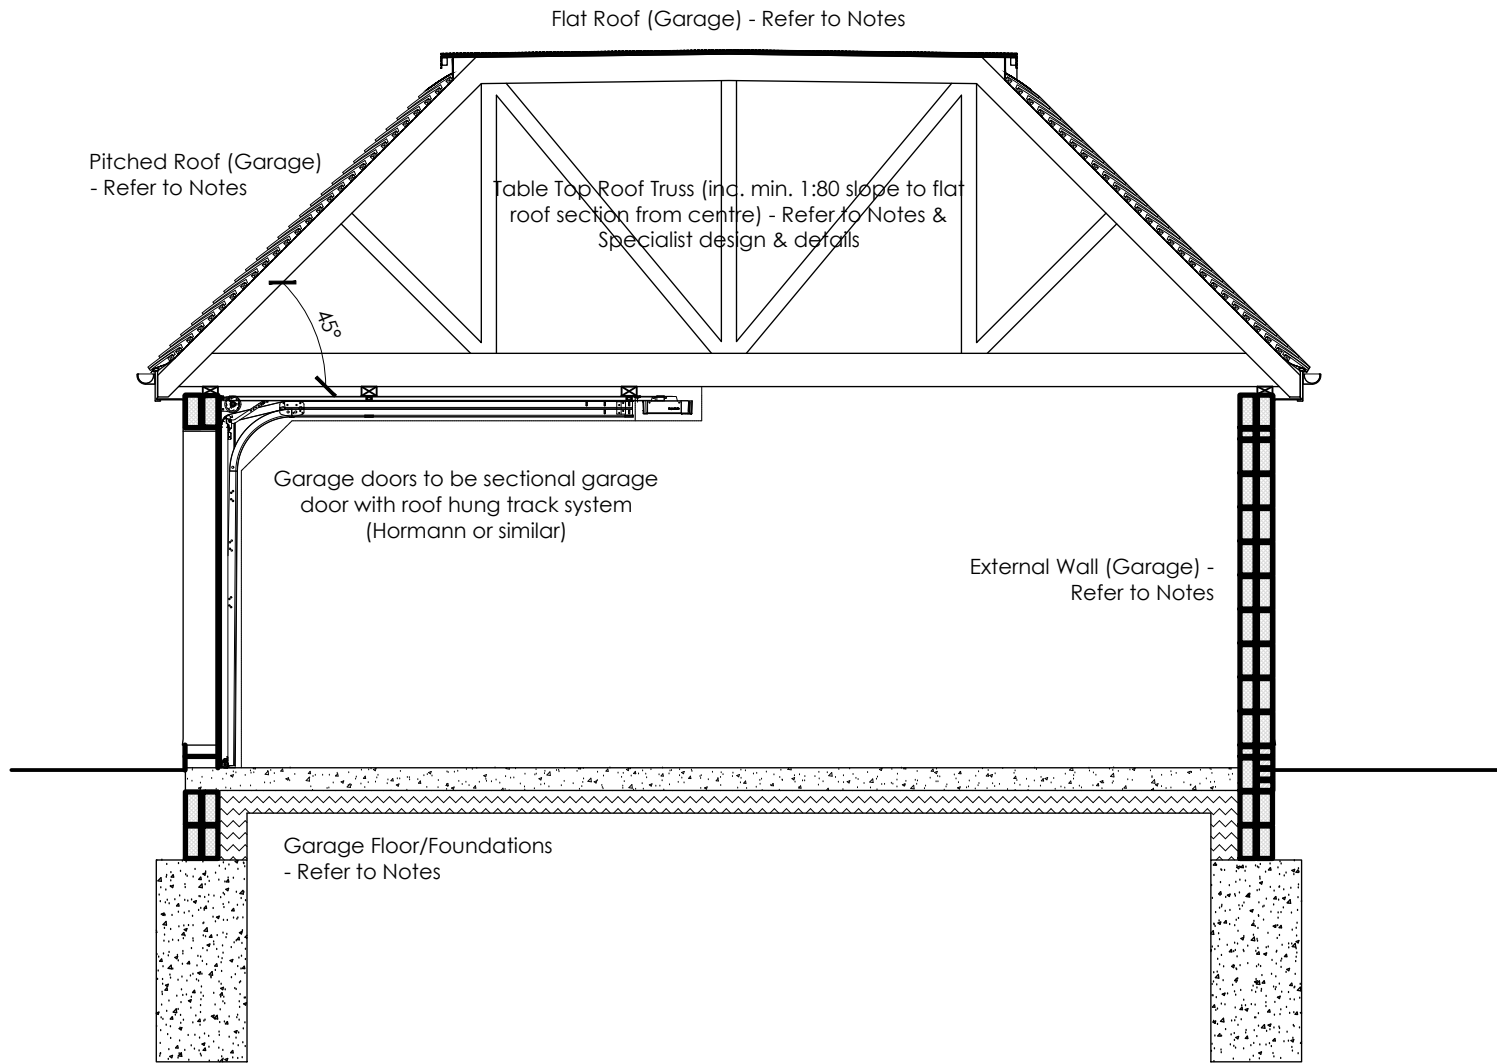

SECTION A-A
SCALE 1:50

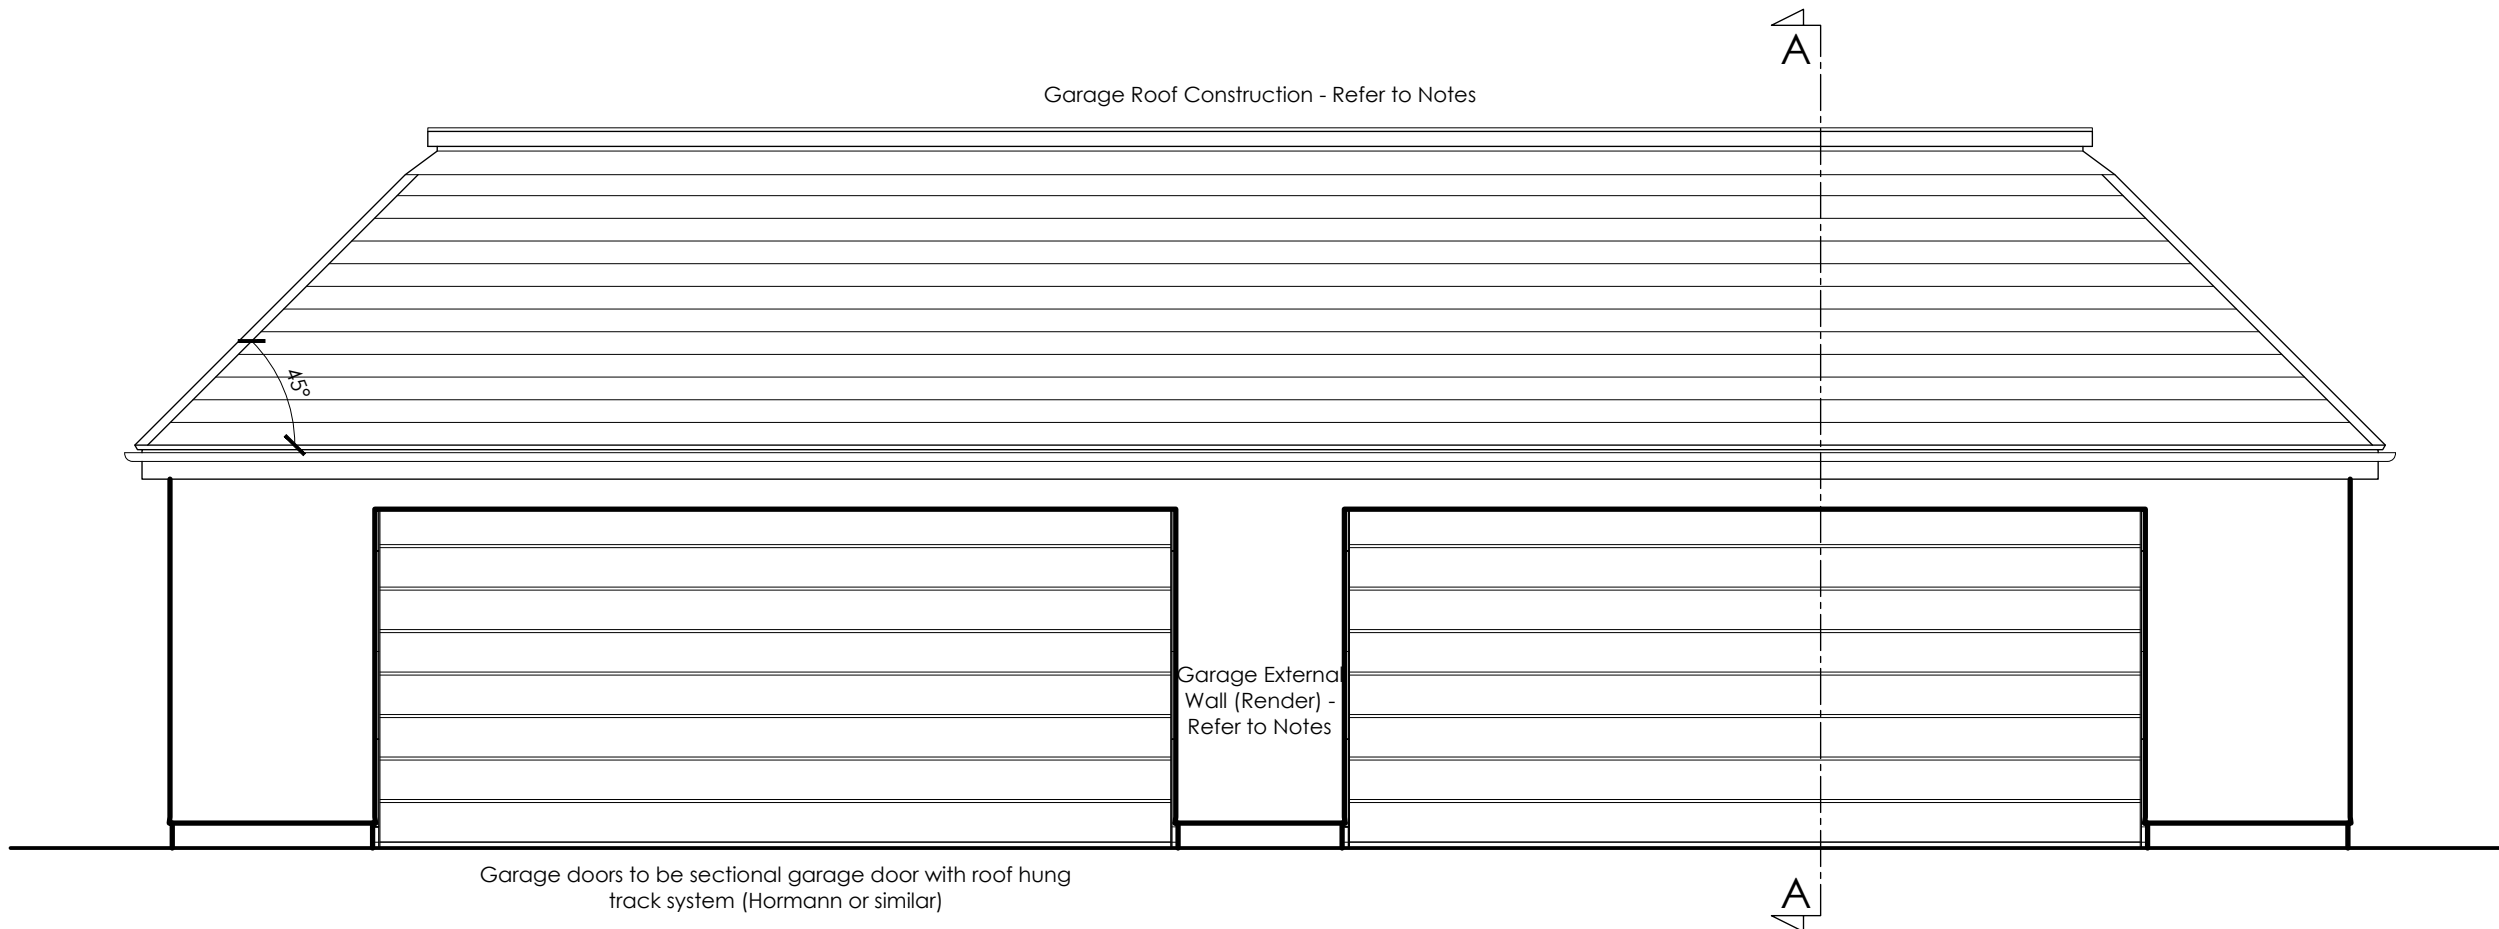

FRONT ELEVATION
SCALE 1:50



Project	REAR & SIDE EXTENSION 266 CHICHESTER ROAD BOGNOR REGIS PO21 5AX					Drawing	GARAGE SECTION & ELEVATIONS			Rev.	-
						Job-Dwg Number	16067-BR-04-10				
Client	MS LOUISA USSHER					JPA JAMES POTTER ASSOCIATES www.jpa.design JPA - PORTSMOUTH Suite 2, Winter Works, Rear of 119 Winter Road Southsea, Portsmouth, PO4 8DS 1. +44(0)2393 871 000					
Status	BUILDING REGULATIONS										
Scale	1:50 (1:100@A4)		Sheet Size A2								
Author	RR	Checked	JP	Date	23/06/17						