

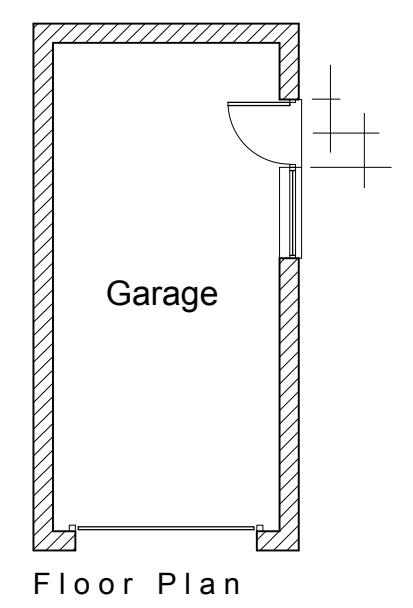
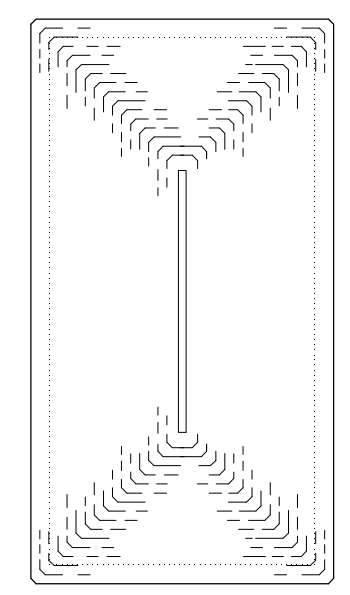
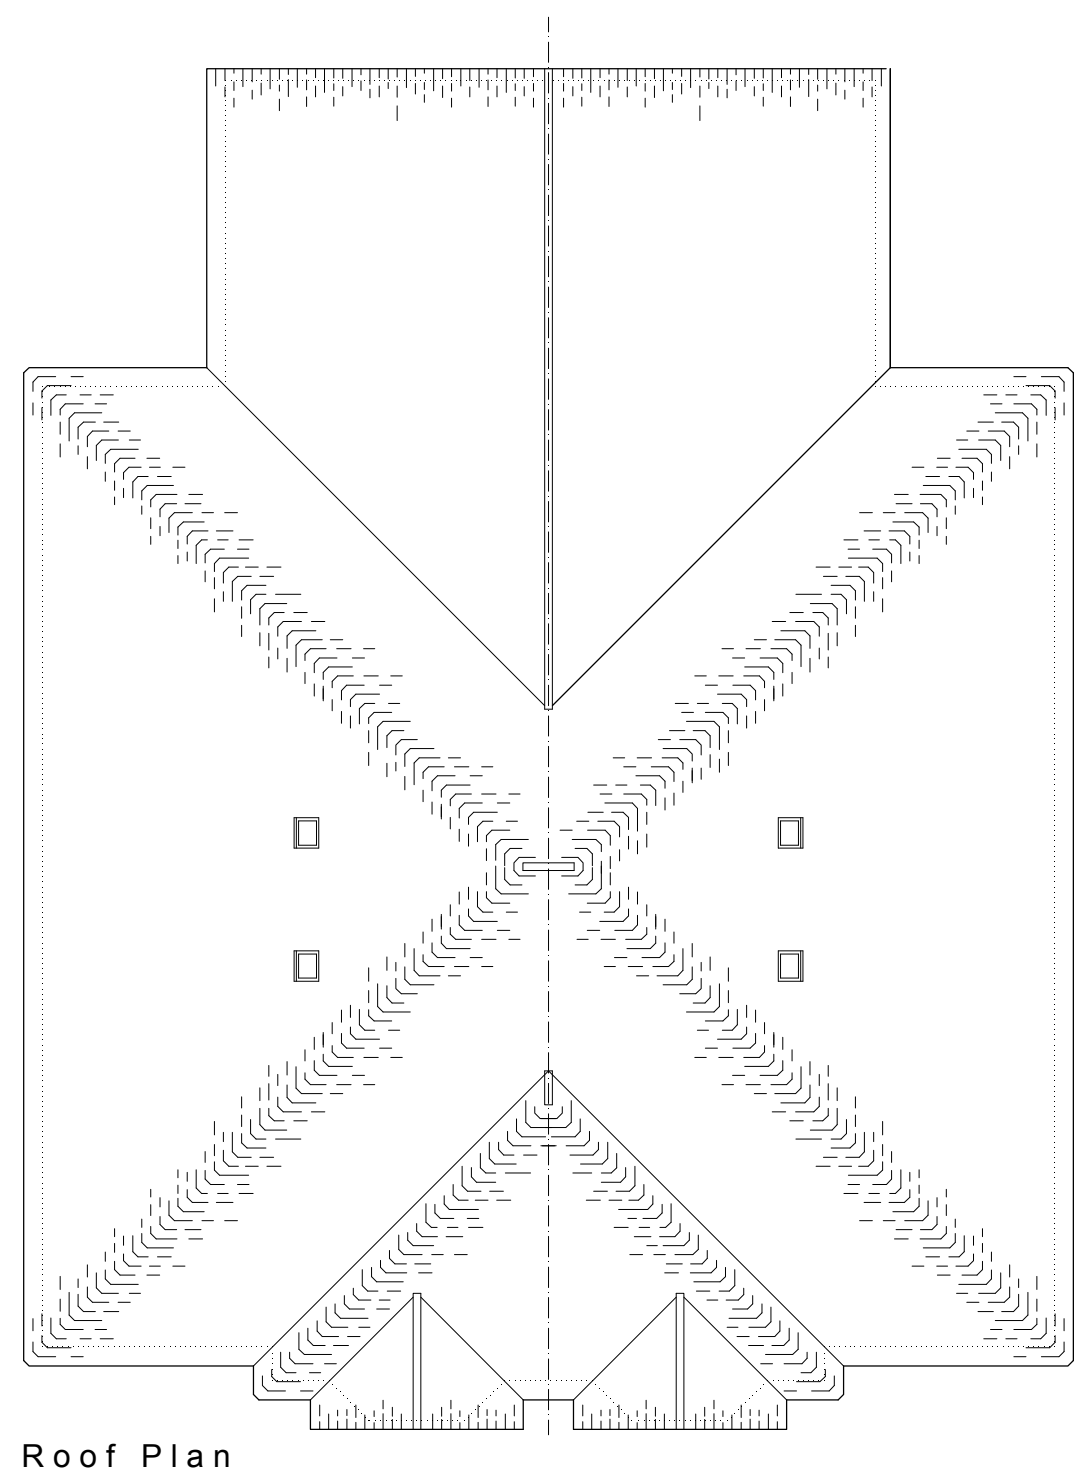


This drawing and its contents are the strict copyright of Architectura Design. No reproduction without permission. Do not scale. Written dimensions to be used where given. All dimensions and details to be checked on site. FOR PLANNING PURPOSES ONLY

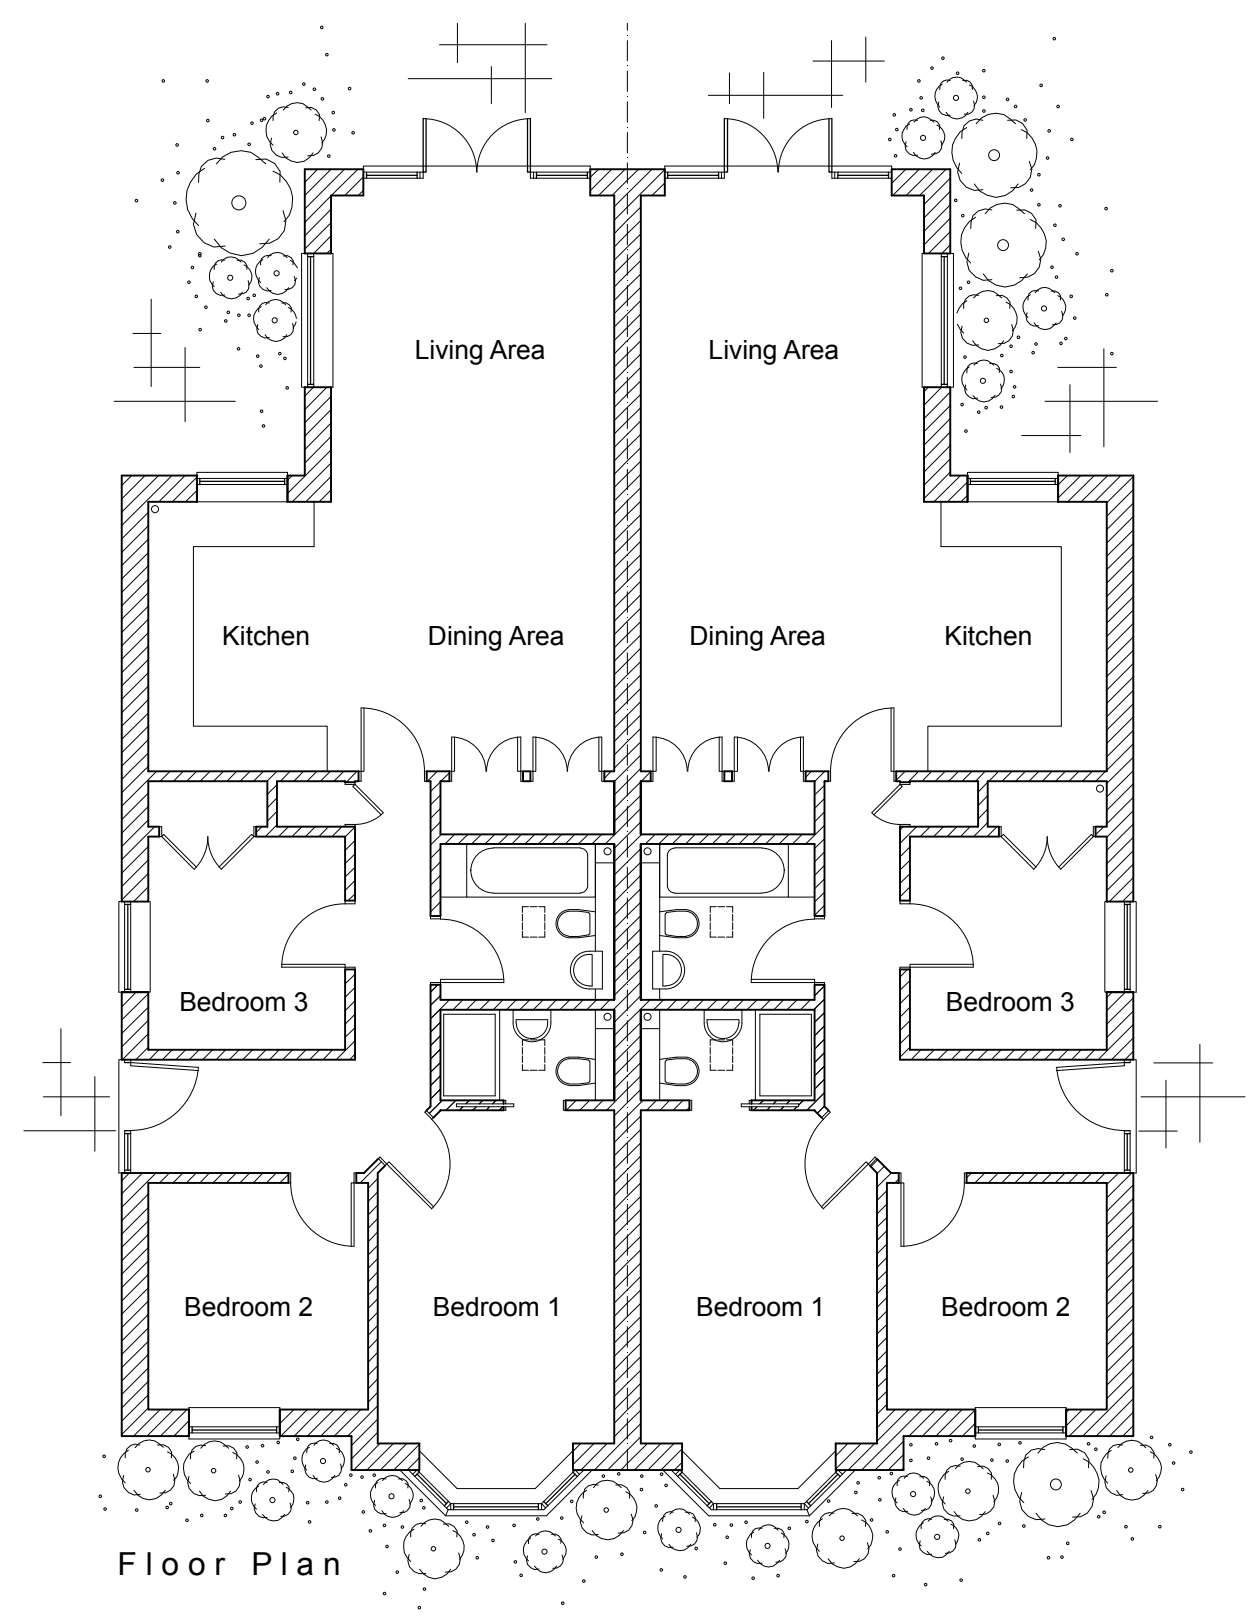

Roof Plan

Floor Plan

 

Architectura
Architectural Design & Drawing Service

Proposed Replacement Dwellings
at 47 South Way, Bognor Regis
for Mr P Nicol
Drawing P02 April 2020 Scale 1:100 @ A3
Proposed Drawing - Ground Floor & Roof Plans