

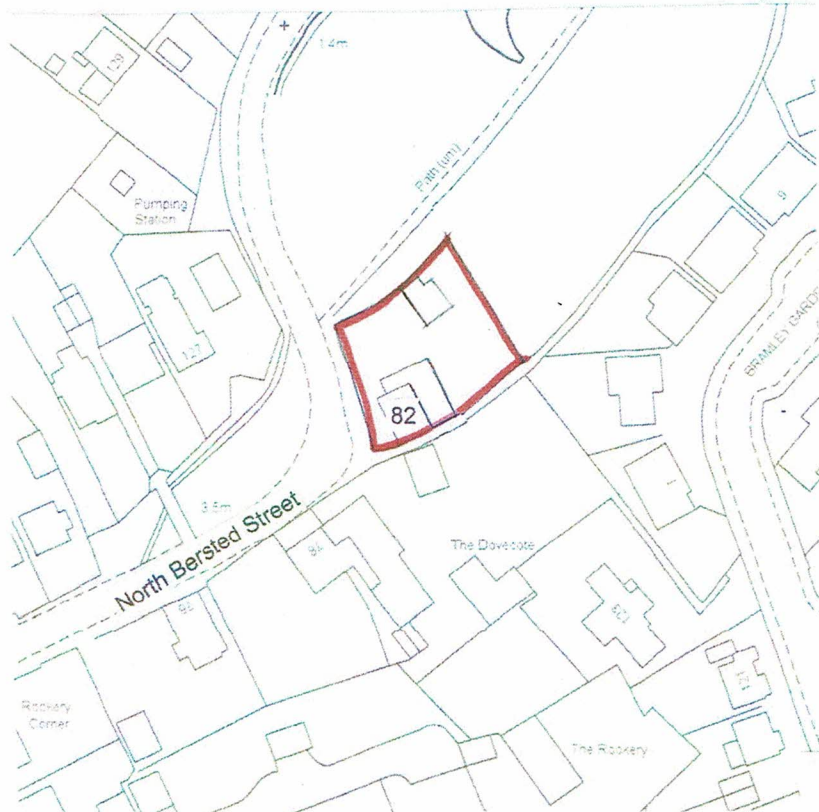


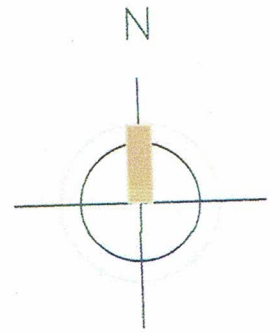

LOCATION PLAN 1:1250

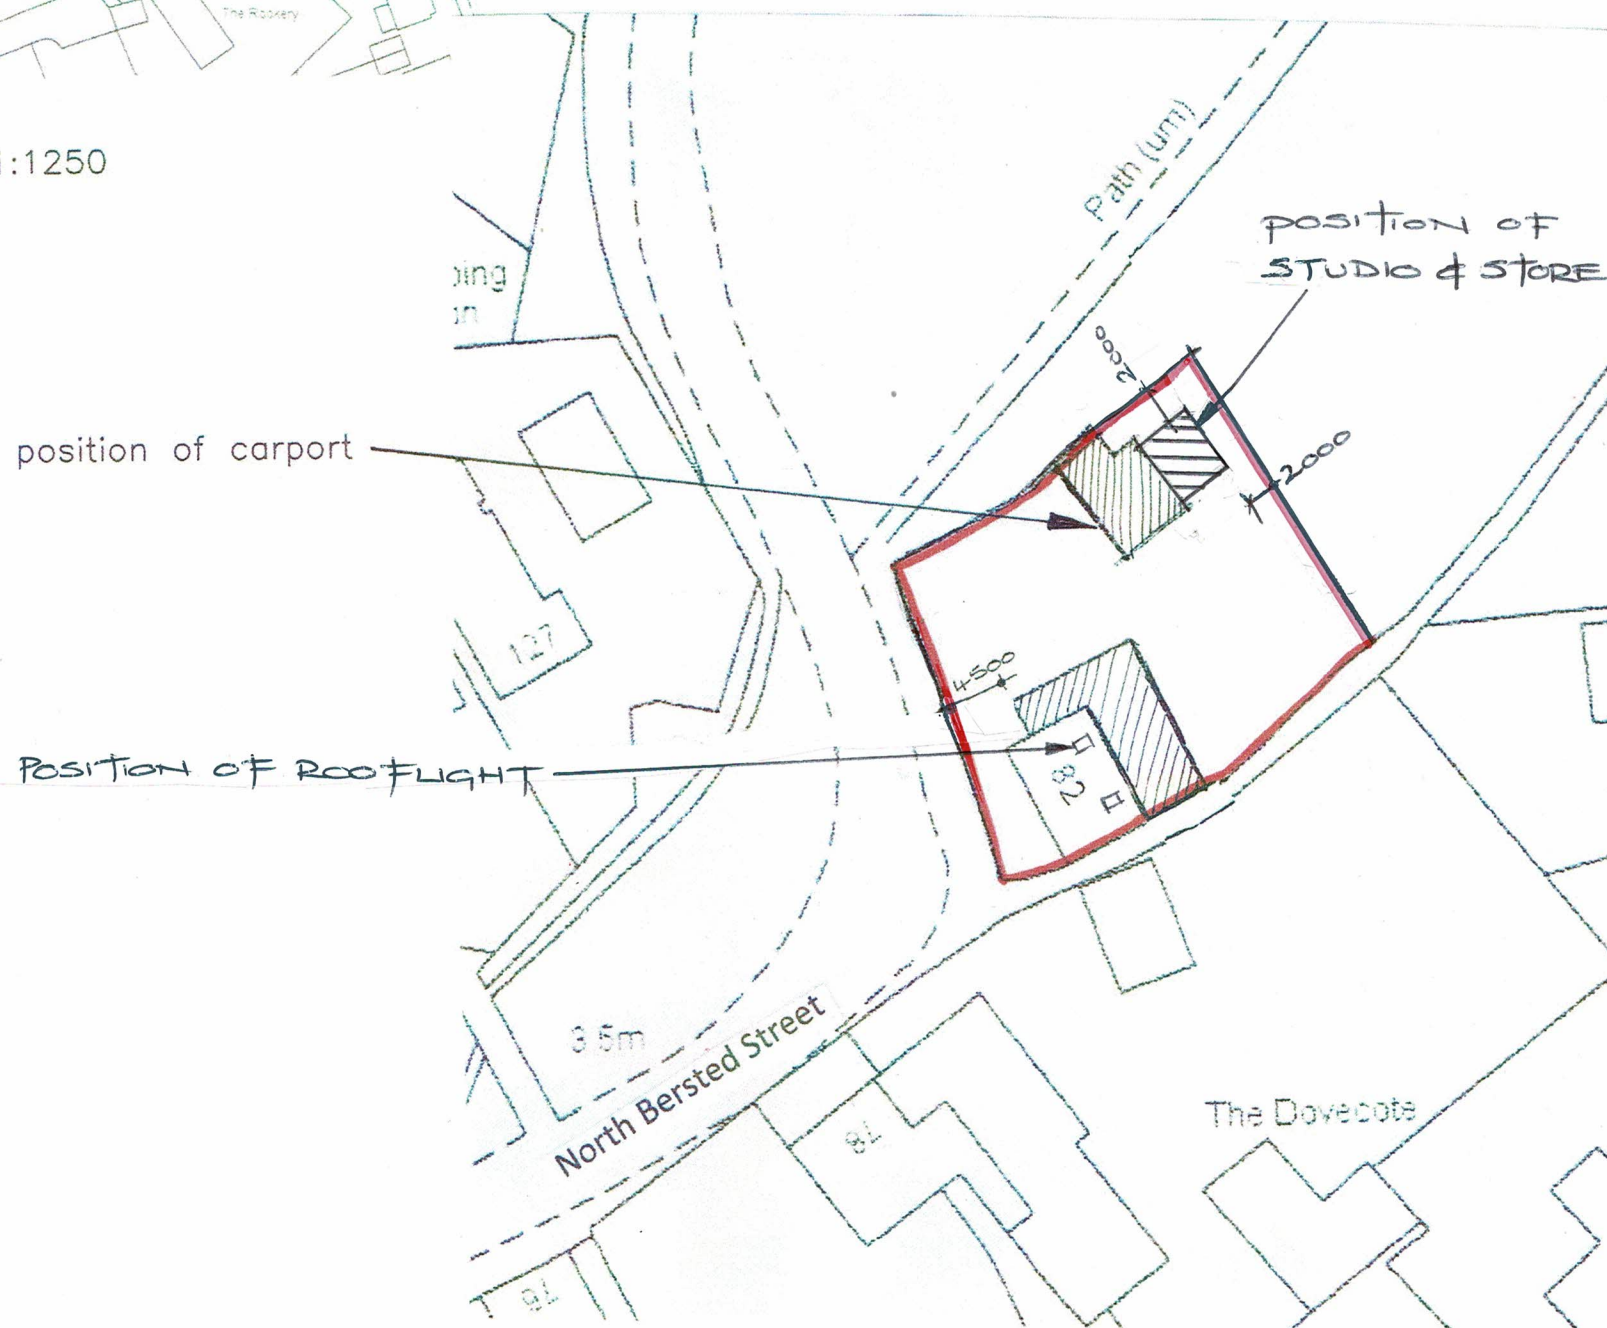

SITE PLAN 1:500

AMdesignARCHITECTURE DESIGN DEVELOPMENT
Leeza Aldis-Hobbs ARB RIBA SPABMob: 07756 329400
e-mail: leeza@amdesignltd.co.ukPROJECT
**82 NORTH BERSTED ST
BOGNOR REGIS
WEST SUSSEX
PO22 9AQ**
PROJECT STAGE
PLANNINGDRAWING
**LOCATION PLAN
SITE BLOCK PLAN**DRAWING No
290/01SCALE
DATE 1:1250 1:500
DRAWN LA
CHECKED

LETTER	REVISION	DATE

This scheme is subject to town planning and all other necessary consents. All dimensions and levels to be checked on site. This drawing is to be read in conjunction with other relevant drawings and documents. Report all discrepancies to the Architect before work commences. AM Design is the trading name of AM Design Ltd © AM Design Ltd. All rights reserved.