


Proprietary discrete tile vents to be introduced near junction with main church wall

Section of roof over the proposed accessible WC to be insulated between and under the existing rafters. Existing tiles and lay boards to be retained


Existing timber door leaf and frame to be retained but fixed shut with new insulated timber stud work panel introduced behind with a white painted plaster finish.

New external downlight fixed to underside of eaves over new main entrance, existing external light to be retained

Existing timber door leaf and frame to be retained and used as main entrance into the Church

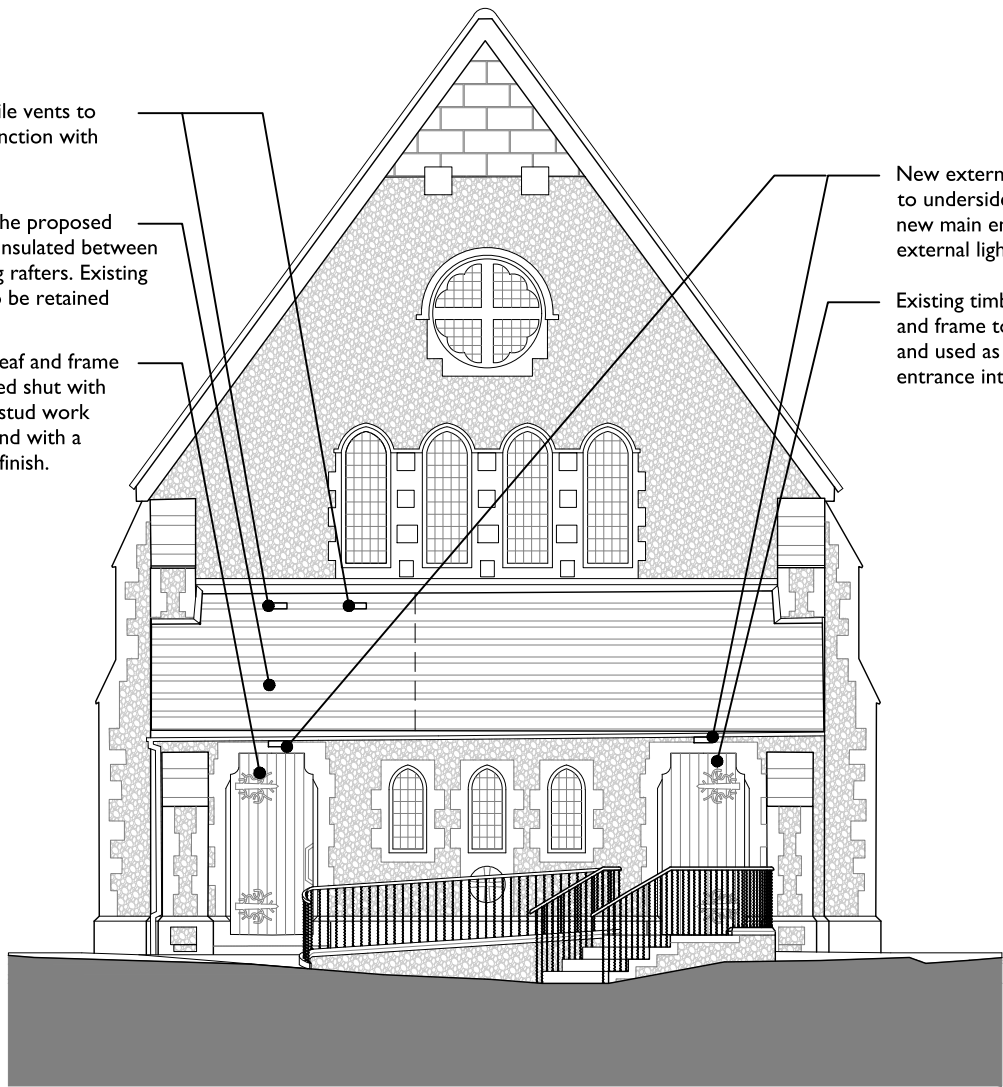

South-West Elevation 1:100 @ A2

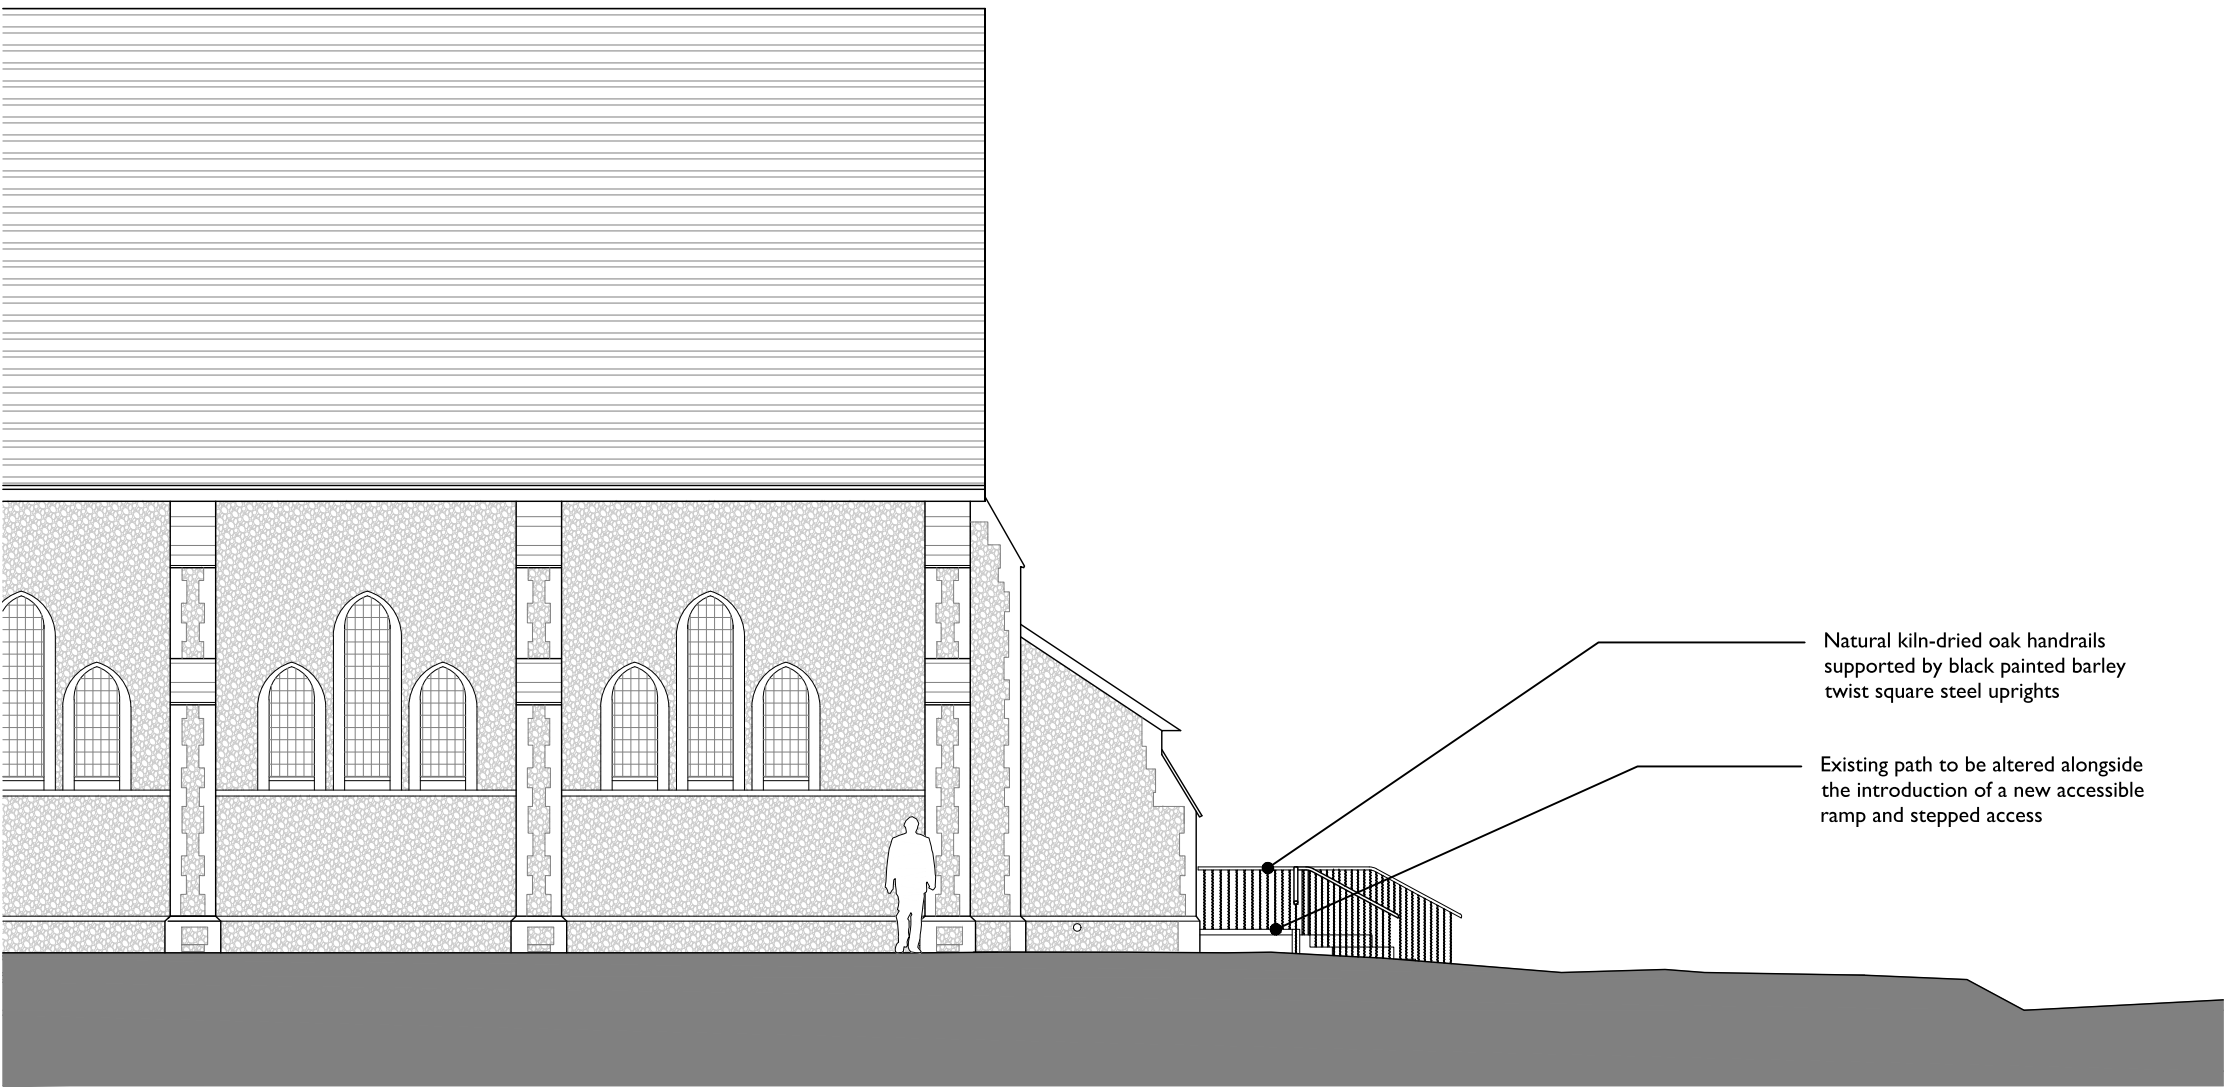

North-West Elevation 1:100 @ A2

Check all dimensions on site prior to commencement of work.  
Do not scale from this drawing except for planning purposes.

This drawing is the © copyright of  
**JANE JONES-WARNER ASSOCIATES**

This drawing has been produced for **The PCC of Holy Cross Church** for the project **Holy Cross Church, North Bersted** and is submitted as part of the **Faculty & Planning Applications** and is not intended for use by any other person or for any other purpose.

Notes -

**JANE JONES-WARNER**  
ASSOCIATES

Unit 78  
Chichester Enterprise Centre  
Terminus Road  
Chichester  
West Sussex  
PO19 8TX

**RIBA**   
Chartered Practice

T : 01243 767151  
E : [mail@janejoneswarner.com](mailto:mail@janejoneswarner.com)  
W: [www.janejoneswarner.com](http://www.janejoneswarner.com)

Revisions

| Rev | Description | Date | Drawn |
|-----|-------------|------|-------|
|     |             |      |       |
|     |             |      |       |
Project:  
**Holy Cross Church. North Bersted,  
PO21 5AU**

Drawing Title:  
**As Proposed  
Elevations**

Scale: **1:100 @ A2** Issue Date: **26/04/2022**

Drawing No: **516/PL 103** Revision: **-** Drawn By: **AH**