





West Elevation

Scale 1:100

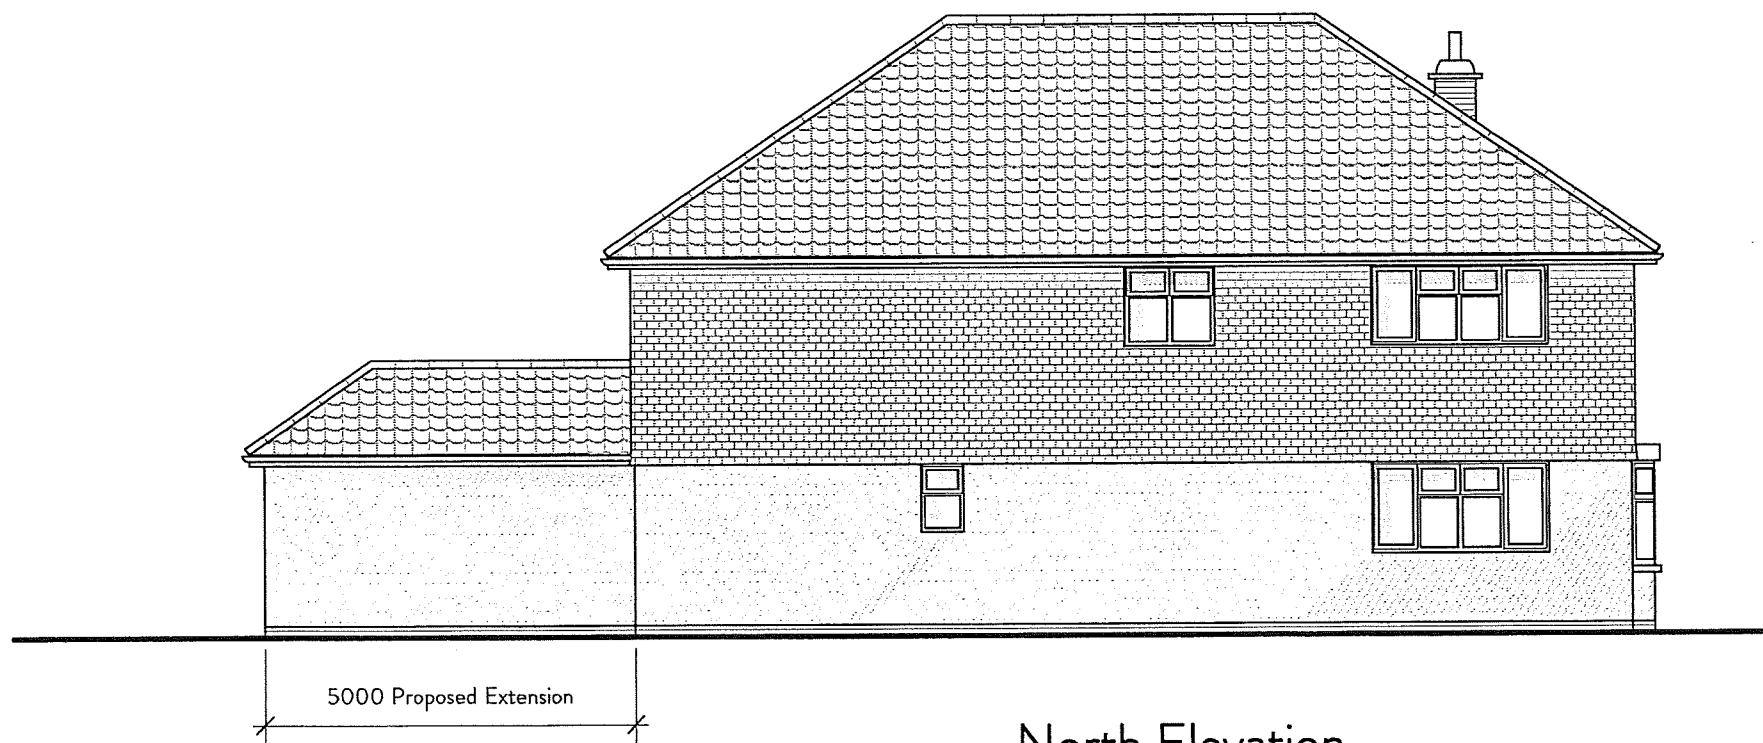

North Elevation

Scale 1:100

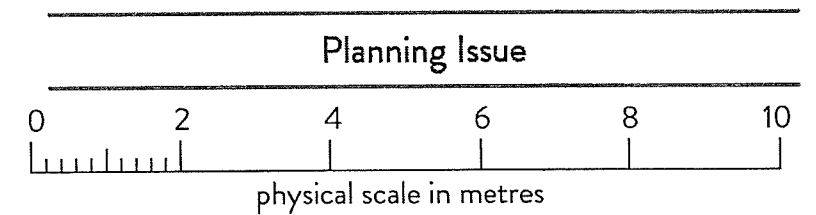

32A CHURCH ROAD, CHICHESTER, WEST SUSSEX. PO19 7HL
 INFO@KINGFISHERCREATIVE.CO.UK 01243 783969
 COMPANY REGISTERED IN ENGLAND & WALES REGISTRATION NUMBER : 8644051

Proposed Porch Extension

Project: Ivanhoe
 Shripney Road
 Bognor Regis
 PO22 9NJ

Date	February 2017	Scale	1:100 @ A3
Job No.	1453	Revision	-