



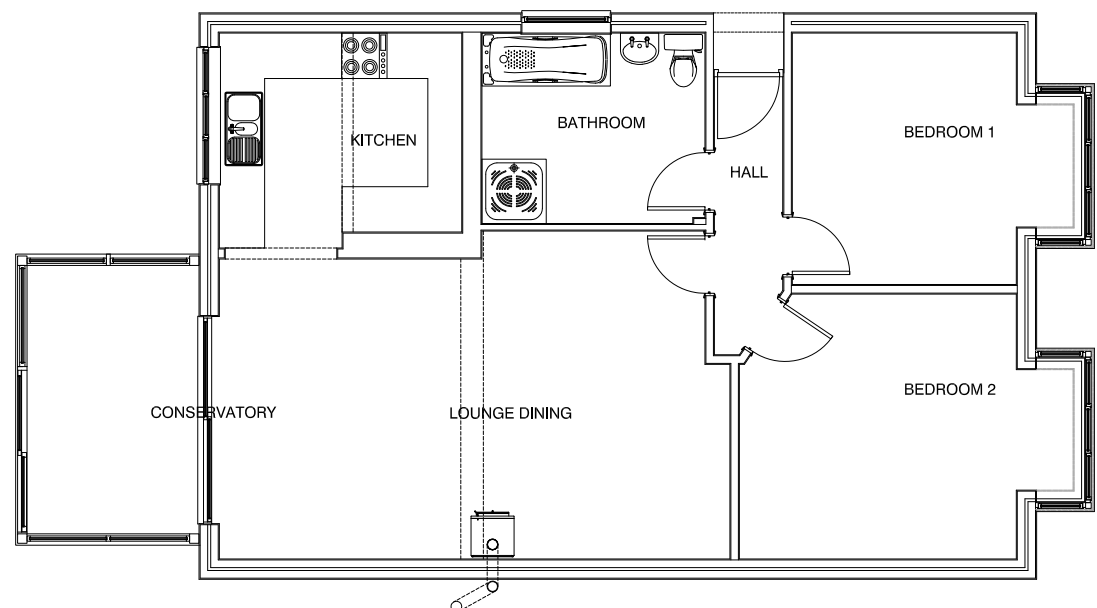


Floor Plan

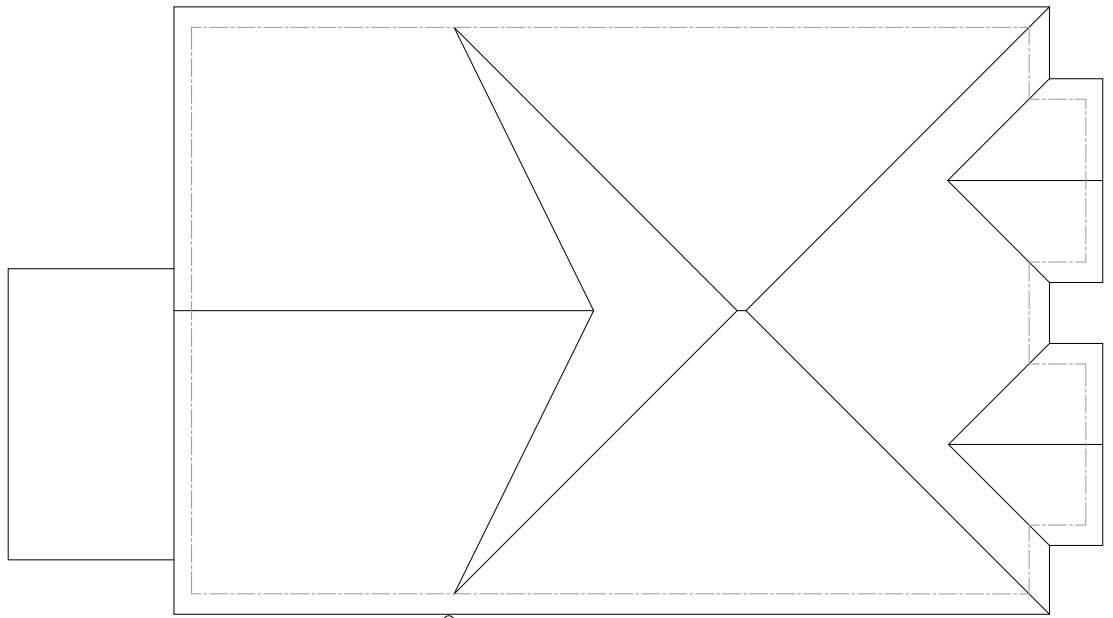


Roof Plan


NOTES:
1. Do not scale this drawing. Use figured dimensions only, except for Planning purposes.
2. All dimensions must be checked on site by the contractor prior to commencement of work.
3. All construction details are indicative and are to be checked and confirmed on site and any divergence's are to be agreed with the Contract Administrator.

 

NORTH WEST

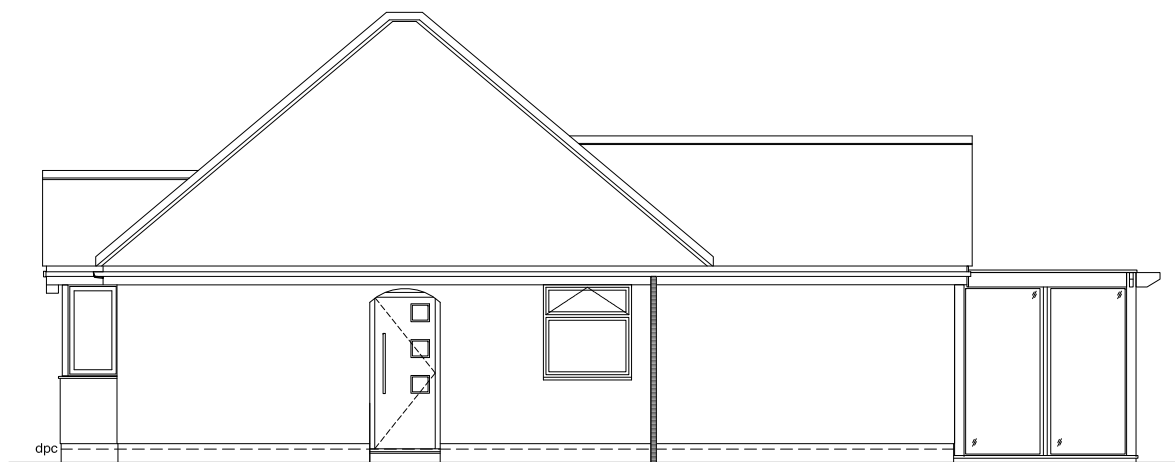

NORTH EAST

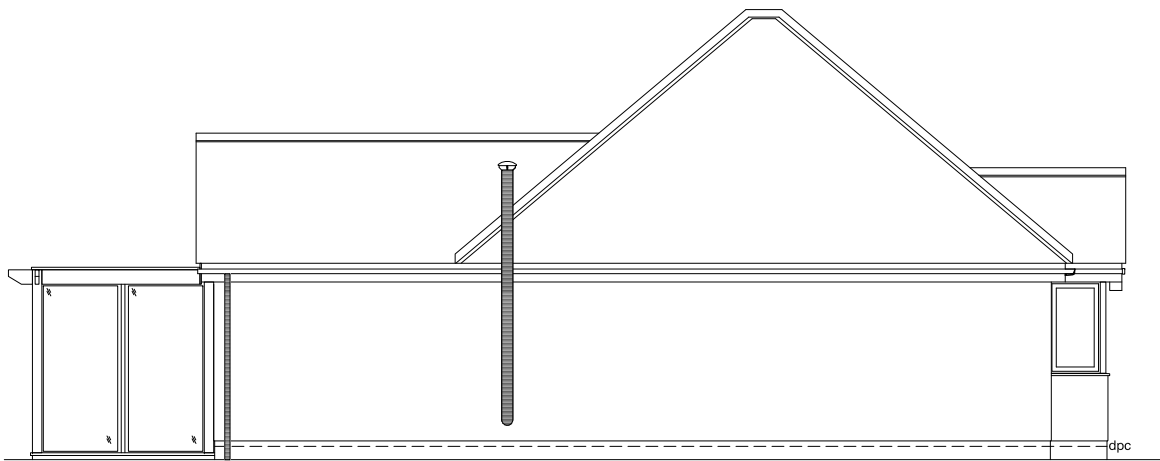

SOUTH WEST



SOUTH EAST

NEW REAR EXTENSION AND INTERNAL ALTERATIONS
34 Chalcraft Lane, Bersted. PO21 5TX

K.E. HILTON AND ASSOCIATES
Chartered Structural Engineers

Studio 1
Manor Nursery
Lagness Road
Chichester
West Sussex
PO20 1LJ

Tel: 01243 771158
Mobile: 07968 333140

E-Mail: k_e_hilton@yahoo.co.uk

PLANS AND ELEVATIONS
AS EXISTING

Scale 1:100
Date 20-03-17

Drawn By ACB
Checked KEH

Drawing Number 5078 - 03

NORTH