


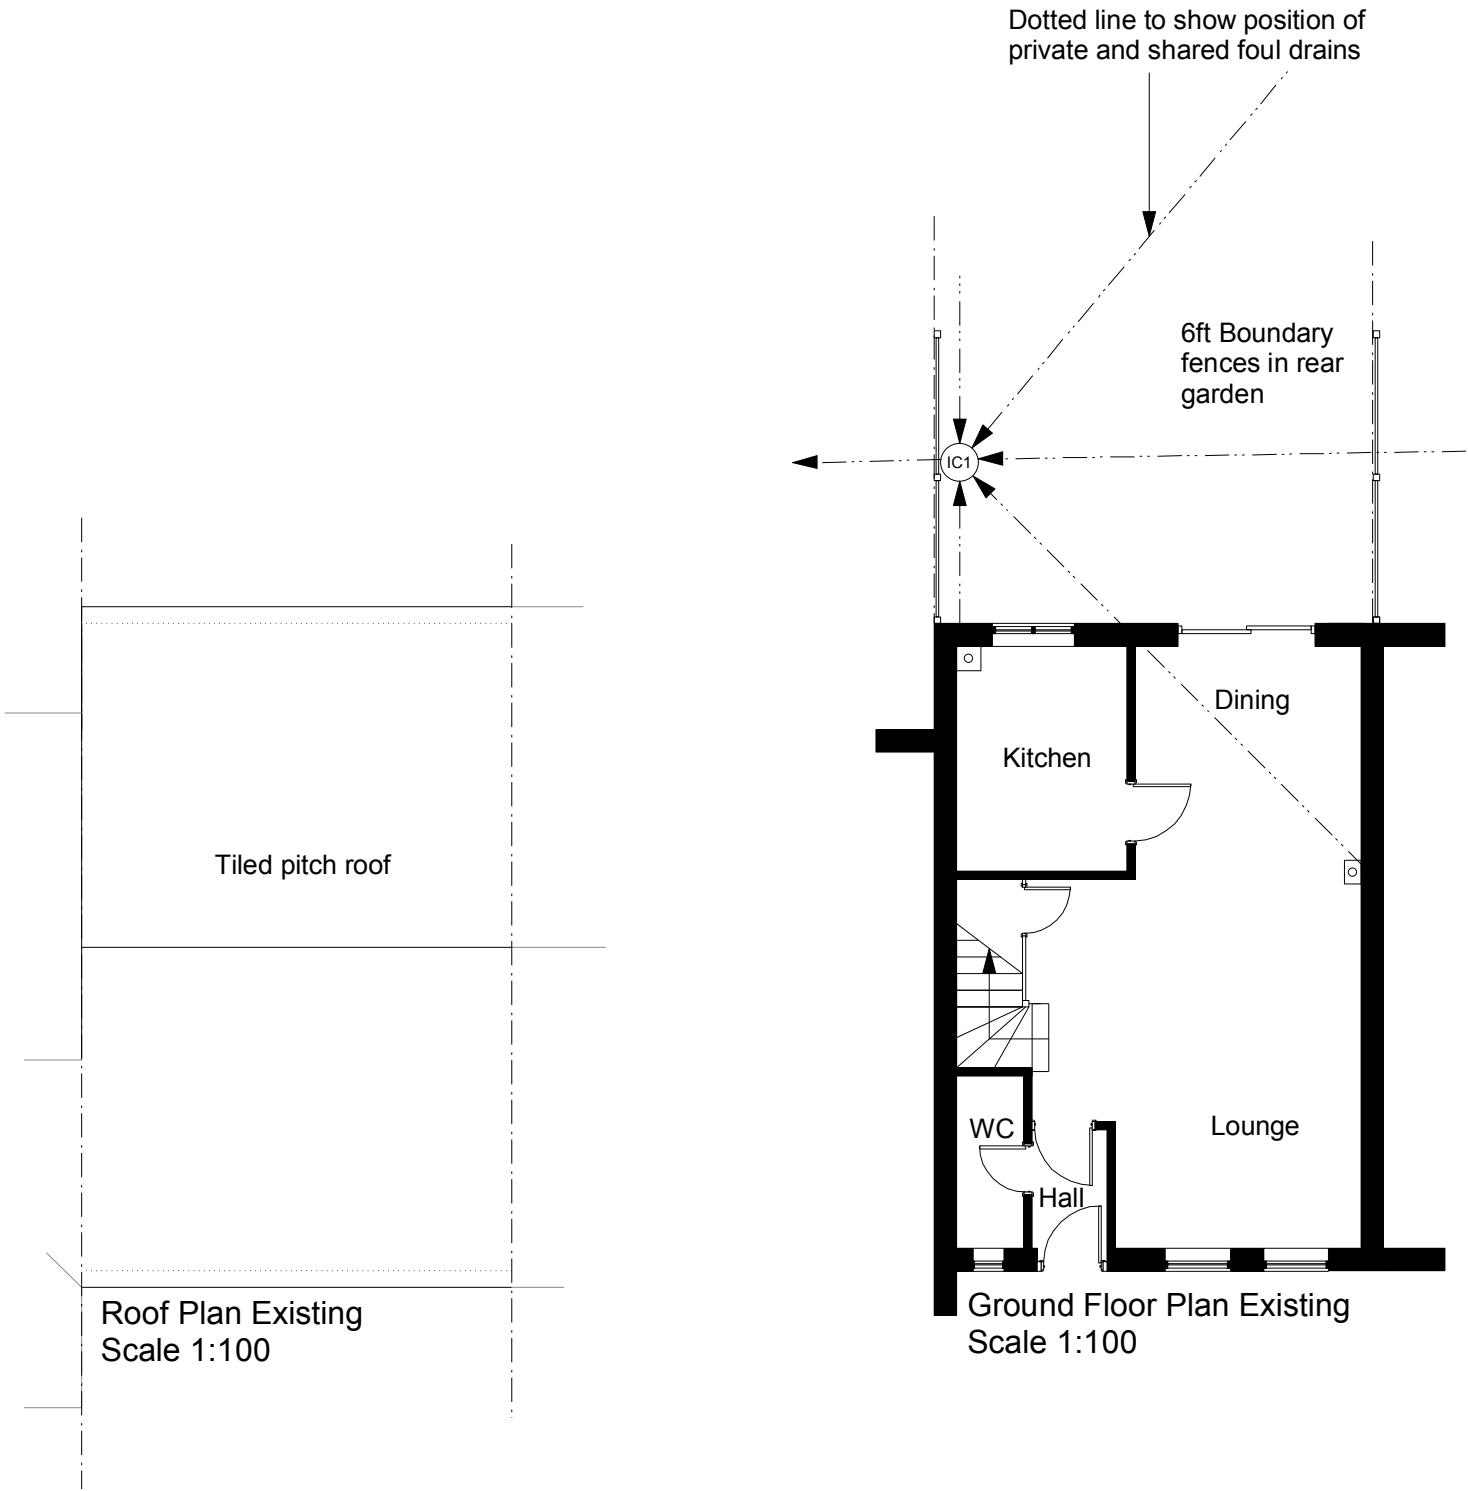

Note:
First floor plans are not affected by the proposal and are not shown as the layouts remain as existing

All dims and details to be checked on site prior to any commencement of work. This plan is not a full specification or schedule of work and has been produced solely for the purpose of obtaining the necessary local authority consents/approvals For Party Wall etc. Act 1996 see Government booklet or website.	Status:			Client: Mr C Austin 32 Clydesdale Gardens Bognor Regis West Sussex PO22 9BE	Revision: A	Project: Extension
	Preliminary	☐	Tender	☐	Scale: 1:100@A3	Content: Existing floor and roof plans
	Planning	☒	Construction	☐	Date: Mar 18	
	Building Regulations	☐	As Built	☐	Dwg No: CA002	