


MATERIALS
WALLS – ground floor rendered blockwork
first floor horizontal weatherboarding
ROOF – plain concrete tiles to pitched roof
GRP roofing system to flat roof
WINDOWS – white upvc
DOORS – coloured upvc

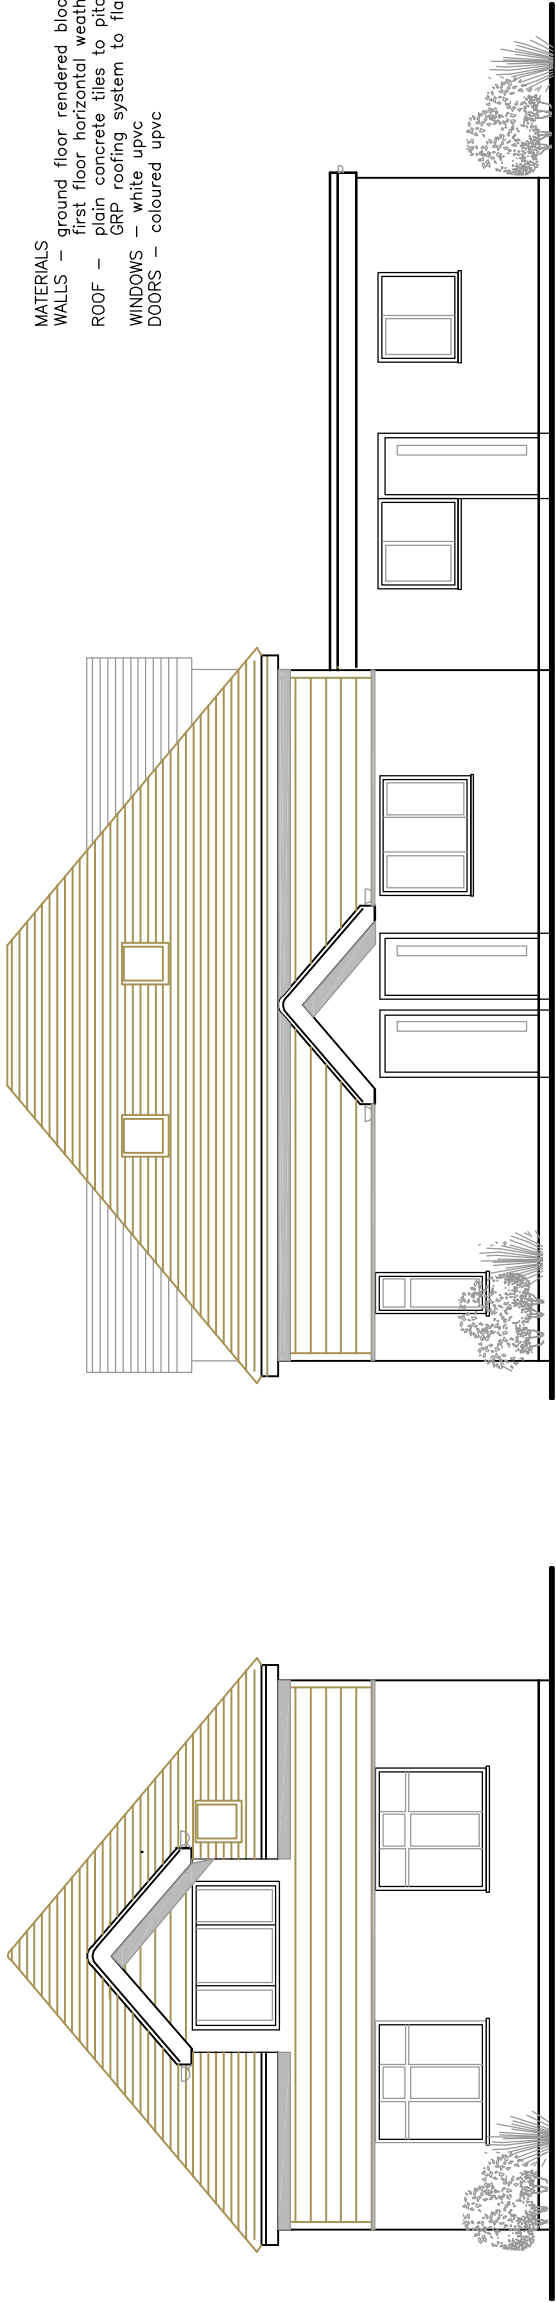

FLAT 3
studio apartment

FLAT 1
ground floor
1xbedroom
FLAT 2
first floor
1xbedroom
PROPOSED NORTH-EAST ELEVATION 1:100



Amdesign

ARCHITECTURE DESIGN DEVELOPMENT
Leeza Aldis-Hobbs ARB RIBA SPAB

/mob: 07756 329400

e-mail: leeza@amdesignltd.co.uk

PROJECT

**38 CHALCRAFT LANE
BOGNOR REGIS
WEST SUSSEX
PO21 5TX**
PROJECT STAGE
PI ANNING

DRAWING

**PROPOSED
ELEVATIONS**

DRAWING No

284/04

SCALE
DATE

1:100

PER 2010

REVISION

DRAWN
CHECKED

LA

DATE

This scheme is subject to town planning and all other necessary consents. All dimensions and levels to be checked on site. This drawing is to be read in conjunction with other relevant drawings and documents. Report all discrepancies to the Architect before work commences.