



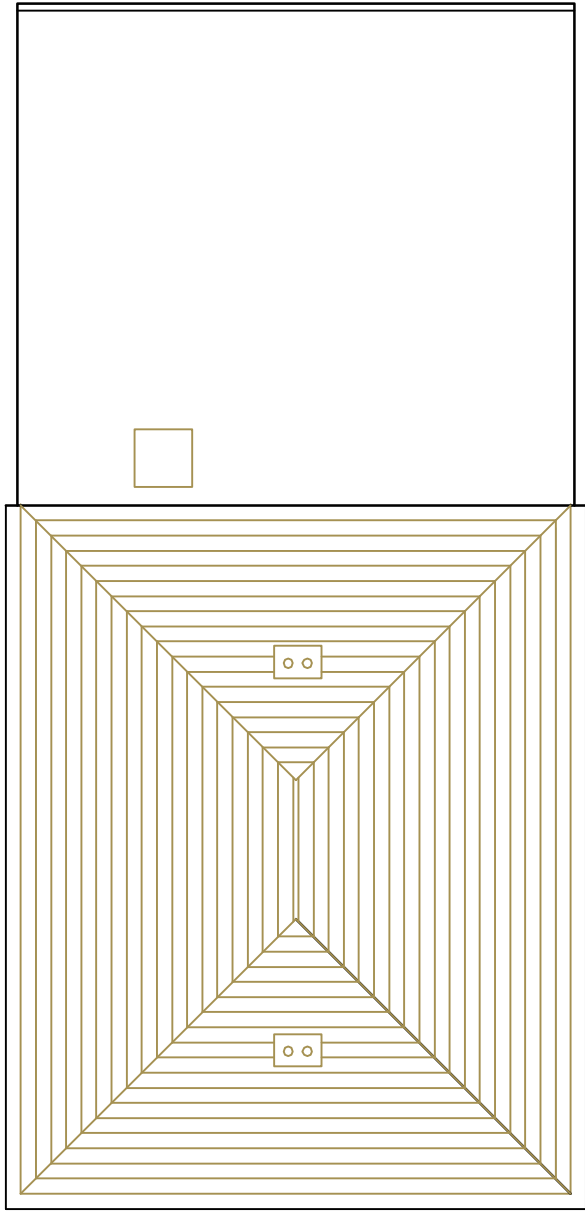


EXISTING ROOF PLAN 1:100




EXISTING GROUND FLOOR PLAN 1:100

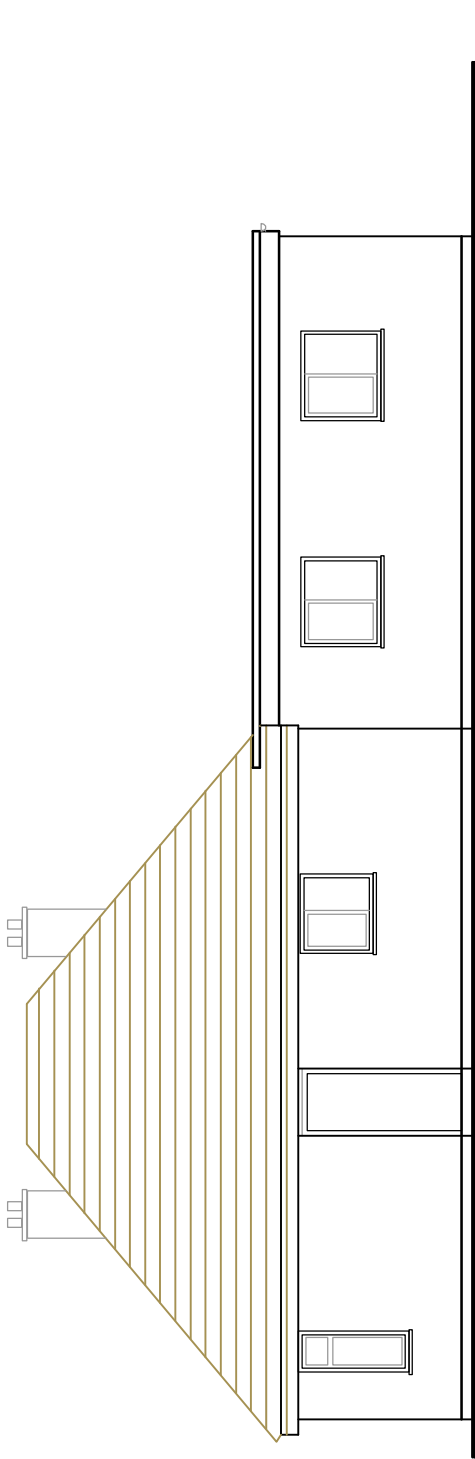

EXISTING NORTH-EAST ELEVATION 1:100

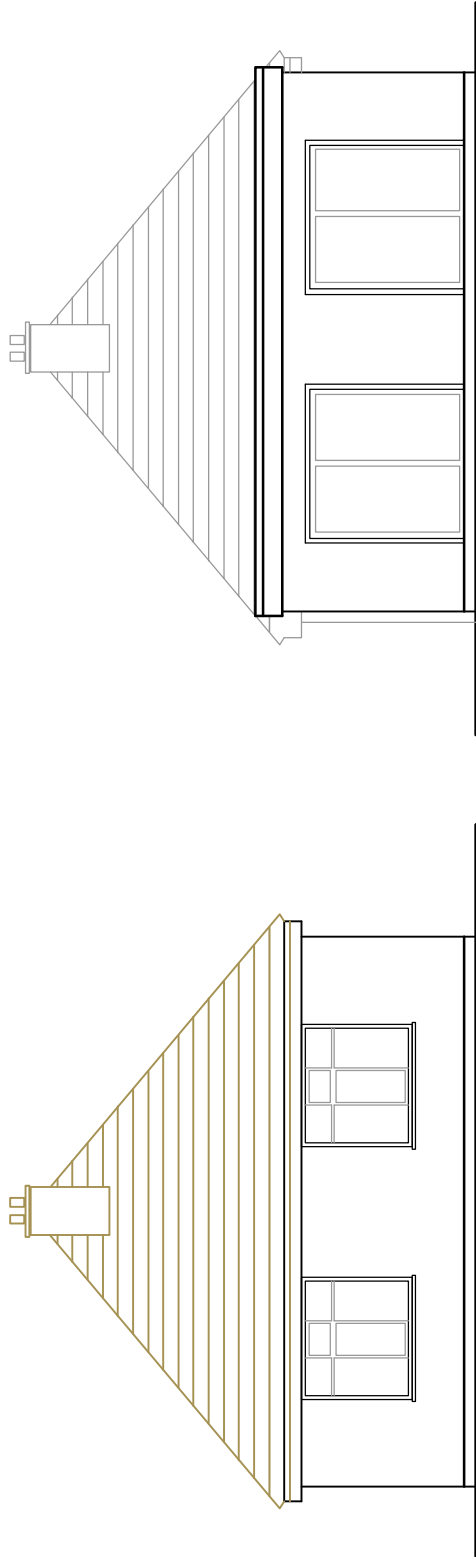

EXISTING SOUTH-EAST ELEVATION 1:100

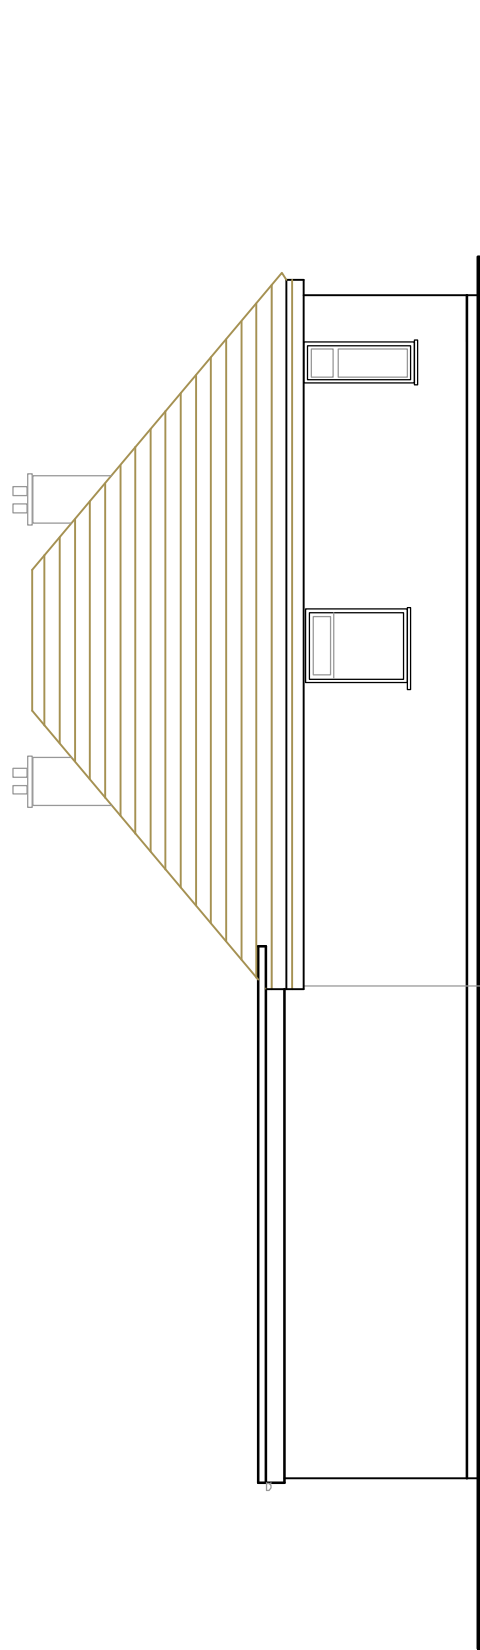

EXISTING NORTH-WEST ELEVATION 1:100

EXISTING SOUTH-WEST ELEVATION 1:100

Amdesign

ARCHITECTURE DESIGN DEVELOPMENT
Leeza Aldis-Hobbs ARB RIBA SPAB
Job: 07756 329400
E-mail: leeza@amdesignltd.co.uk

PROJECT

38 CHALCRAFT LANE
BOGNOR REGIS
WEST SUSSEX
PO21 5TX
PROJECT STAGE
PI ANNING

DRAWING

EXISTING PLANS

DRAWING No
284/02
SCALE DATE 1:100
REVISION
DRAWN CHECKED LA

LETTER	REVISION	DATE

This scheme is subject to town planning and all other necessary consents. All dimensions and levels to be checked on site. This drawing is to be read in conjunction with other relevant drawings and documents. Report all discrepancies to the Architect before work commences.

