


PROPOSED SOUTH—WEST ELEVATION 1:100




PROPOSED NORTH—EAST ELEVATION 1:100

 

PROPOSED SIDE ELEVATIONS 1:100




PROPOSED SIDE ELEVATIONS 1:100

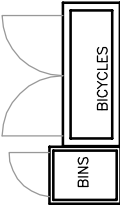

MATERIALS
WALLS — vertical weatherboarding
ROOF — felt flat roof
DOORS — treated timber

PROPOSED RECYCLING AND CYCLE STORE LAYOUT 1:100

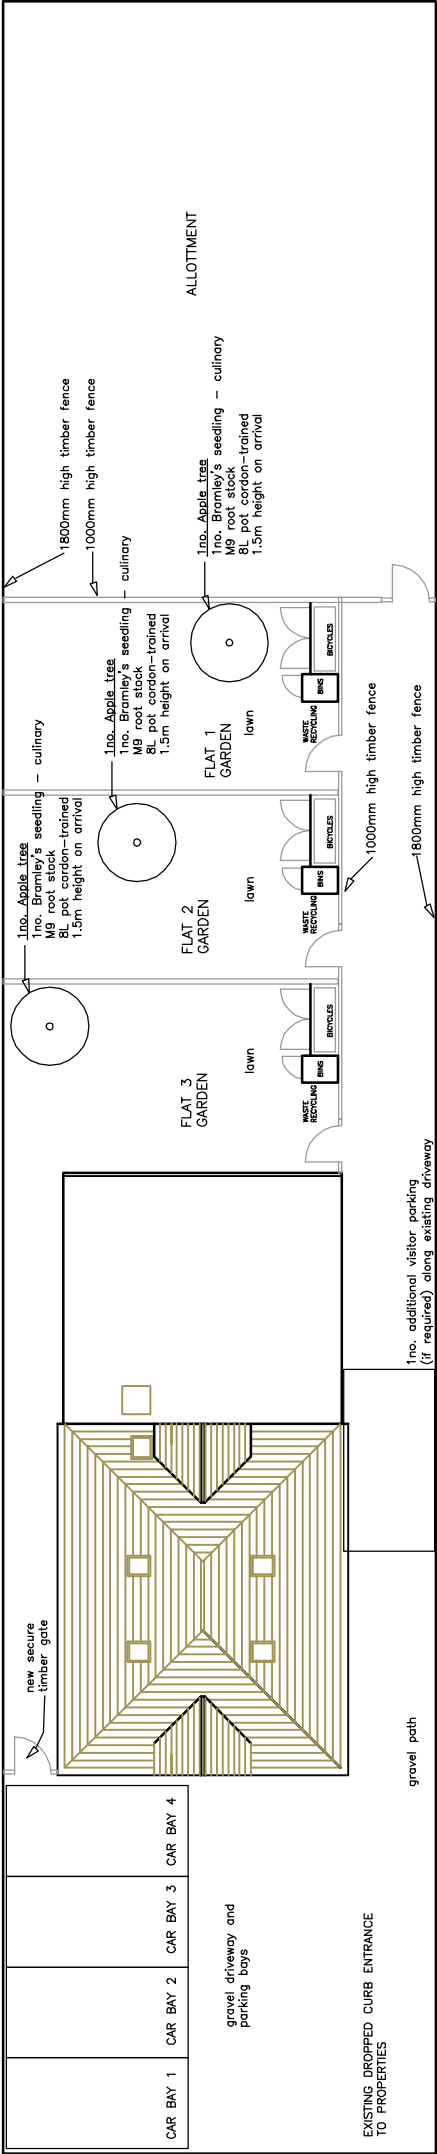

PROPOSED SITE LAYOUT 1:200

Amdesign ARCHITECTURE DESIGN DEVELOPMENT eeza Aldis-HobbsARB RIBA SPAB /lob: 07756 329400 -mail: leeza@amdesignltd.co.uk	PROJECT 38 CHALCRAFT LANE BOGNOR REGIS WEST SUSSEX PO21 5TX PROJECT STAGE PI ANNING	DRAWING PROPOSED SITE LAYOUT				REVISION B DRAWN LA CHECKED
		DRAWING No		284/05		
		SCALE		1:200		
		DATE		MAY 2010		
		LETTER		REVISION		DATE
		This scheme is subject to town planning and all other necessary consents. All dimensions and levels to be checked on site. This drawing is to be read in conjunction with other relevant drawings and documents. Report all discrepancies to the Architect before work commences.				

