



Version	Date	Page(s)	Version Notes/Alterations	Drawn by
V1	17/03/21	ALL	Original Scheme	NS

DESIGN PACK - EXTERNAL


SITE:

BOGNOR REGIS

UNIT 1B BOGNOR REGIS RETAIL PARK
BOGNOR REGIS, PO22 9TR

GENERAL MANAGER: Kieran Mulkerrins TEL:07826 552396 EMAIL: KieranM@blazesigns.co.uk




SITE PLAN

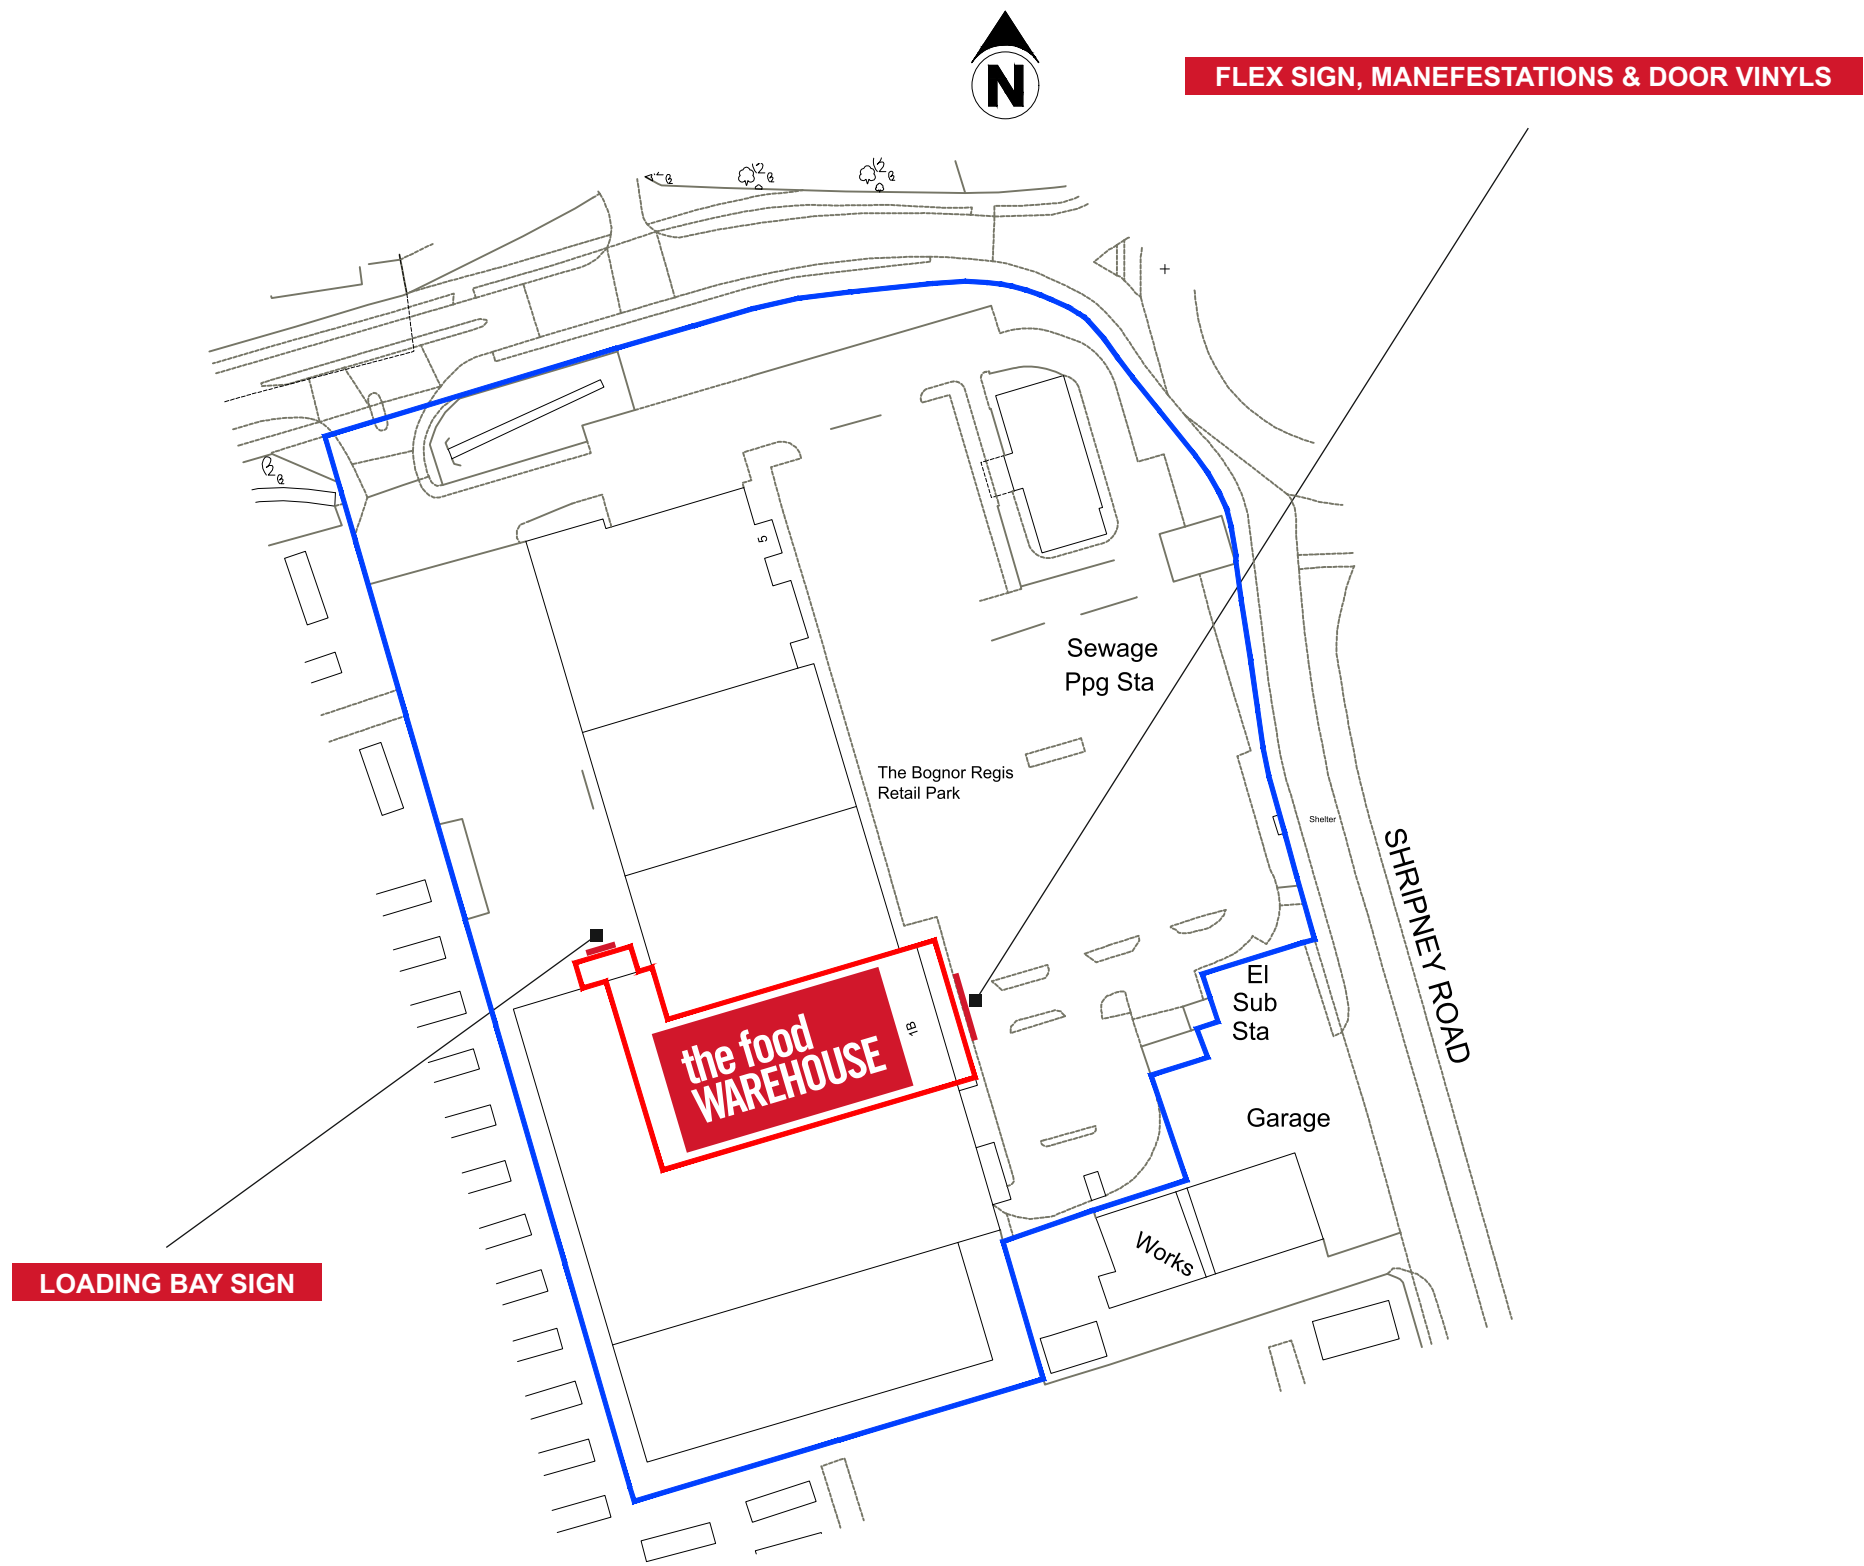

NOTE
All dimensions are approx and subject to survey




Office:	Copyright:	Client:	Job Number & Site:	Date:	Scale:	Notes:
Blaze signs Unit 3-4 Arden Park, Arden Road, Frankley, Birmingham, B45 0JA. T +44 (0) 121 4577715 F +44 (0) 121 4539355 www.blazesigns.co.uk	DRAWING SHOWN FOR VISUAL PURPOSES ONLY. ACTUAL SIGNAGE CONSTRUCTION (MANUFACTURE, MATERIALS & TECHNIQUES) MAY DIFFER TO THOSE SHOWN & ARE SUBJECT TO FINAL SITE CONDITIONS BLAZE STANDARD PAINT FINISH IS 60% SEMI GLOSS. CLIENT TO ADVISE PRIOR TO APPROVAL IF ANY SPECIAL FINISHES ARE REQUIRED © THE COPYRIGHT OF THIS DRAWING IS OWNED BY BLAZE SIGNS LIMITED AND IS NOT TO BE DISCLOSED TO OTHER PERSONS OR TO BE USED FOR MANUFACTURING PURPOSES WITHOUT PERMISSION.	the food WAREHOUSE	131676 BOGNOR REGIS	17/03/21	NTS	COLOUR REF: RAL COLOUR REF: PANTONE 3020 7015

EXISTING ELEVATIONS

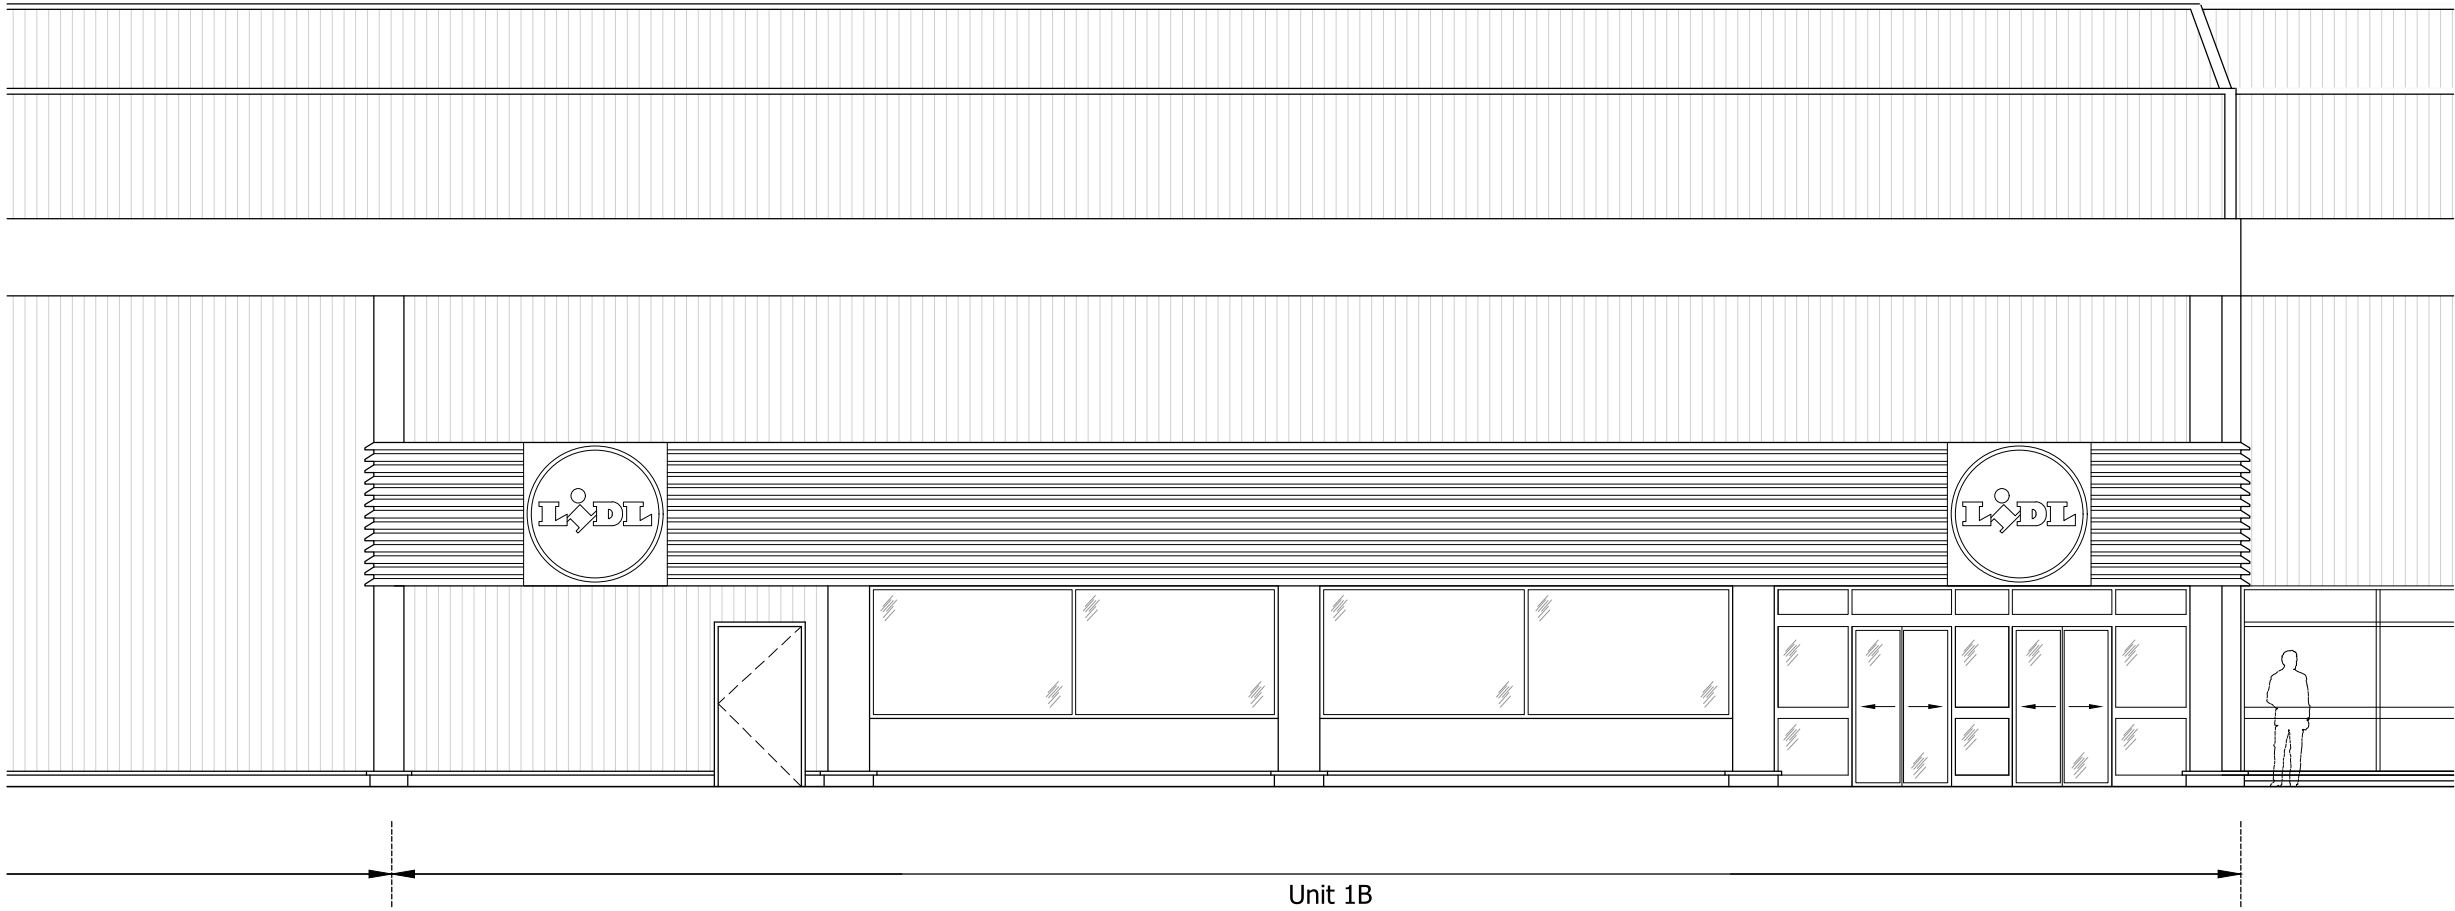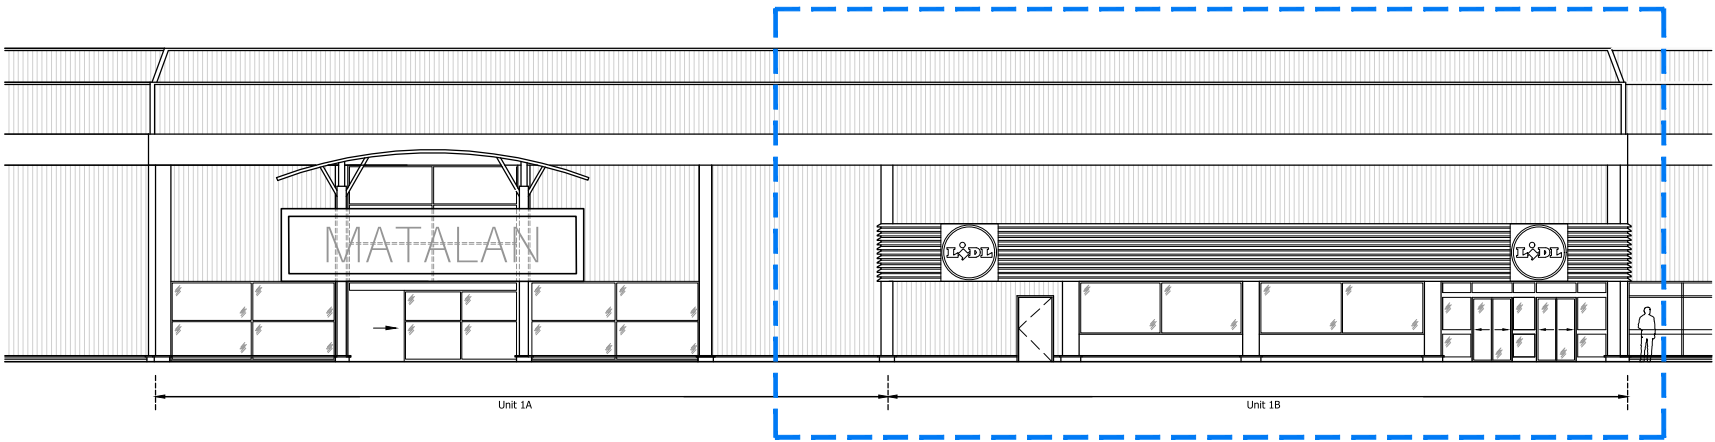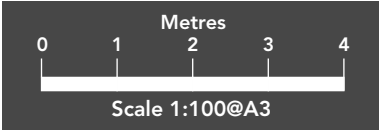

Existing Front Elevation to Car Park - 1:100

PROPOSED ELEVATIONS

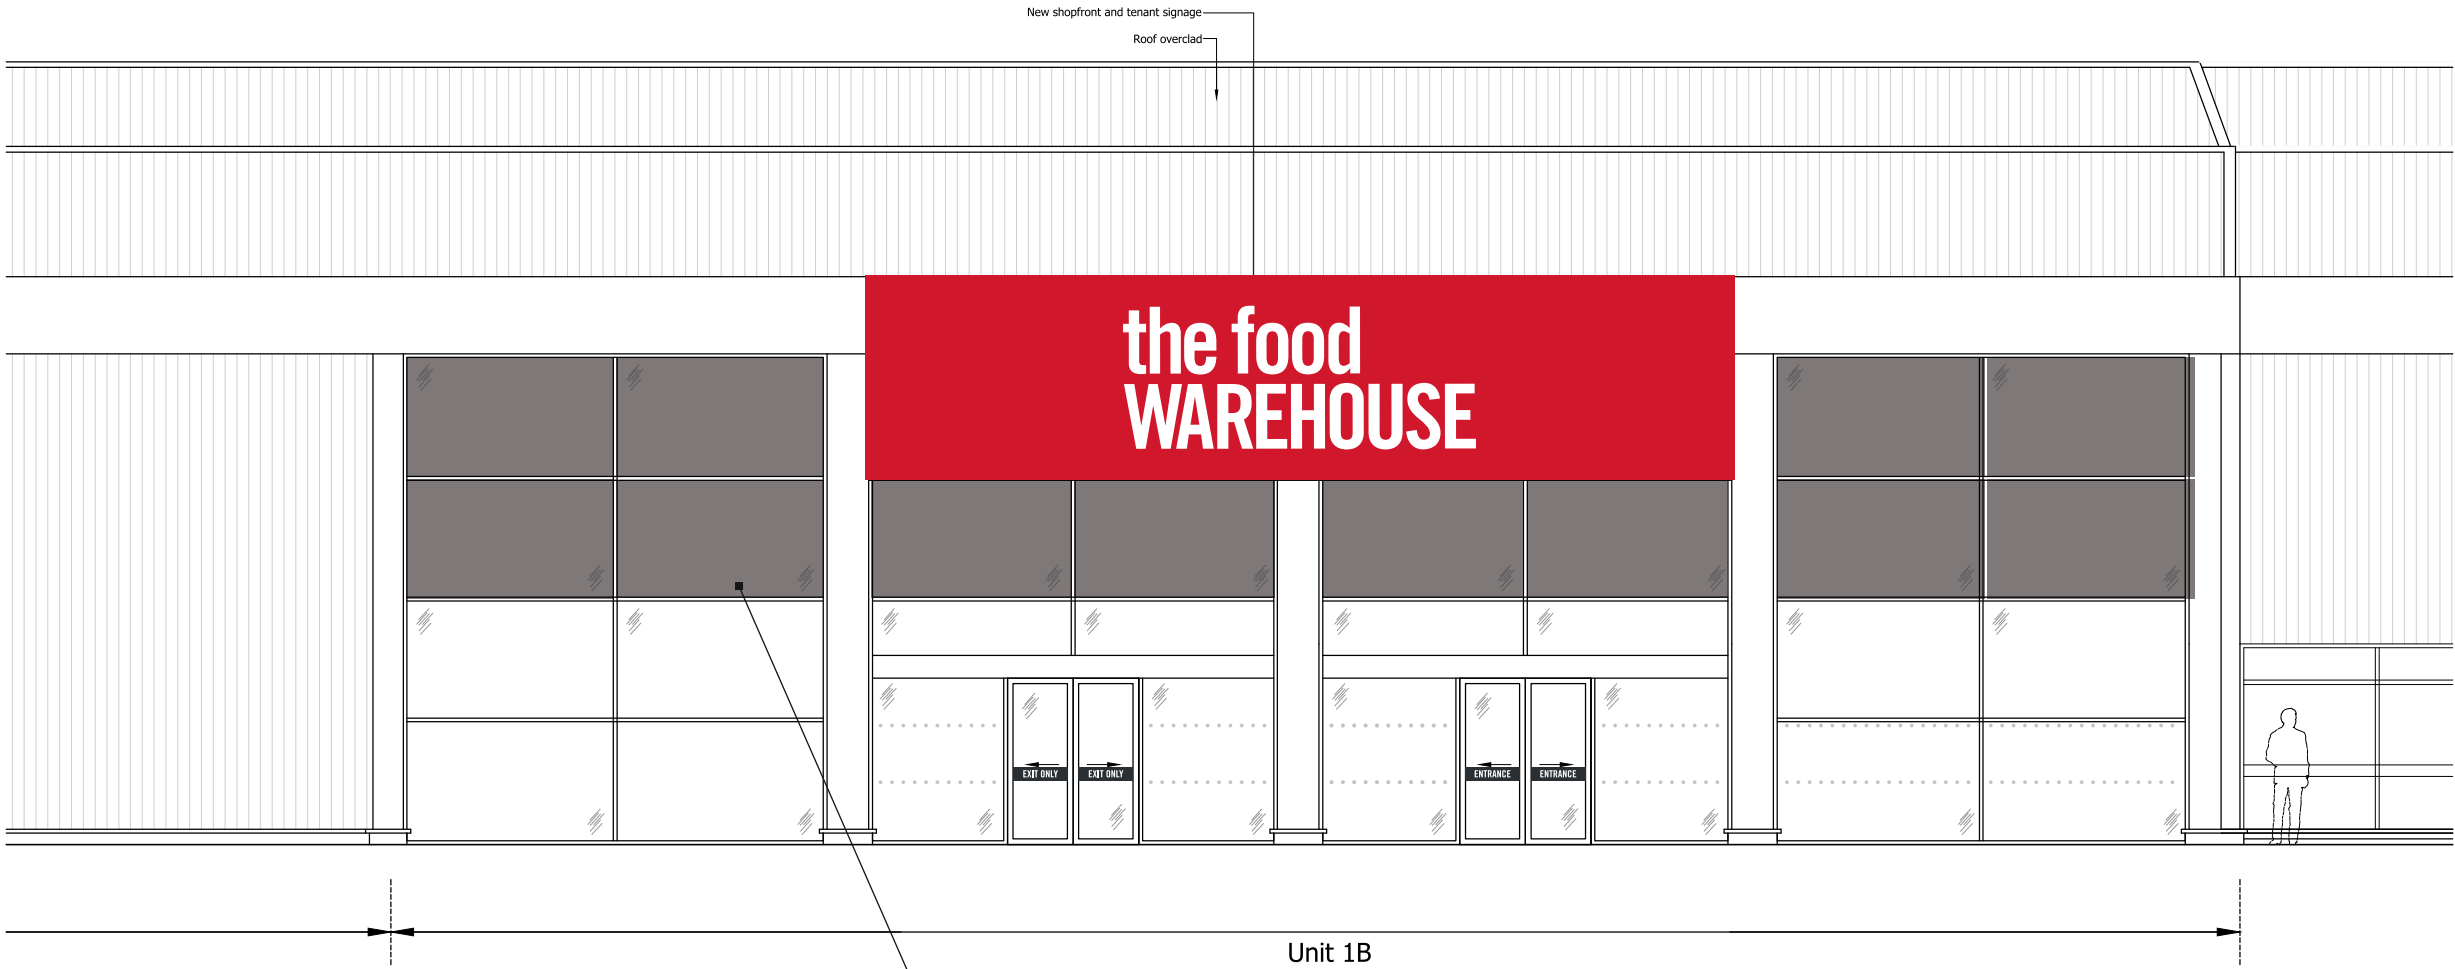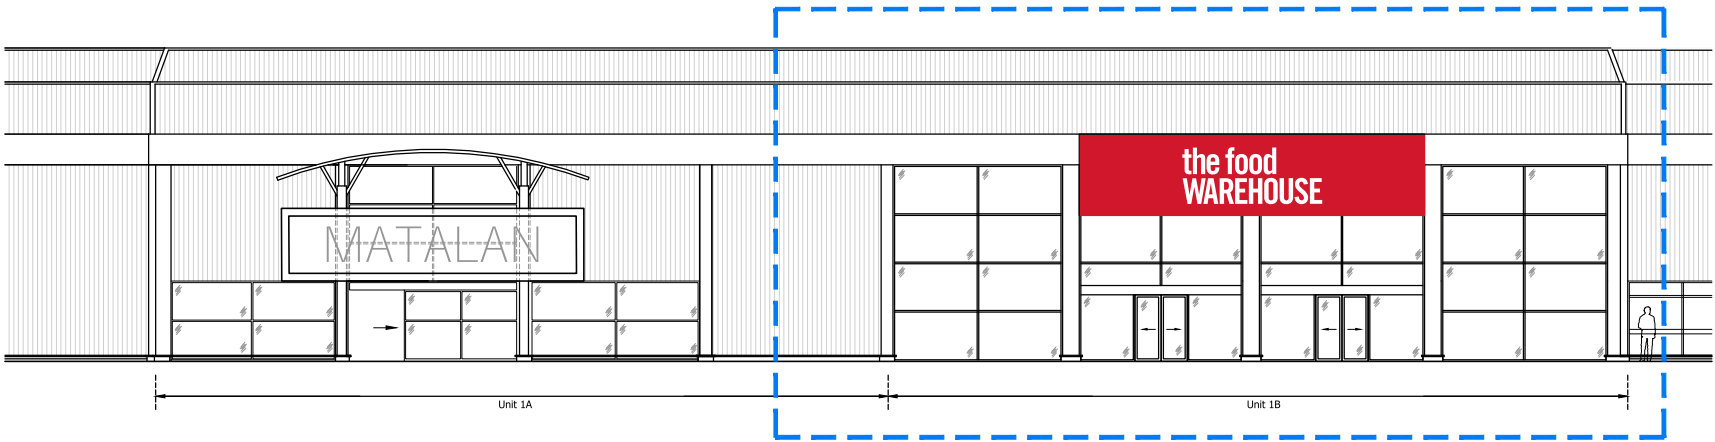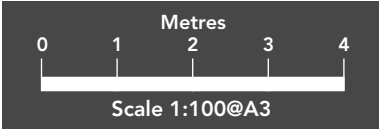


Front Elevation to Car Park - 1:100

Site, South facing: Solar film to upper 2 lines of windows.
To be checked at tender walk around meeting.


Unit 1B

ILLUM FLEX SIGNCASES

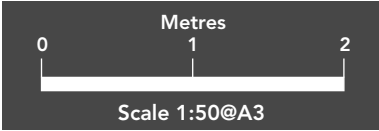

Section A-A

Scale 1:10

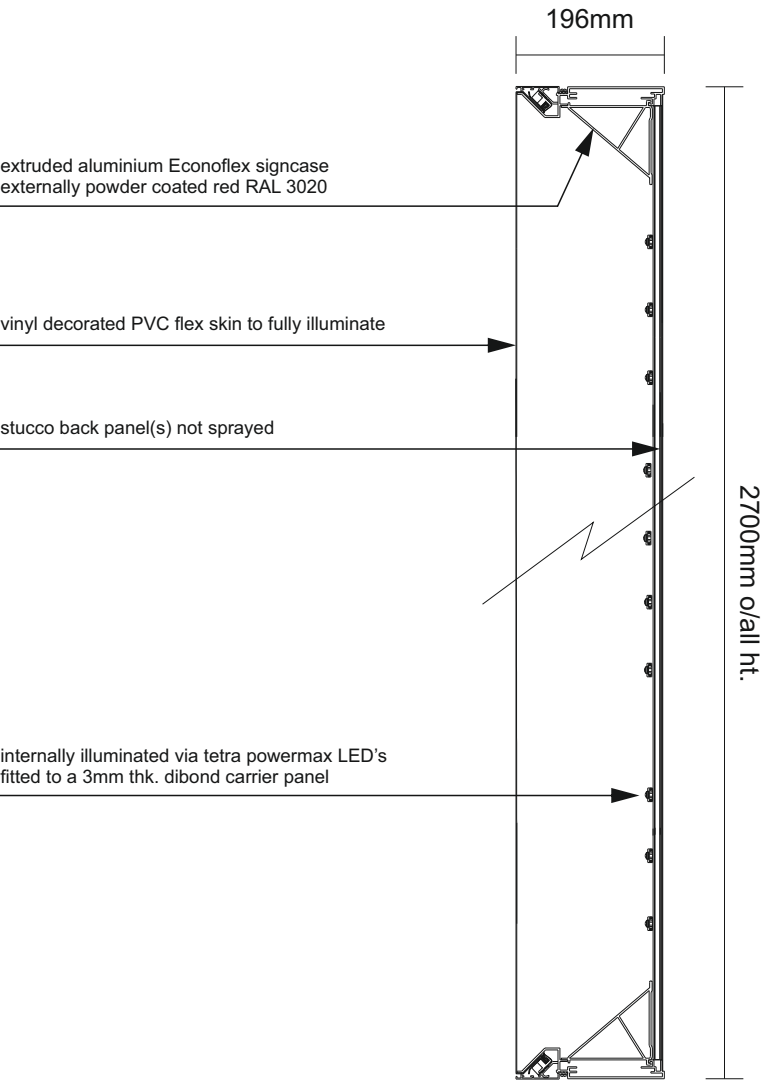

Specification



1-OFF Extruded Econoflex aluminium box, powder coated red RAL 3020 30-40% matt finish.
Back panel manufactured from stucco (not sprayed) as not visible from behind.
Vinyl decorated PVC flex skin stretched over face having red background face applied in 3M 3630-33 vinyl with text weeded out to show thru white skin.
Signcase fully illuminated via GE tetra powermax 4100 colour temperature LED's (5 mods per metre) mounted onto a 3mm thk. white dibond carrier panel.

NOTE


Supporting steelwork to be provided by developers.
All dimensions are approx and subject to survey.

LED layout is visual only
LED's required = 61 wide x 12 high
= 732 modules total

MANIFESTATIONS & DOOR VINYL

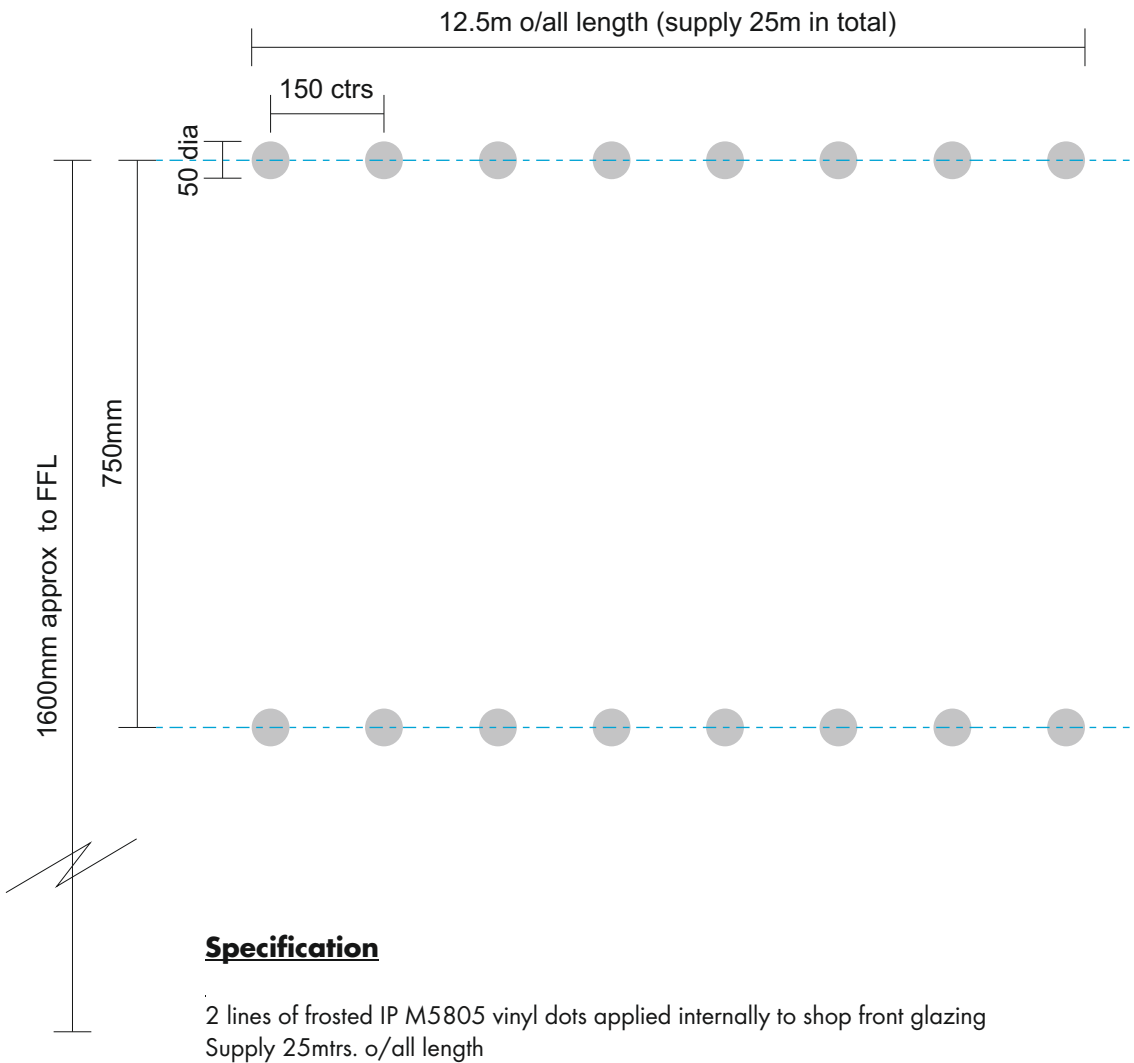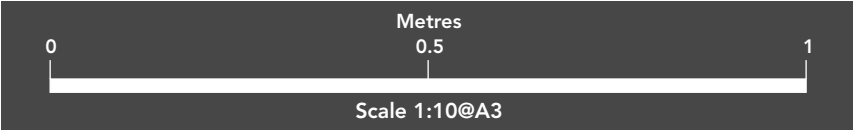


NOTE
All dimensions are approx and subject to survey.

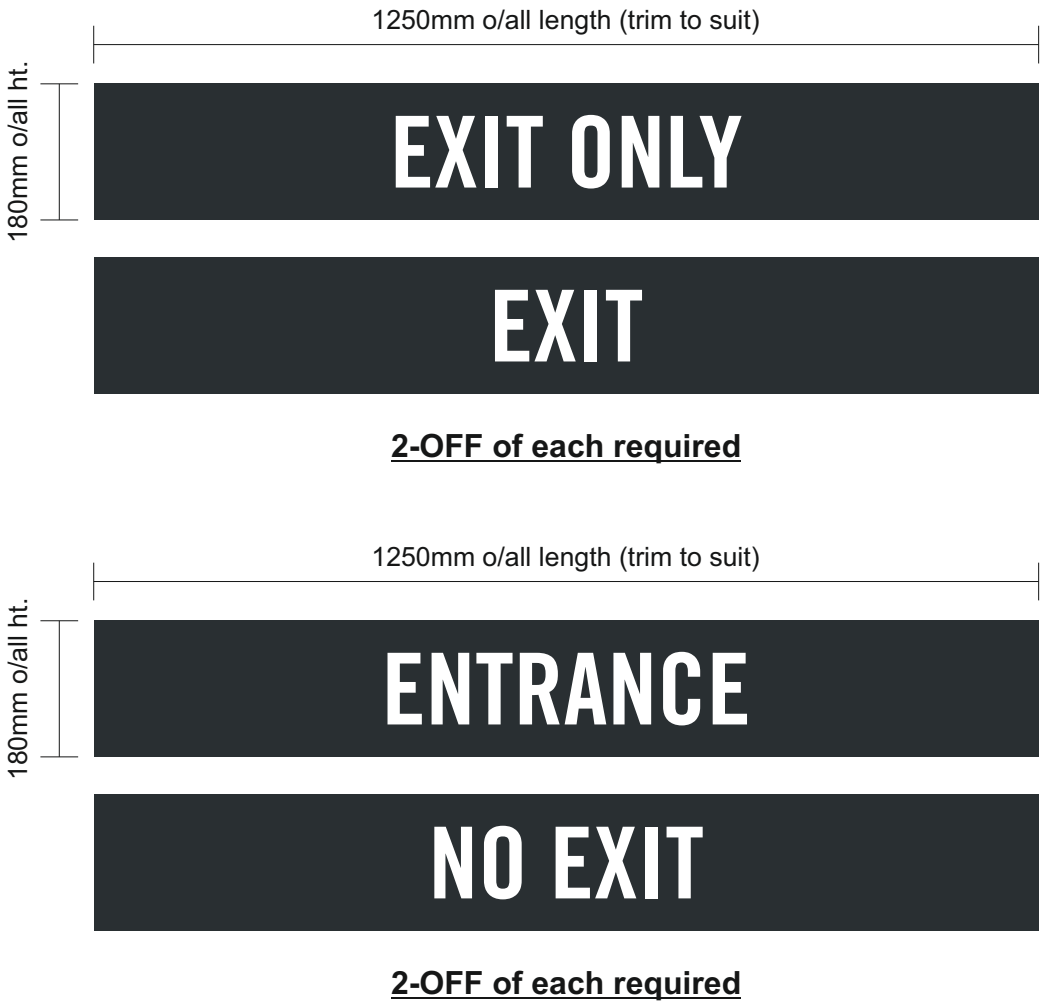

Specification

Digitally printed graphics onto MD5 self adhesive vinyl overlaid in gloss laminate applied either side of glazing in doors approx 850mm FFFL to underside of vinyl.

Office:	Copyright:	Client:	Job Number & Site:	Date:	Scale:	Notes:
Blaze signs ARUN DISTRICT COUNCIL BE/49/21/A Unit 3-4 Arden Park, Arden Road, Frankley, Birmingham, B45 0JA. T +44 (0) 121 4577715 F +44 (0) 121 4539355 www.blazesigns.co.uk DRAWING SHOWN FOR VISUAL PURPOSES ONLY. ACTUAL SIGNAGE CONSTRUCTION (MANUFACTURE, MATERIALS & TECHNIQUES) MAY DIFFER TO THOSE SHOWN & ARE SUBJECT TO FINAL SITE CONDITIONS BLAZE STANDARD PAINT FINISH IS 60% SEMI GLOSS. CLIENT TO ADVISE PRIOR TO APPROVAL IF ANY SPECIAL FINISHES ARE REQUIRED © THE COPYRIGHT OF THIS DRAWING IS OWNED BY BLAZE SIGNS LIMITED AND IS NOT TO BE DISCLOSED TO OTHER PERSONS OR TO BE USED FOR MANUFACTURING PURPOSES WITHOUT PERMISSION. the food WAREHOUSE 131676 BOGNOR REGIS 17/03/21 1:10 COLOUR REF: RAL COLOUR REF: PANTONE 3020 7015 V1 Page 5/7						

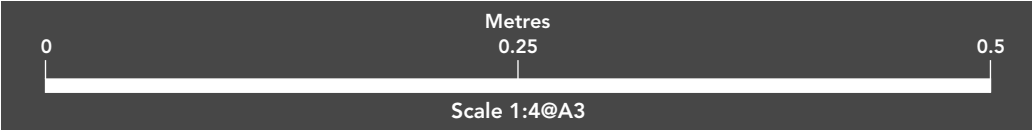


Specification

2-OFF Vinyl decorated totem sign having red background face applied in 3M 3630-33 vinyl with text weeded out to show thru opal acrylic panel.

NOTE

All dimensions are approx and subject to survey
Totem Spec TBC

LOADING BAY SIGN

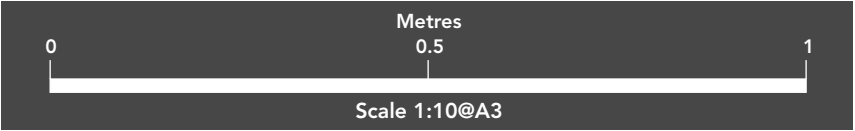

Specification

1-OFF 3mm thk. white dibond panel having red background face applied in 3M 3630-33 (matt) vinyl & text 'the food WAREHOUSE' overlaid in white 3M 50 series (matt) vinyl.

Sign face fixed above loading bay door c/w colour coded dome cap covers.

