




Revisions:

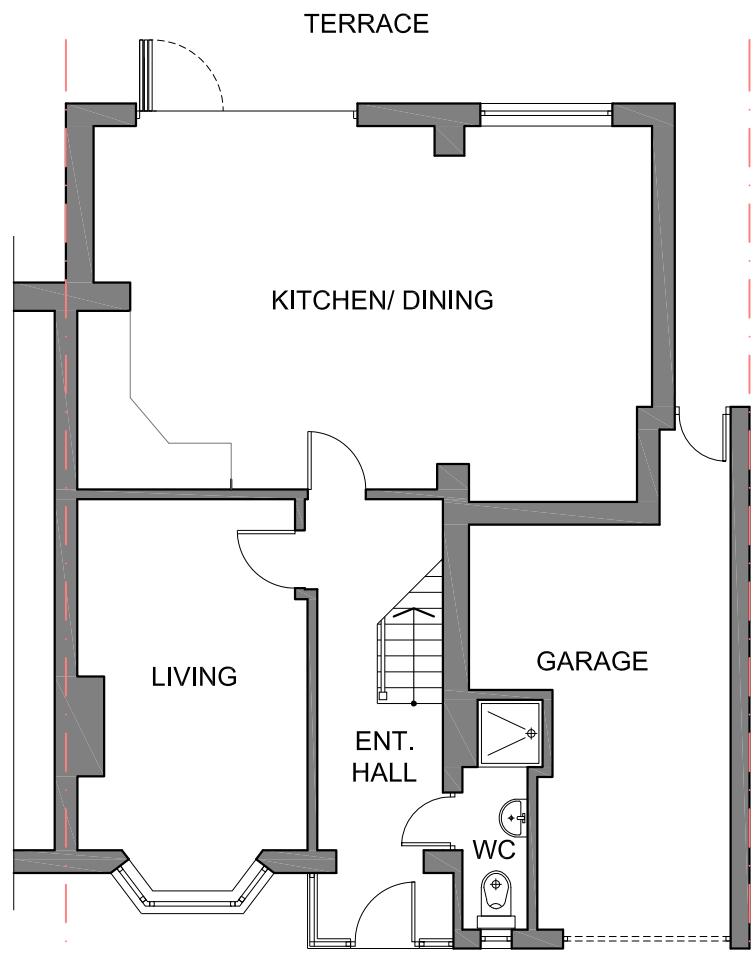

EXISTING GROUND FLOOR PLAN (SC. 1:100)

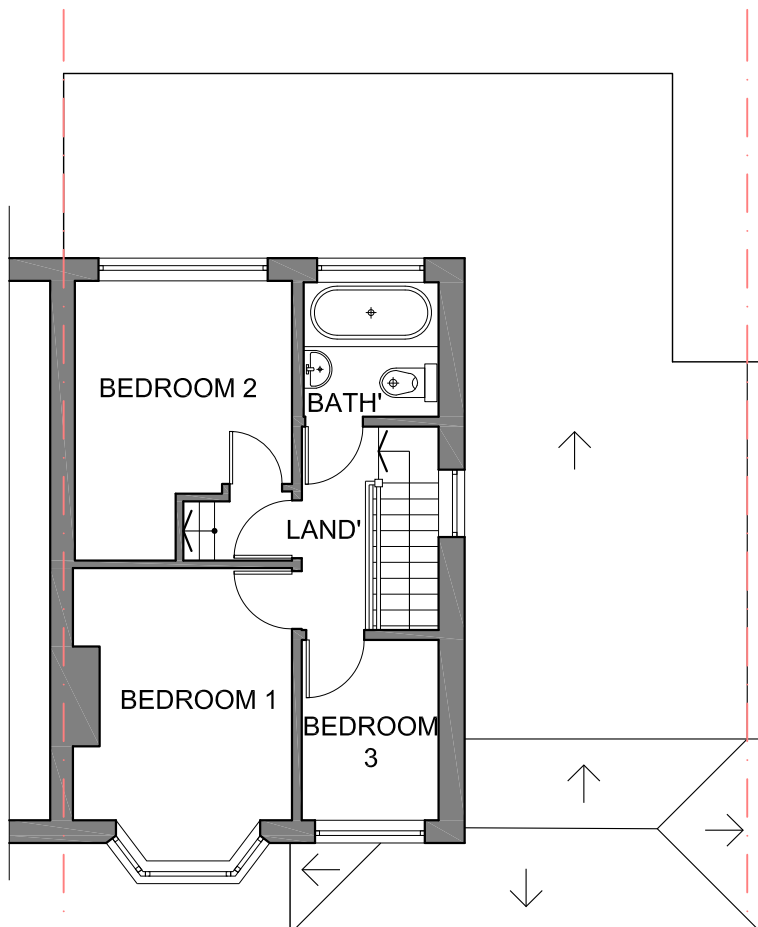


EXISTING FIRST FLOOR PLAN (SC. 1:100)

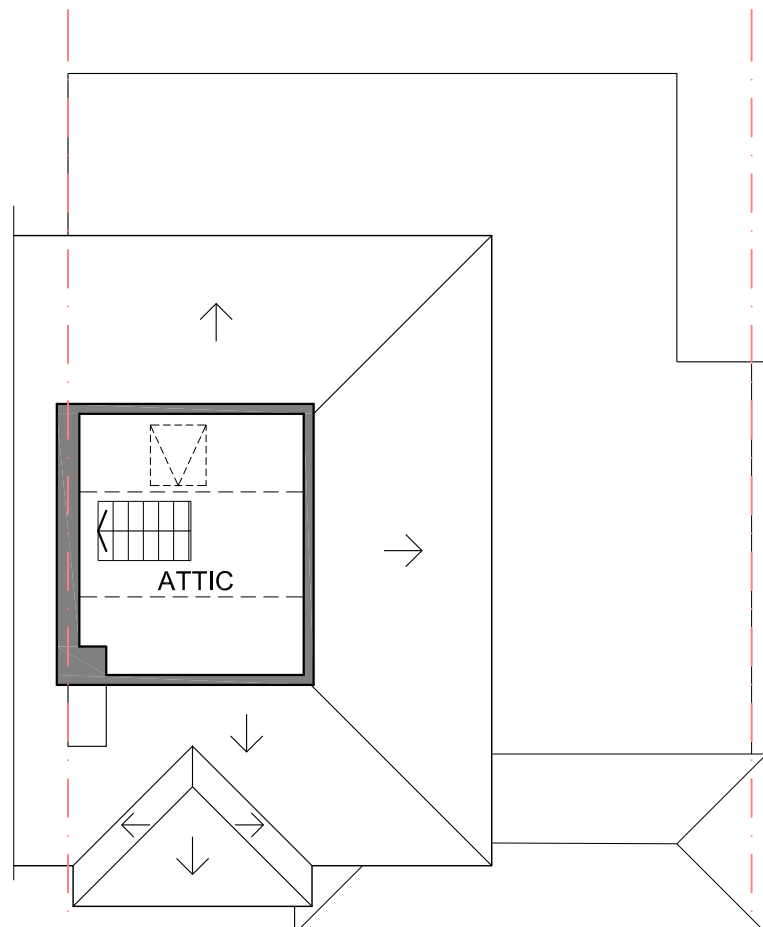


EXISTING ATTIC PLAN (SC. 1:100)




EXISTING SOUTH-WEST (SC. 1:100)

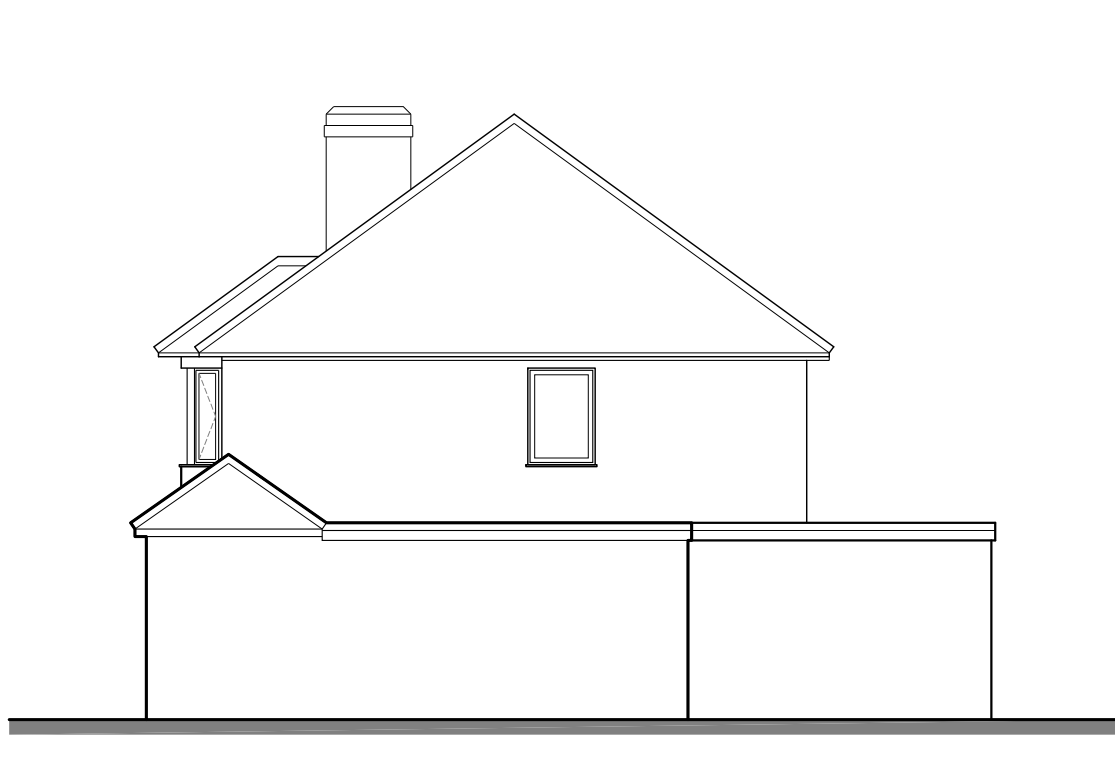


EXISTING SOUTH-EAST (SC. 1:100)

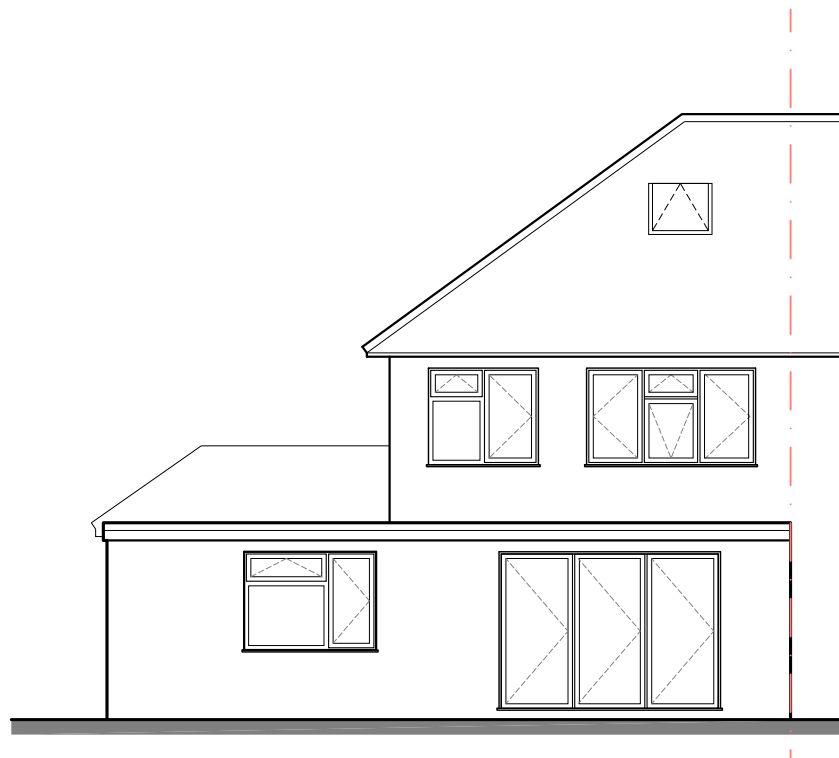


EXISTING NORTH-EAST (SC. 1:100)

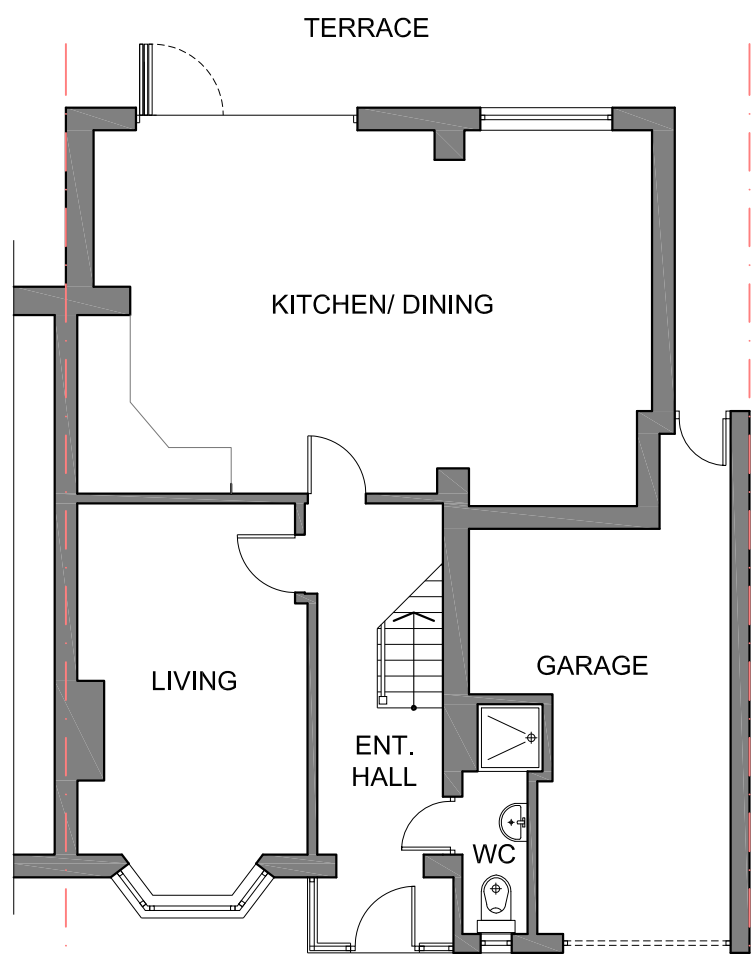

PROPOSED GROUND FLOOR PLAN; (SC. 1:100)
(NO CHANGE)

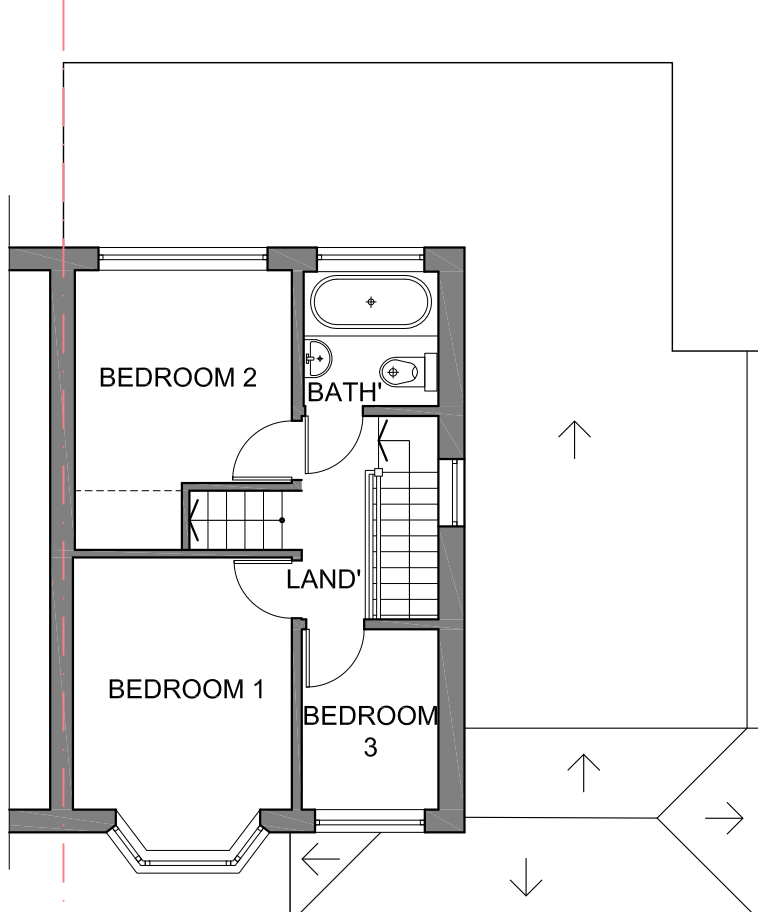


PROPOSED FIRST FLOOR PLAN; (SC. 1:100)

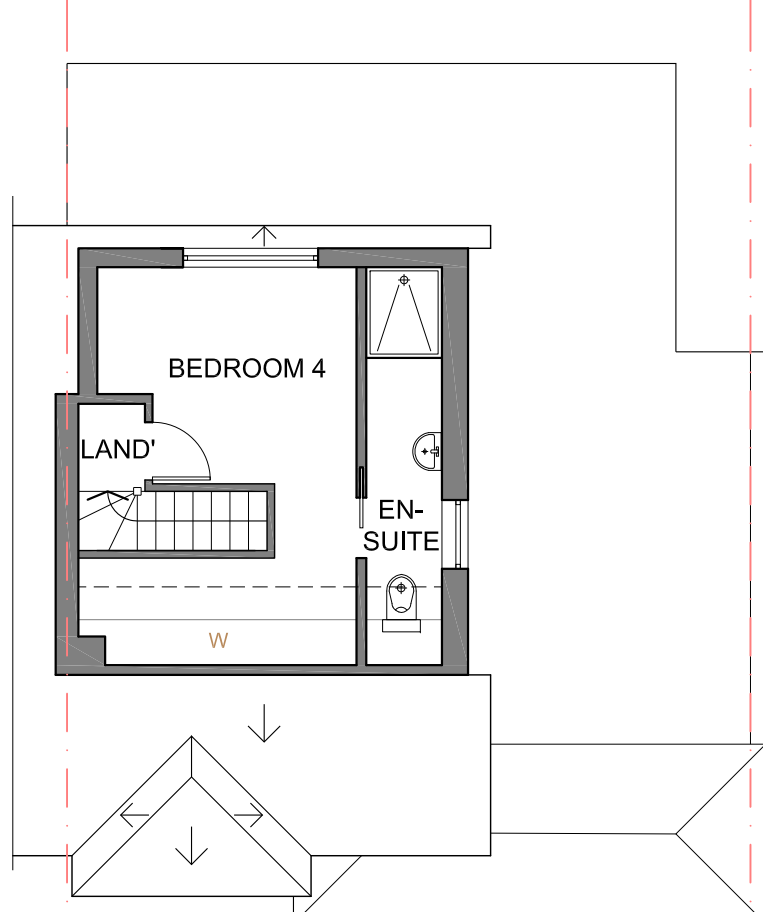


PROPOSED SECOND FLOOR PLAN; (SC. 1:100)




PROPOSED SOUTH-WEST; (SC. 1:100)

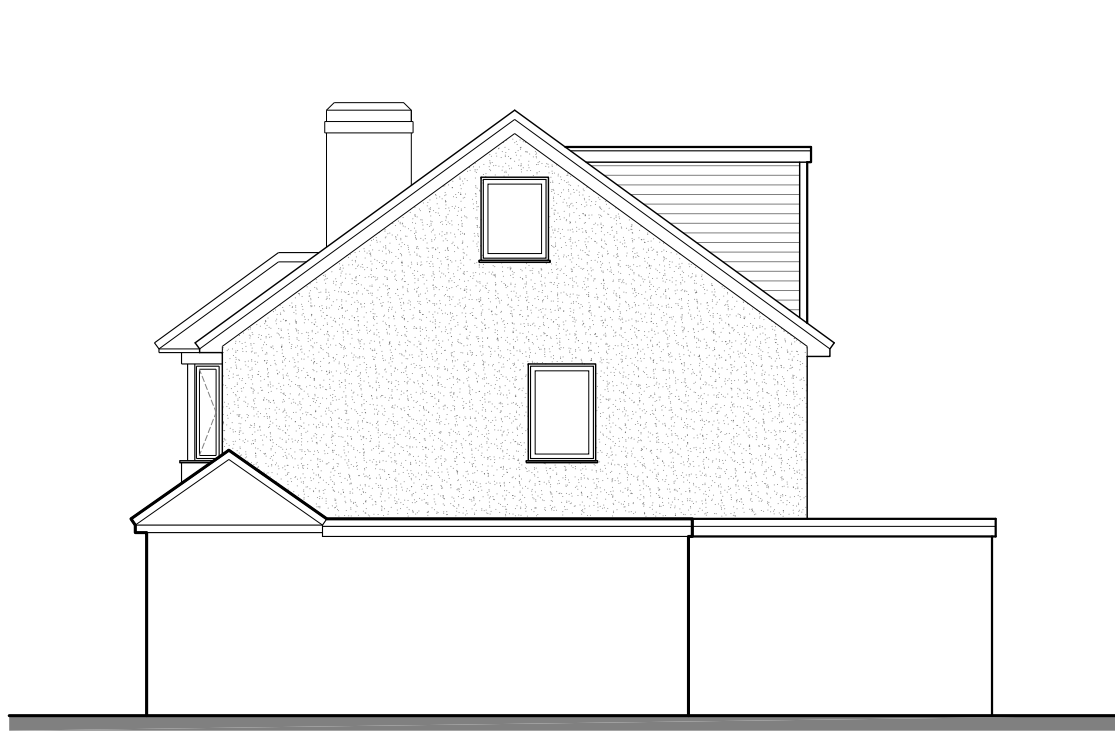

PROPOSED SOUTH-EAST; (SC. 1:100)

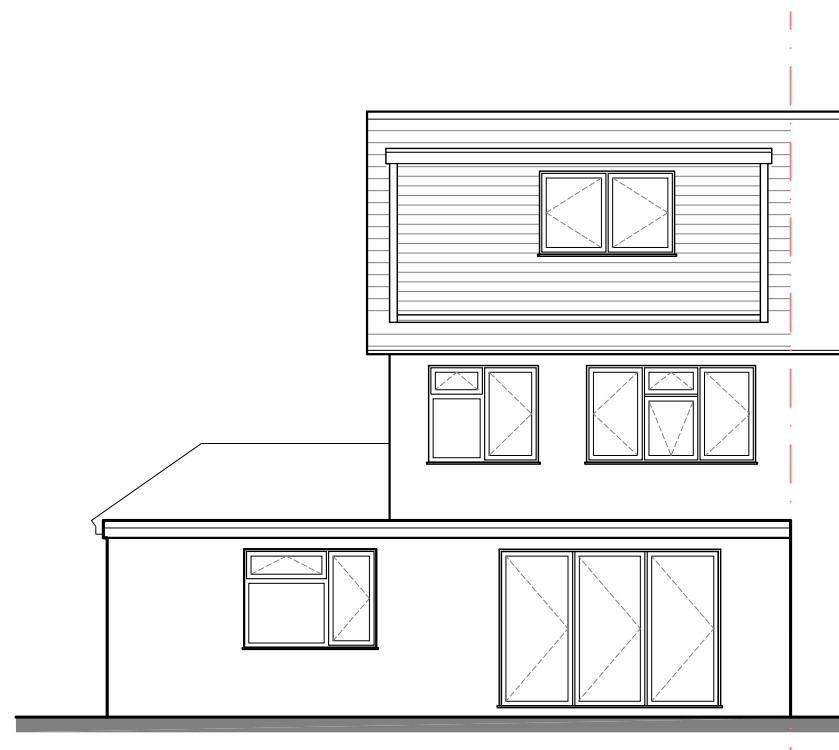

PROPOSED NORTH-EAST; (SC. 1:100)

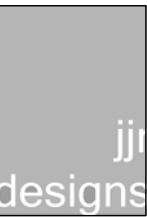

Suite 6a
Church House,
94 Felpham Road
Felpham
West Sussex,
PO22 7PG
TEL: 01243 822081

Architectural
Services
Planning
Building Regs
On Site Supervision
Landscape Design

e-mail: info@jjrdesigns.com

Client:

MR C. RAVENING

Project:

398 CHICHESTER ROAD
BOGNOR REGIS, PO21 5DR

Drawing Title:

EXISTING PLANS, ELEVATIONS
PROPOSED PLANS, ELEVATIONS

Issue status:
Outline proposals: ☐ Production information: ☐ Scheme design: ☐
Tender drawing: ☐ Detail design: ☐ Contract drawing: ☐

Scale: 1:100	Drawn: I. Bruma	Checked: R. Stefanski	Date: 06.01.2020
Job No: 1412	Drawing No: 103	Revision:	

