


CLIENT	PROJECT	TITLE	STATUS	DRAWN BY	REVIEWED BY
M. GRAINGER	BERRY LANE NORTH BERSTED	FLOOR PLAN	PLANNING	SJ	SJ
			DATE	SCALE	DRAWING NUMBER
			29.04.2022	1: 50@A1	3F

STEPHEN JUPP MRTPI
CHARTERED TOWN PLANNER
PO BOX 839, CHICHESTER
West Sussex PO19 9XQ
Tel 07777 618886
Email: steve@planning-solutions.co.uk
www.planning-solutions.co.uk

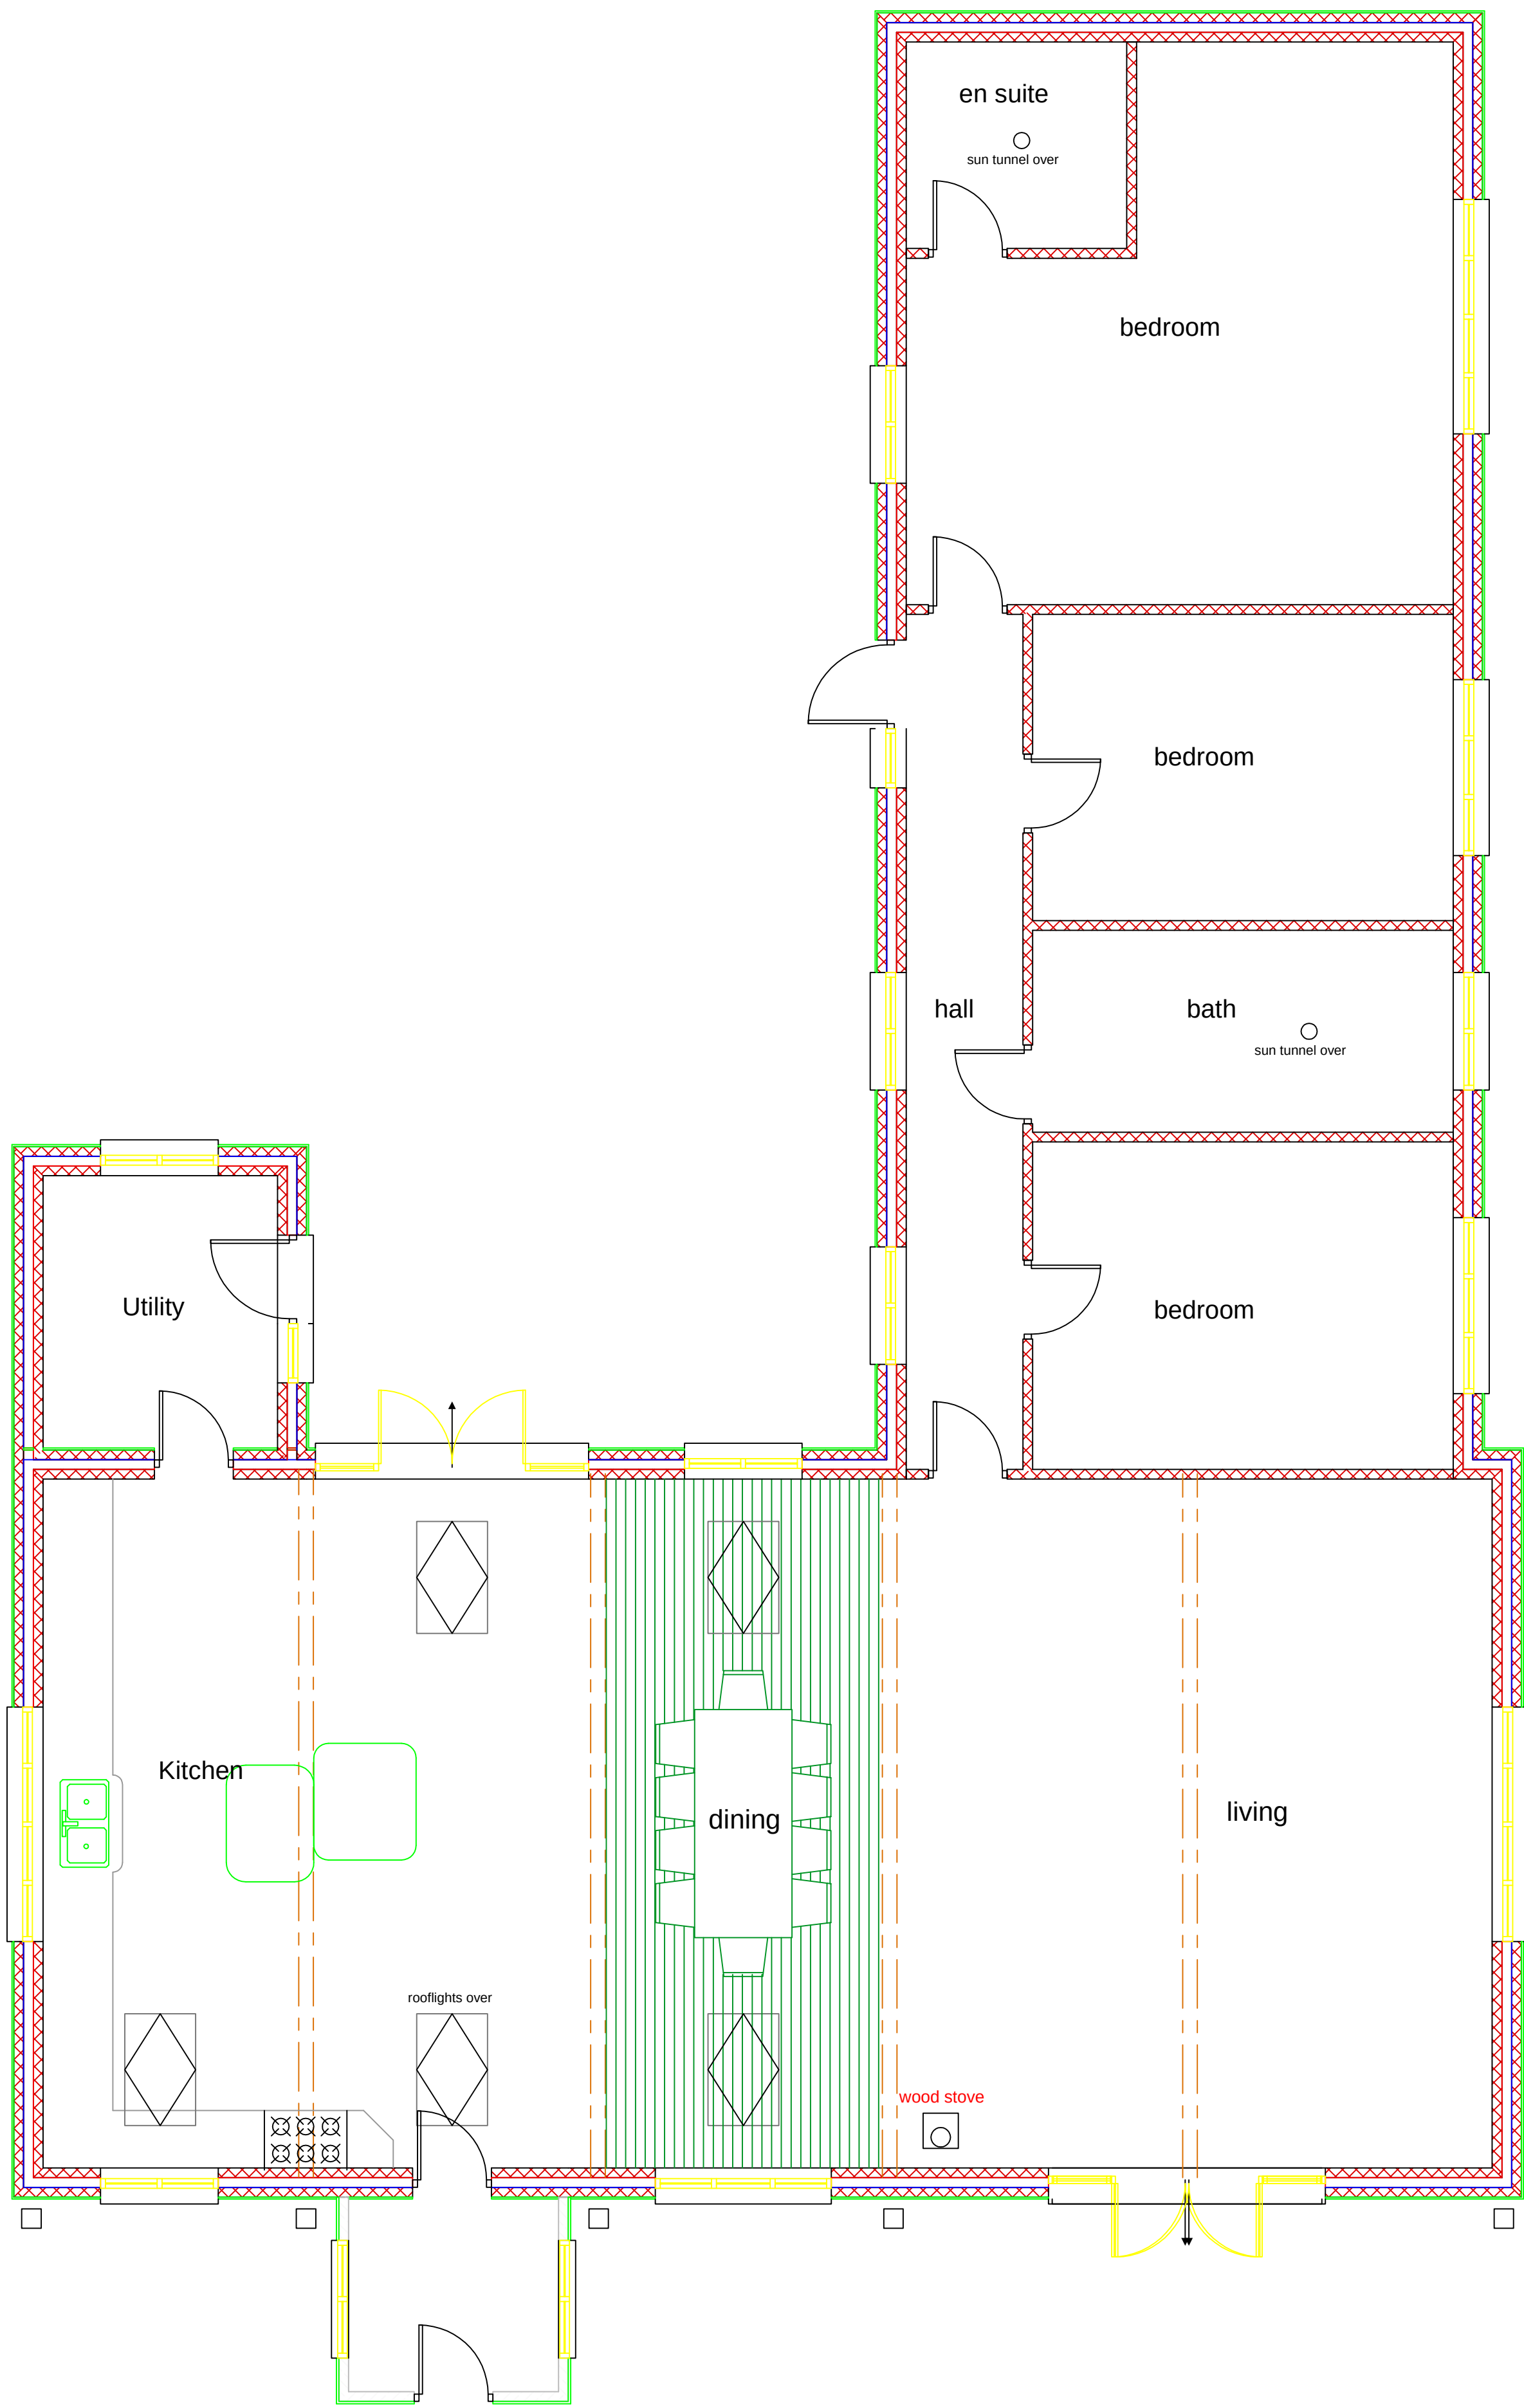