


POINT 227E
236,74 m2 (2548 sq. ft)

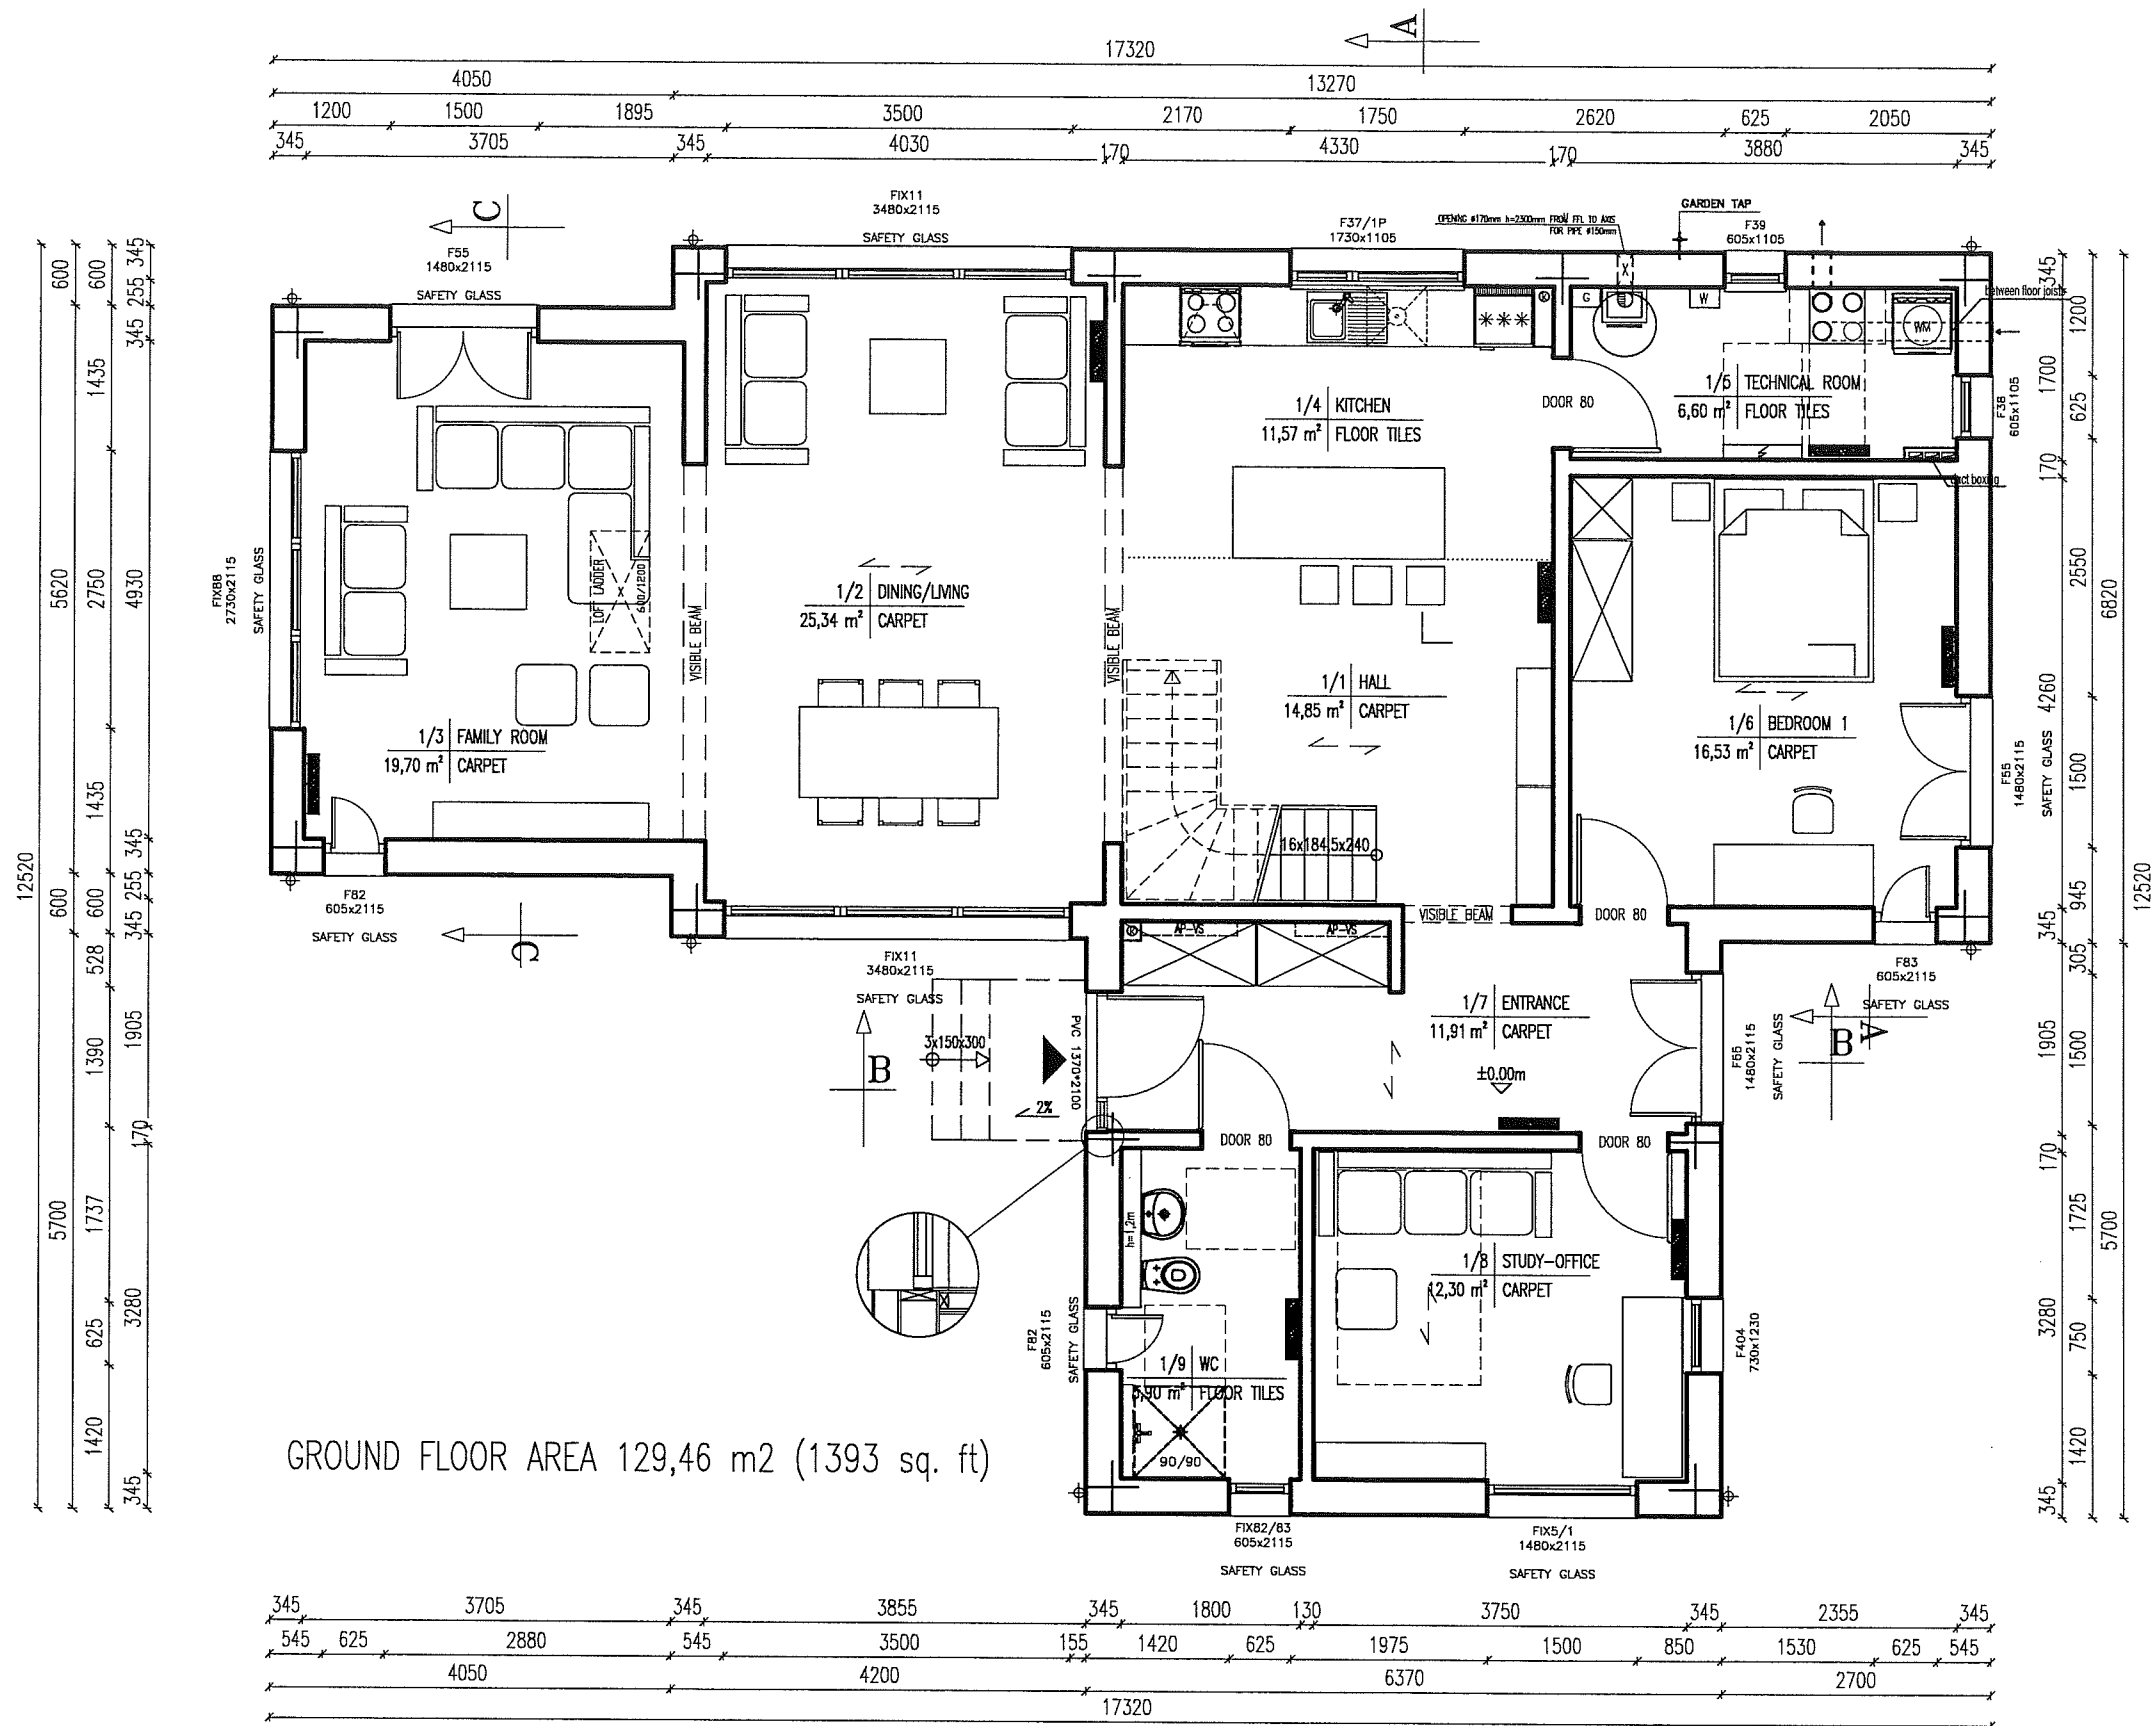

POINT 227E

GROUND FLOOR AREA 129,46 m² (1393 sq. ft)
TOTAL FLOOR AREA 236,74m² (2548 sq.ft.)

 DAN - WOOD HOUSE 1 Wilderaugh Colchester TD1 1QJ sales@dan-wood.com		OBJECT: SINGLE-FAMILY HOUSE	
		NUMBER OF CONTRACT/INVESTOR: -	
DRAWING: GROUND FLOOR PLAN		TYPE OF HOUSE: POINT 227E	
		VALID FROM: 11.12.2017	

ARCHITECT GB: -		ARCHITECT PL: -		SCALE: 1:75	
VERSION: 1	DATE: -	VERSION: 4	DATE: -	DRAWING NO.: 02	
2	-	5	-		
3	-	6	-		

BRANCH:	ARCHITECTURE
----------------	---------------------