


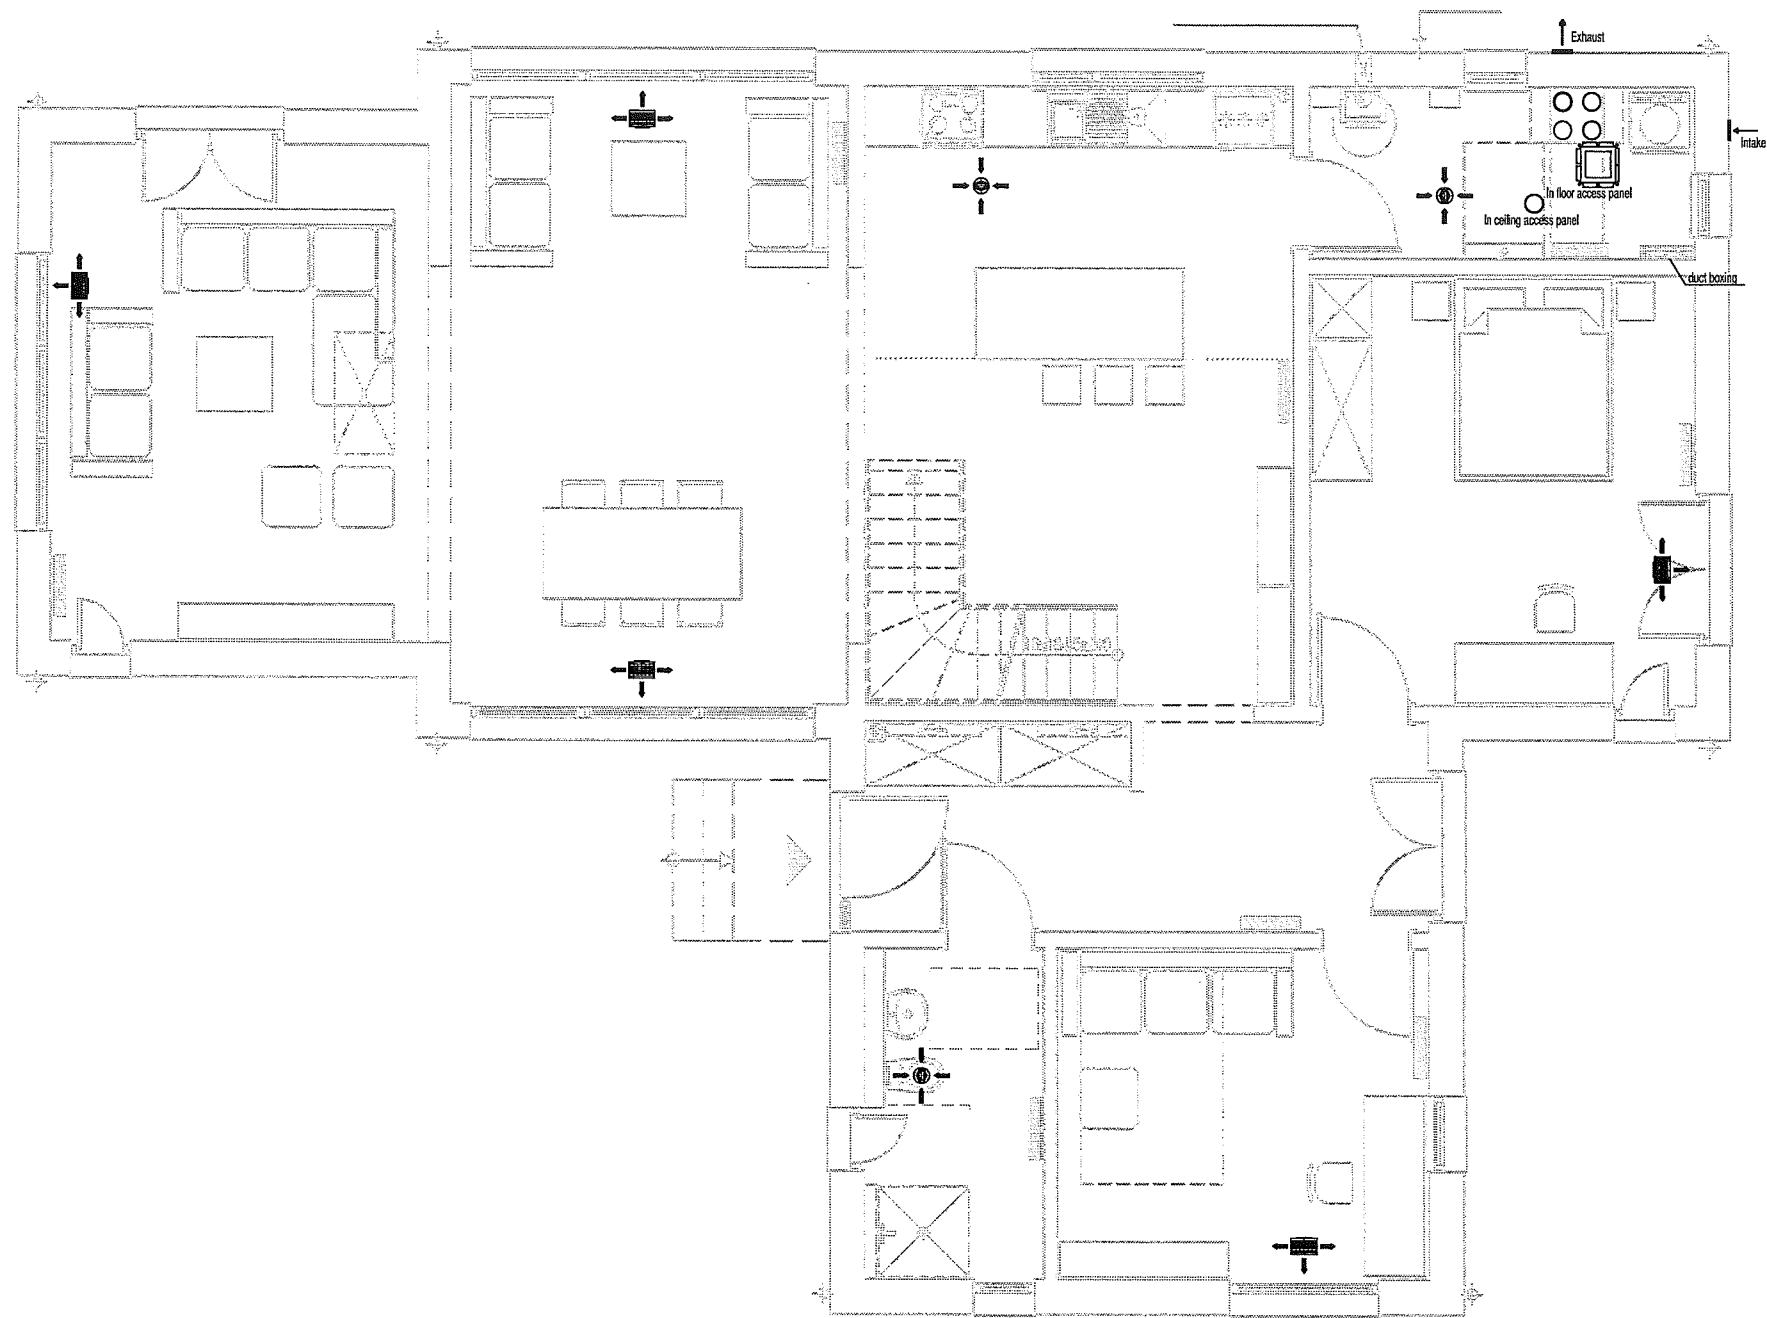

POINT 227E

GROUND FLOOR AREA 129,46 m2 (1393 sq. ft)
TOTAL FLOOR AREA 236,74m² (2548 sq.ft.)



DAN - WOOD HOUSE
1 Wildenhough
Galashiels
TD1 1QJ
sales@dan-wood.com

OBJECT:		
SINGLE-FAMILY HOUSE		
NUMBER OF CONTRACT/INVESTOR:		
-		
DRAWING:	TYPE OF HOUSE:	VALID FROM:
GROUND FLOOR PLAN	POINT 227E	11.12.2017

ARCHITECT GB:		ARCHITECT PL:		SCALE:
-		-		1:75
VERSION:	DATE:	VERSION:	DATE:	DRAWING NO.: 02
1	-	4	-	
2	-	5	-	
3	-	6	-	
BRANCH: ARCHITECTURE				