


All switches and sockets to comply with Technical Guidance 4.8.5
All switches and sockets within 25 cm from the edge of the door
All sockets min. 350mm from wall corner and min. 400mm above finish floor level

Electrical installation will be designed, constructed, installed and tested such that is in accordance with the recommendations of BS 7671:2008

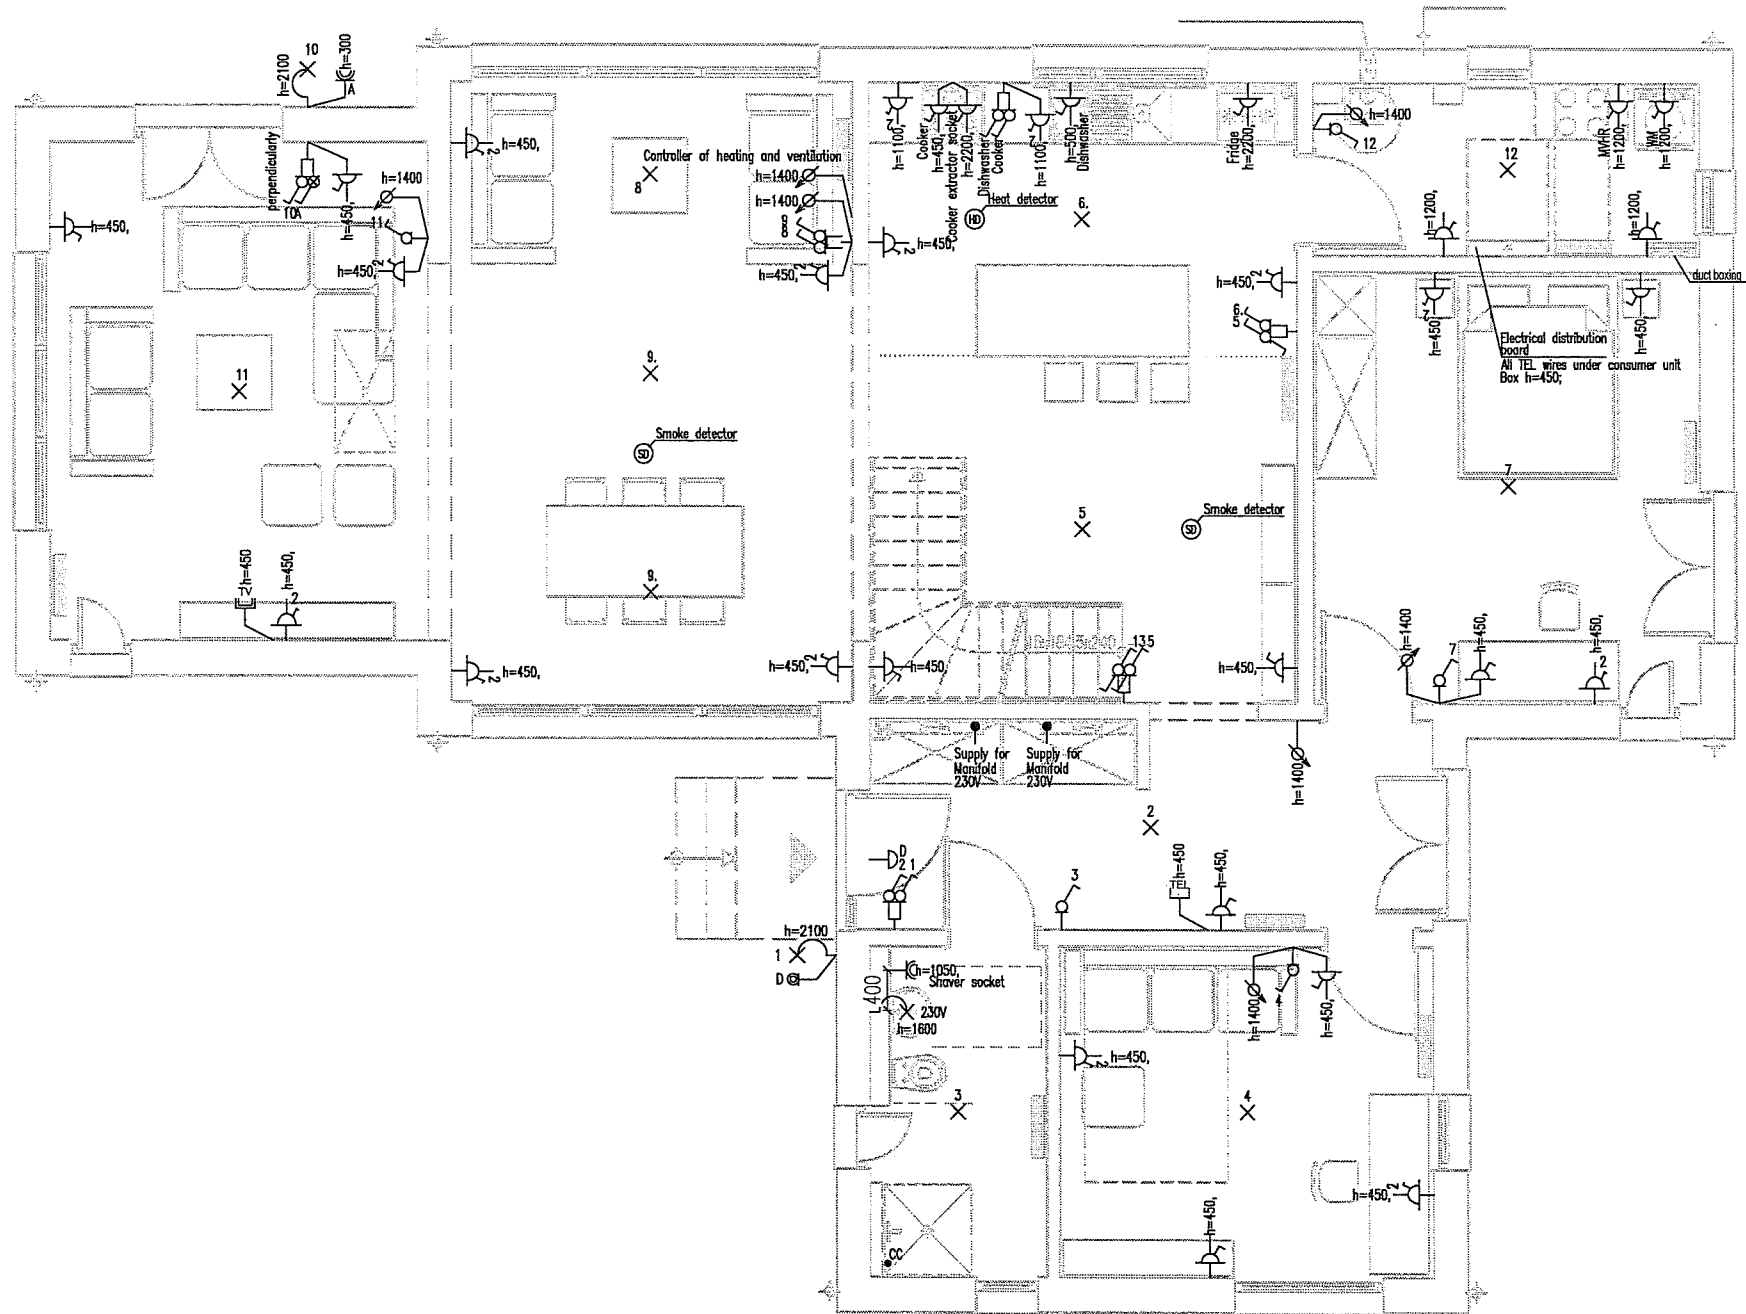

POINT 227E
GROUND FLOOR AREA 129,46 m2 (1393 sq. ft)
TOTAL FLOOR AREA 236,74m2 (2548 sq.ft.)

 DAN - WOOD HOUSE 1 Widenhaugh Galashiels TD1 1QJ sales@dan-wood.com	OBJECT:		
	SINGLE-FAMILY HOUSE		
	NUMBER OF CONTRACT/INVESTOR:		
	-		
	DRAWING:		
GROUND FLOOR PLAN		TYPE OF HOUSE:	VALID FROM:
POINT 227E		11.12.2017	
ARCHITECT GB:		ARCHITECT PL:	
-		-	
VERSION:		SCALE:	
DATE:		1:75	
1 -		4 -	
2 -		5 -	
3 -		6 -	
DRAWING NO.:		02	
BRANCH: ARCHITECTURE			