


POINT 227E

236,74 m2 (2548 sq. ft)

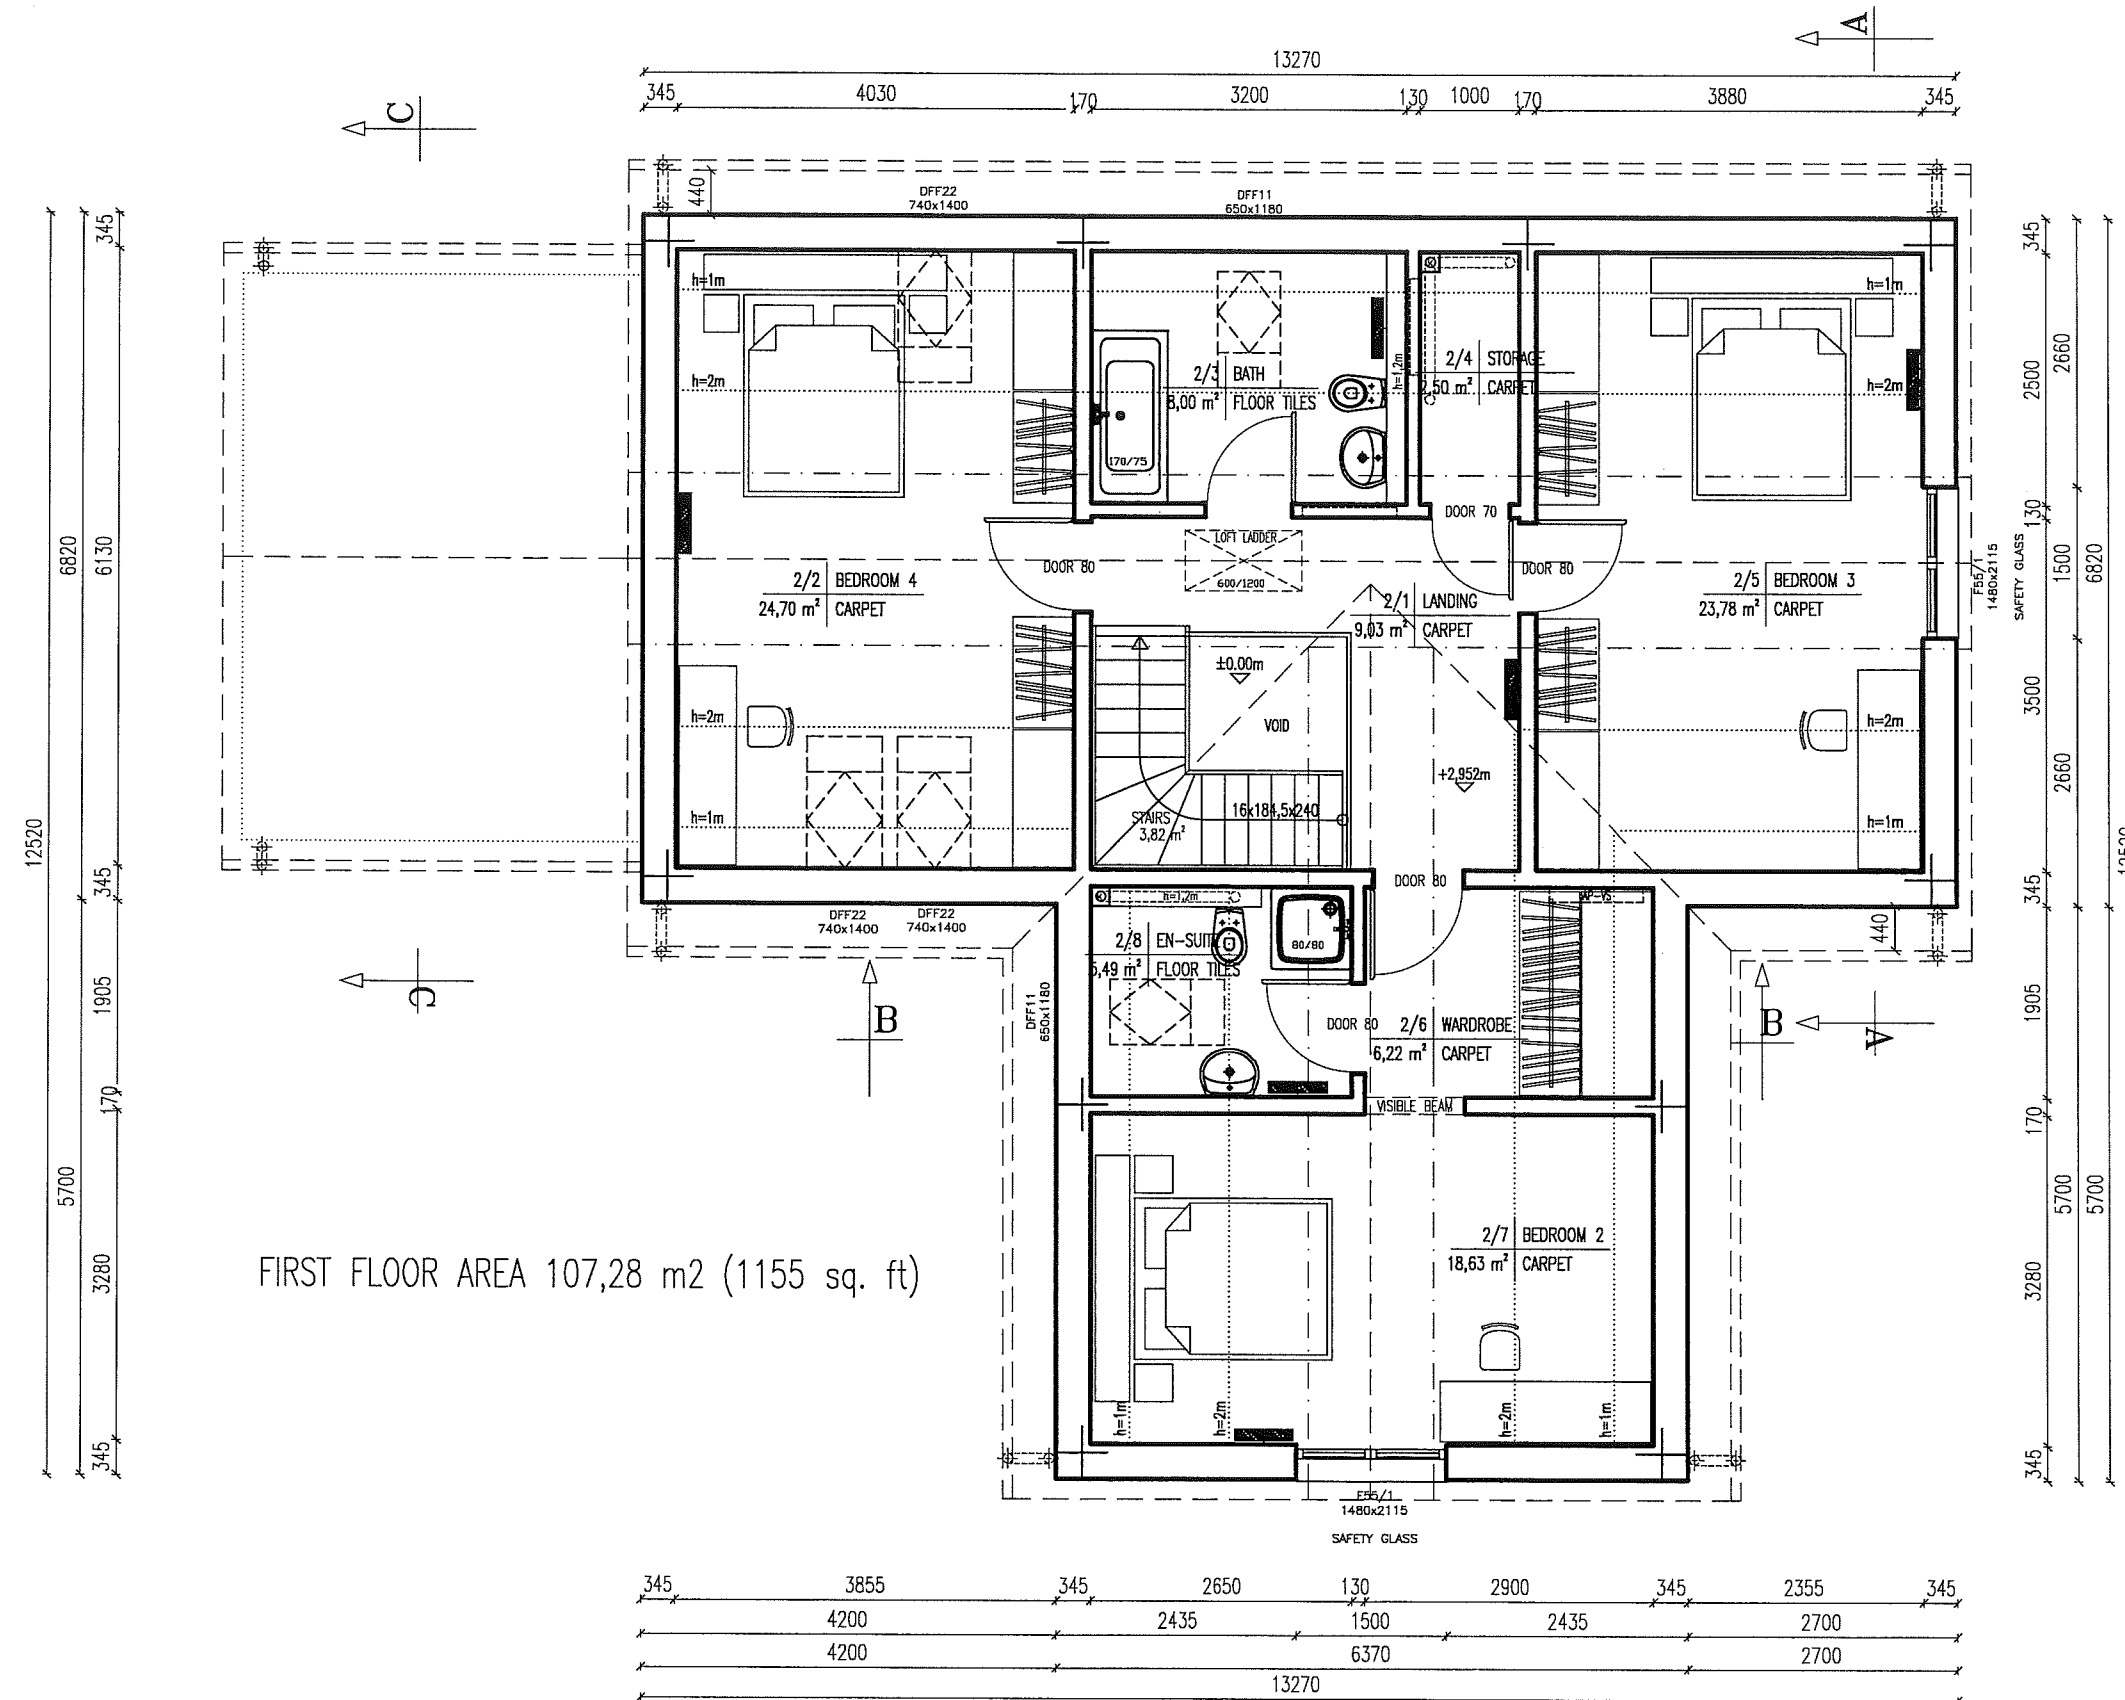

POINT 227E

FIRST FLOOR AREA 107,28 m2 (1155 sq. ft)
TOTAL FLOOR AREA 236,74m² (2548 sq.ft.)

 DAN - WOOD HOUSE 1 Wilderhaugh Galashiels TD1 1QJ sales@dan-wood.com		OBJECT:	
		SINGLE-FAMILY HOUSE	
NUMBER OF CONTRACT/INVESTOR:		-	
DRAWING:		TYPE OF HOUSE:	VALID FROM:
FIRST FLOOR PLAN		POINT 227E	11.12.2017
ARCHITECT GB:		ARCHITECT PL:	
-		-	
SCALE:		1:75	
VERSION:	DATE:	VERSION:	DATE:
1	-	4	-
2	-	5	-
3	-	6	-
DRAWING NO.:		03	
BRANCH:		ARCHITECTURE	