



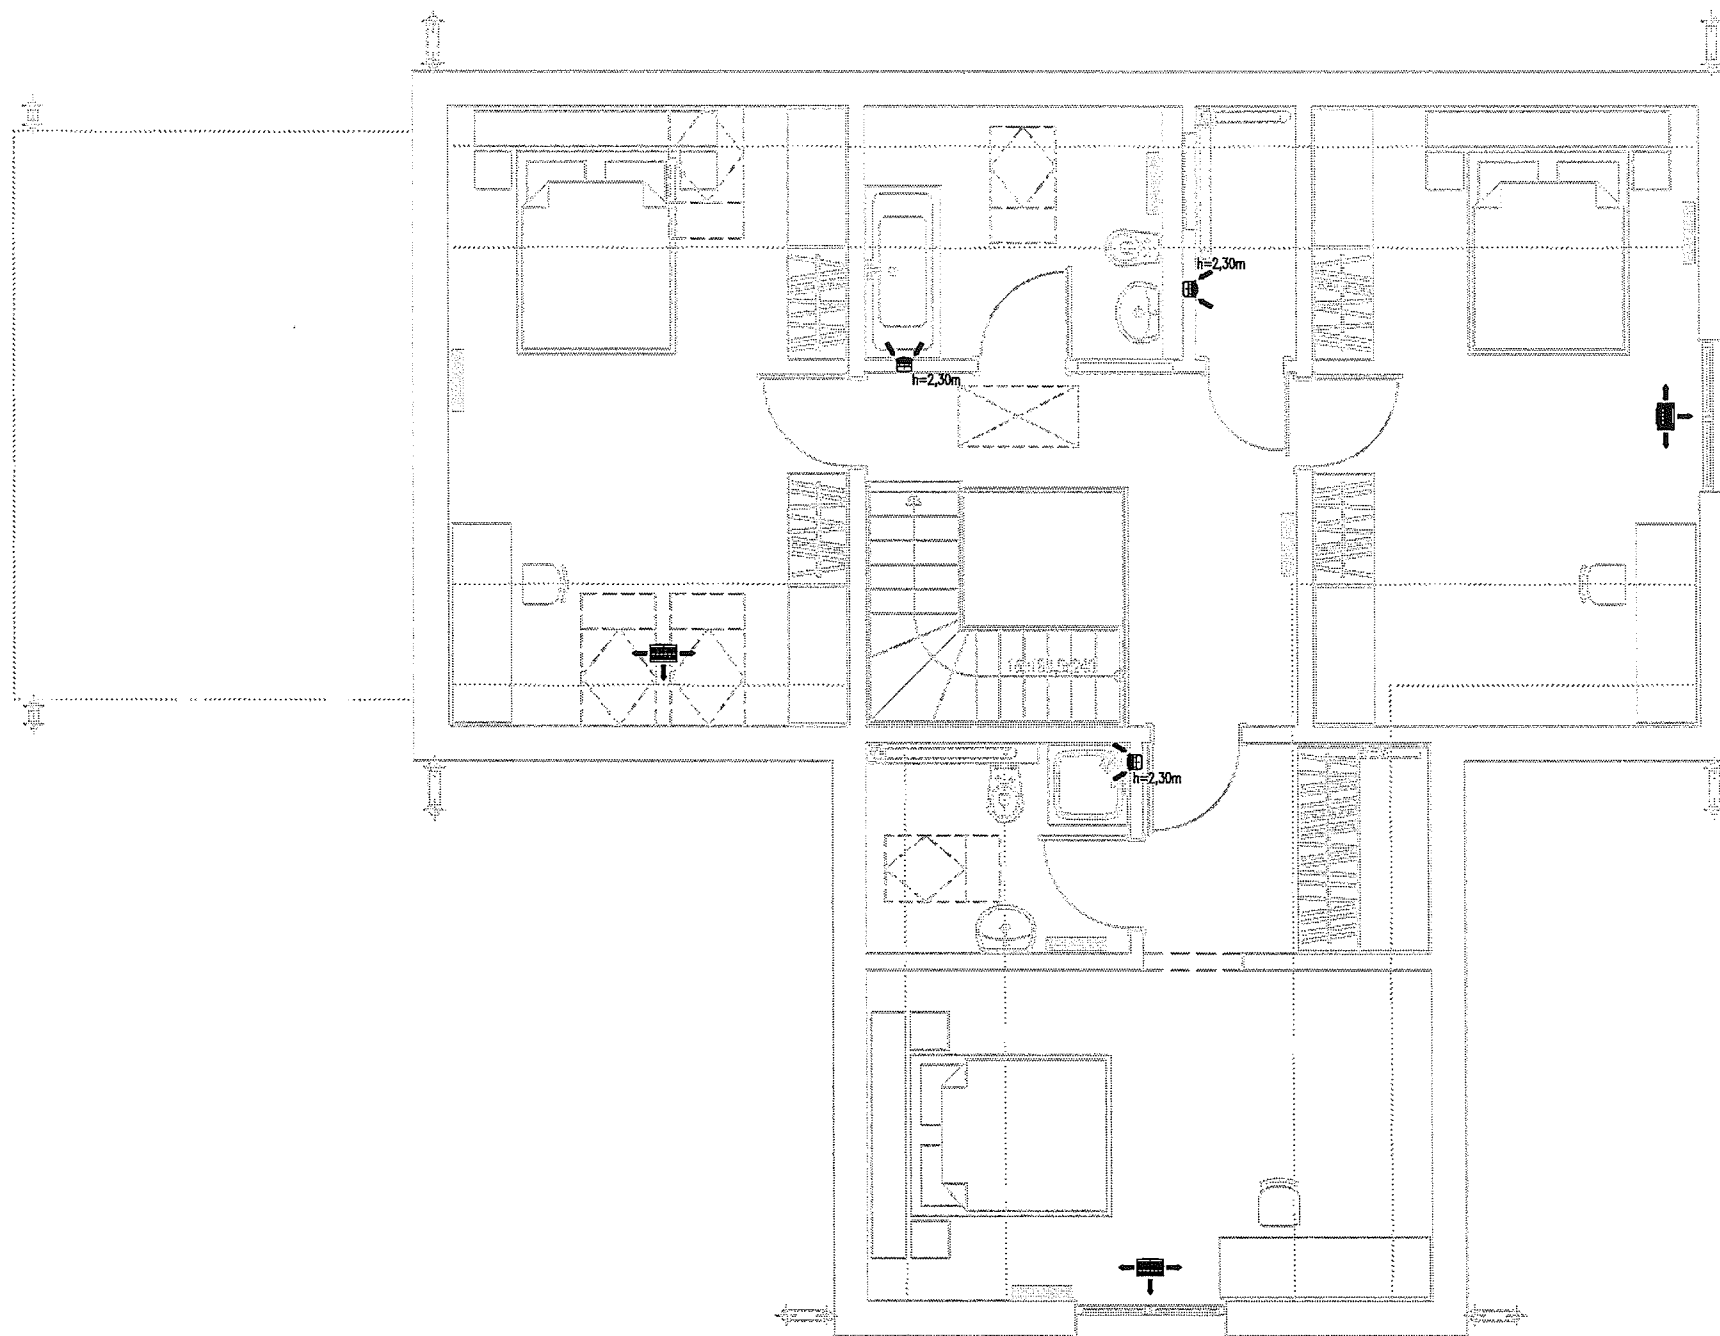

POINT 227E

FIRST FLOOR AREA 107,28 m² (1155 sq. ft)
TOTAL FLOOR AREA 236,74m² (2548 sq.ft.)

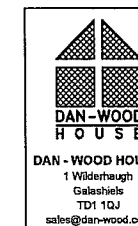

OBJECT:		
SINGLE-FAMILY HOUSE		
NUMBER OF CONTRACT/INVESTOR:		
-		
DRAWING:	TYPE OF HOUSE:	VALID FROM:
FIRST FLOOR PLAN	POINT 227E	11.12.2017

ARCHITECT GB:		ARCHITECT PL:		SCALE:
—		—		1:75
VERSION:	DATE:	VERSION:	DATE:	DRAWING NO.: 03
1	—	4	—	
2	—	5	—	
3	—	6	—	
BRANCH:	ARCHITECTURE			