


All switches and sockets to comply with Technical Guidance 4.8.5
All switches and sockets within 25 cm from the edge of the door
All sockets min. 350mm from wall corner and min. 400mm above finish floor level

Electrical installation will be designed, constructed, installed and tested
such that is in accordance with the recommendations of BS 7671:2008

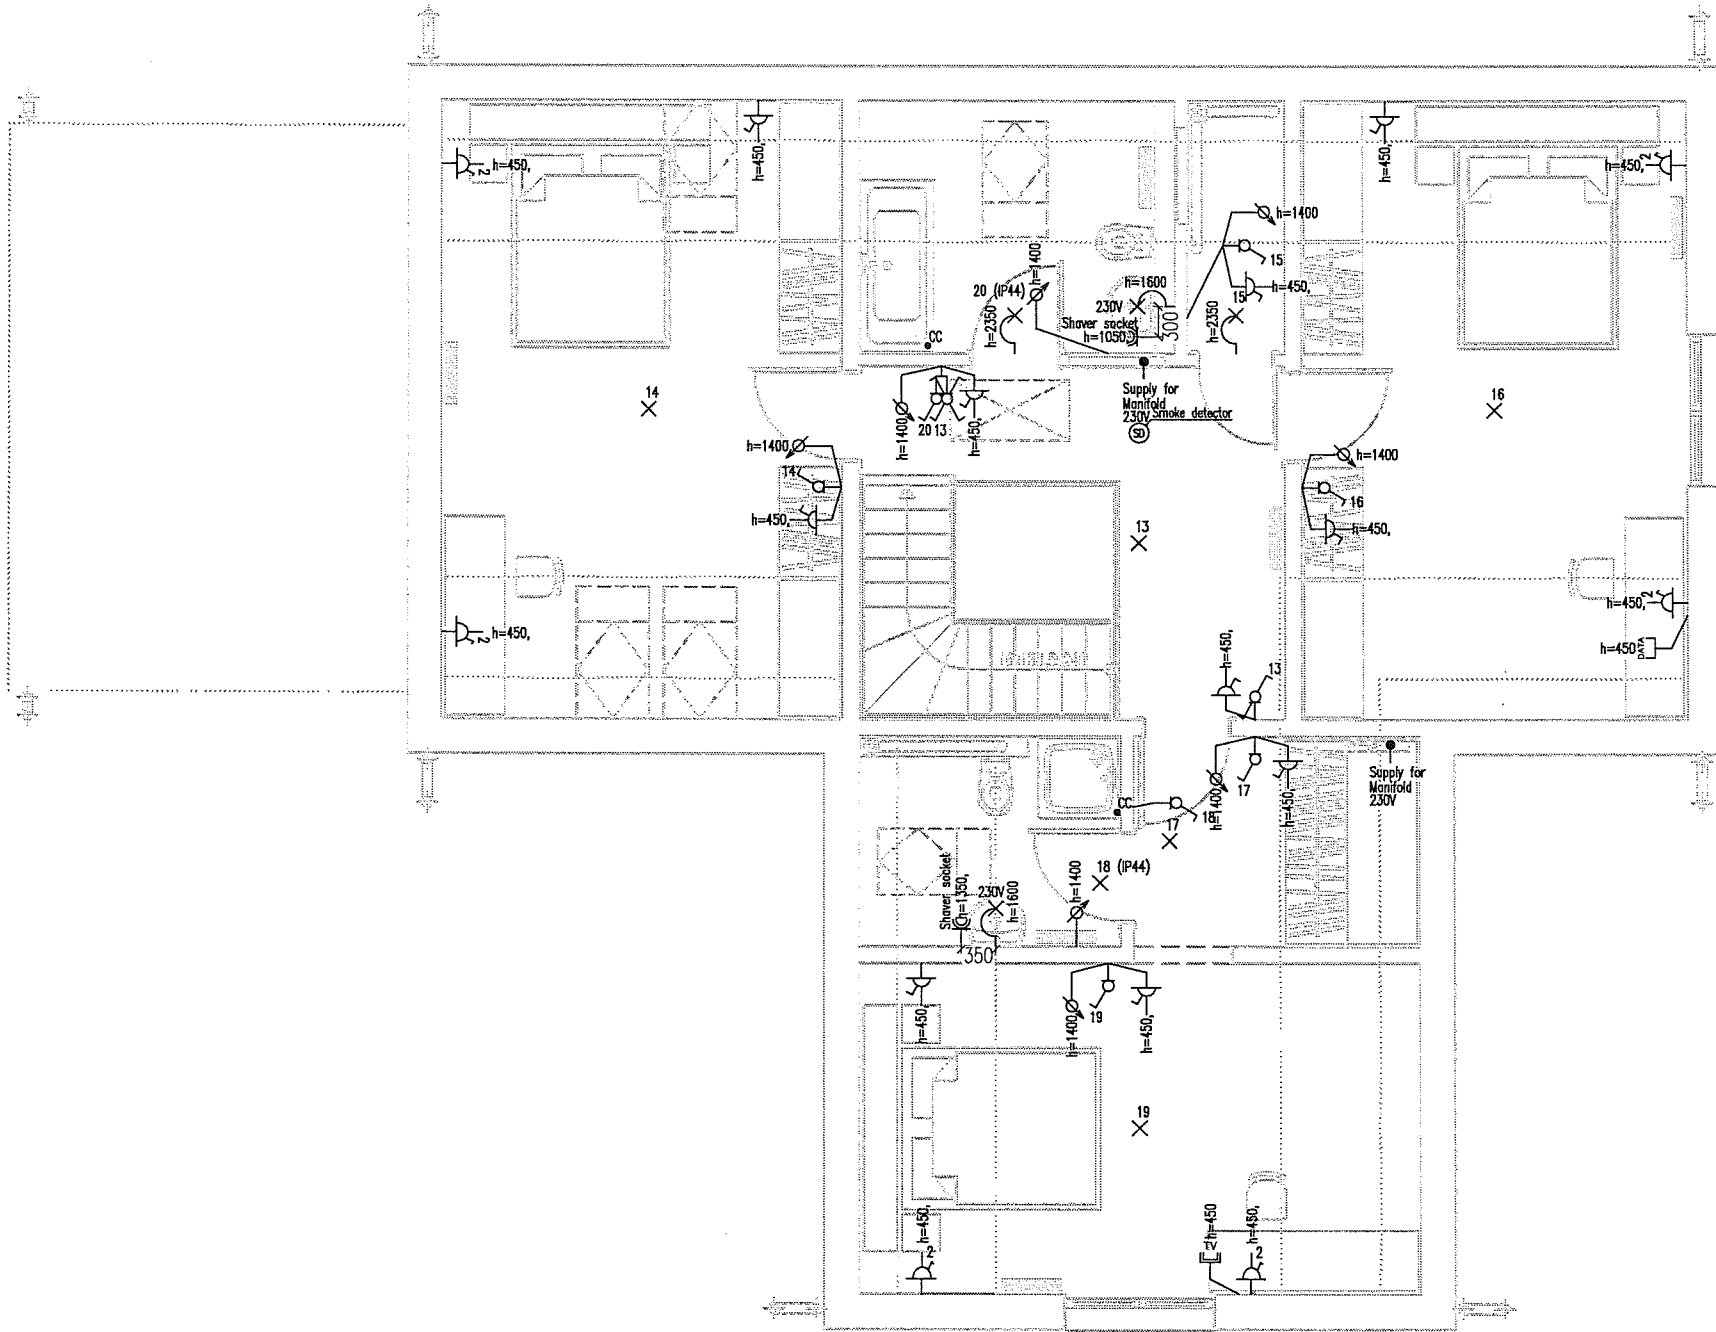

POINT 227E

FIRST FLOOR AREA 107,28 m² (1155 sq. ft)
TOTAL FLOOR AREA 236,74m² (2548 sq.ft.)



DAN - WOOD HOUSE
1 Wilderhaugh
Galsburgh
TD1 1QJ
sales@dan-wood.com

OBJECT:		
SINGLE-FAMILY HOUSE		
NUMBER OF CONTRACT/INVESTOR:		
-		
DRAWING:	TYPE OF HOUSE:	VALID FROM:
FIRST FLOOR PLAN	POINT 227E	11.12.2017

ARCHITECT GB:		ARCHITECT PL:		SCALE:
-		-		1:75
VERSION:	DATE:	VERSION:	DATE:	DRAWING NO.:
1	-	4	-	03
2	-	5	-	
3	-	6	-	
BRANCH:	ARCHITECTURE			